
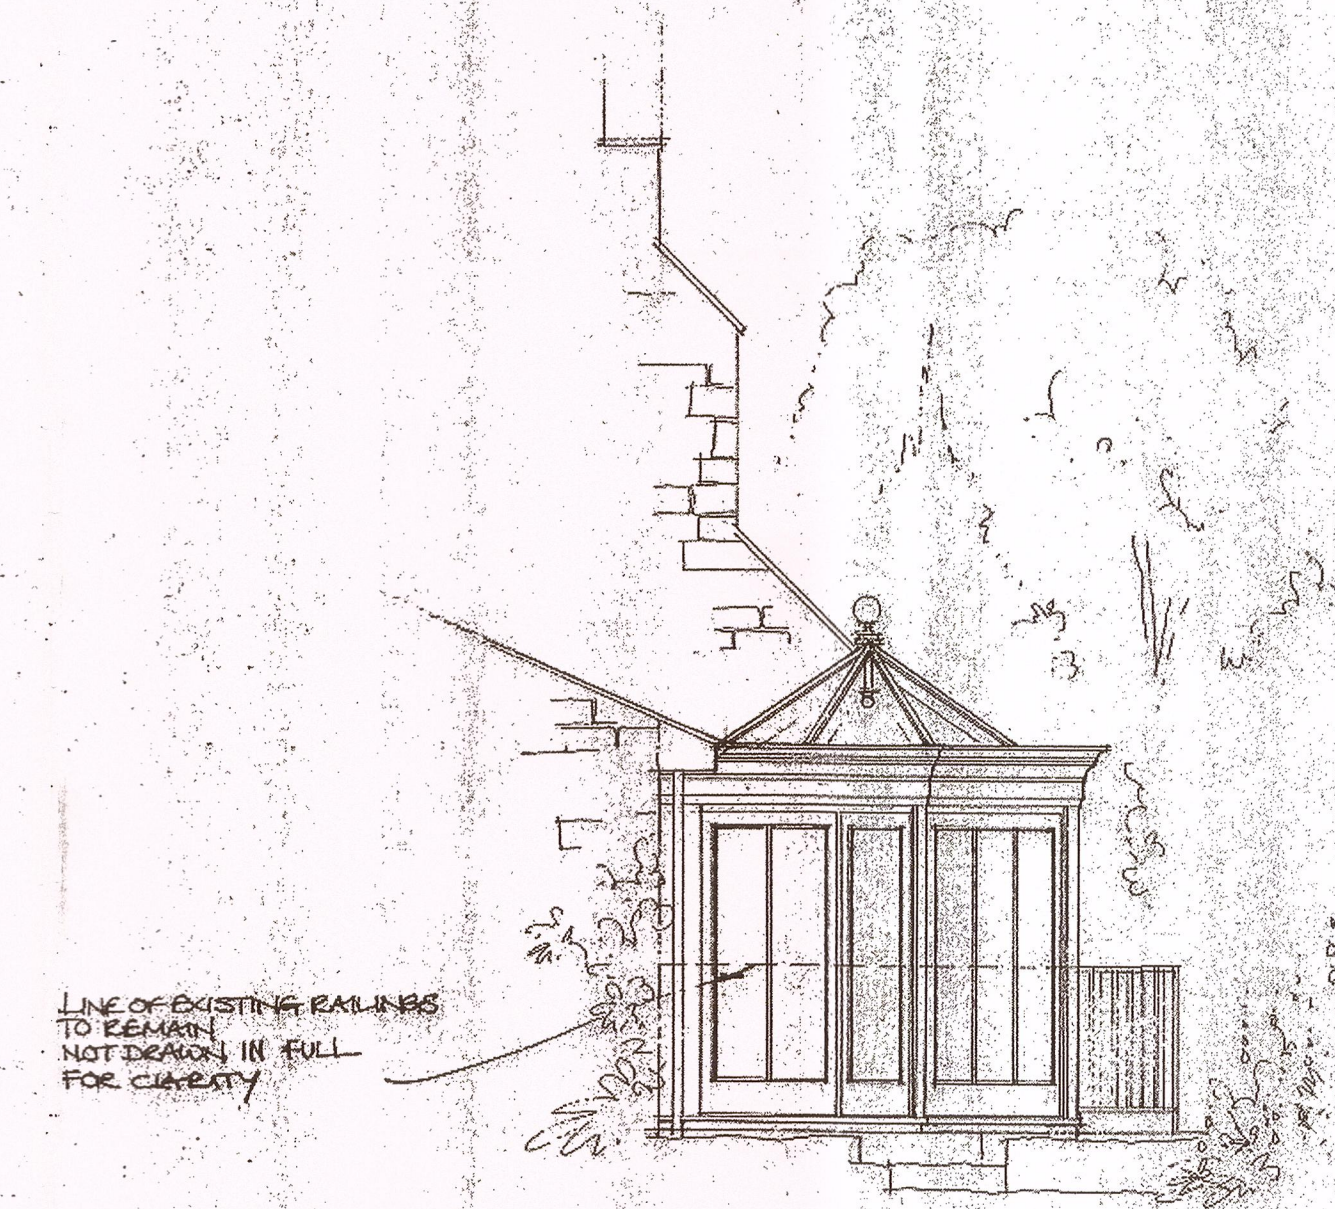
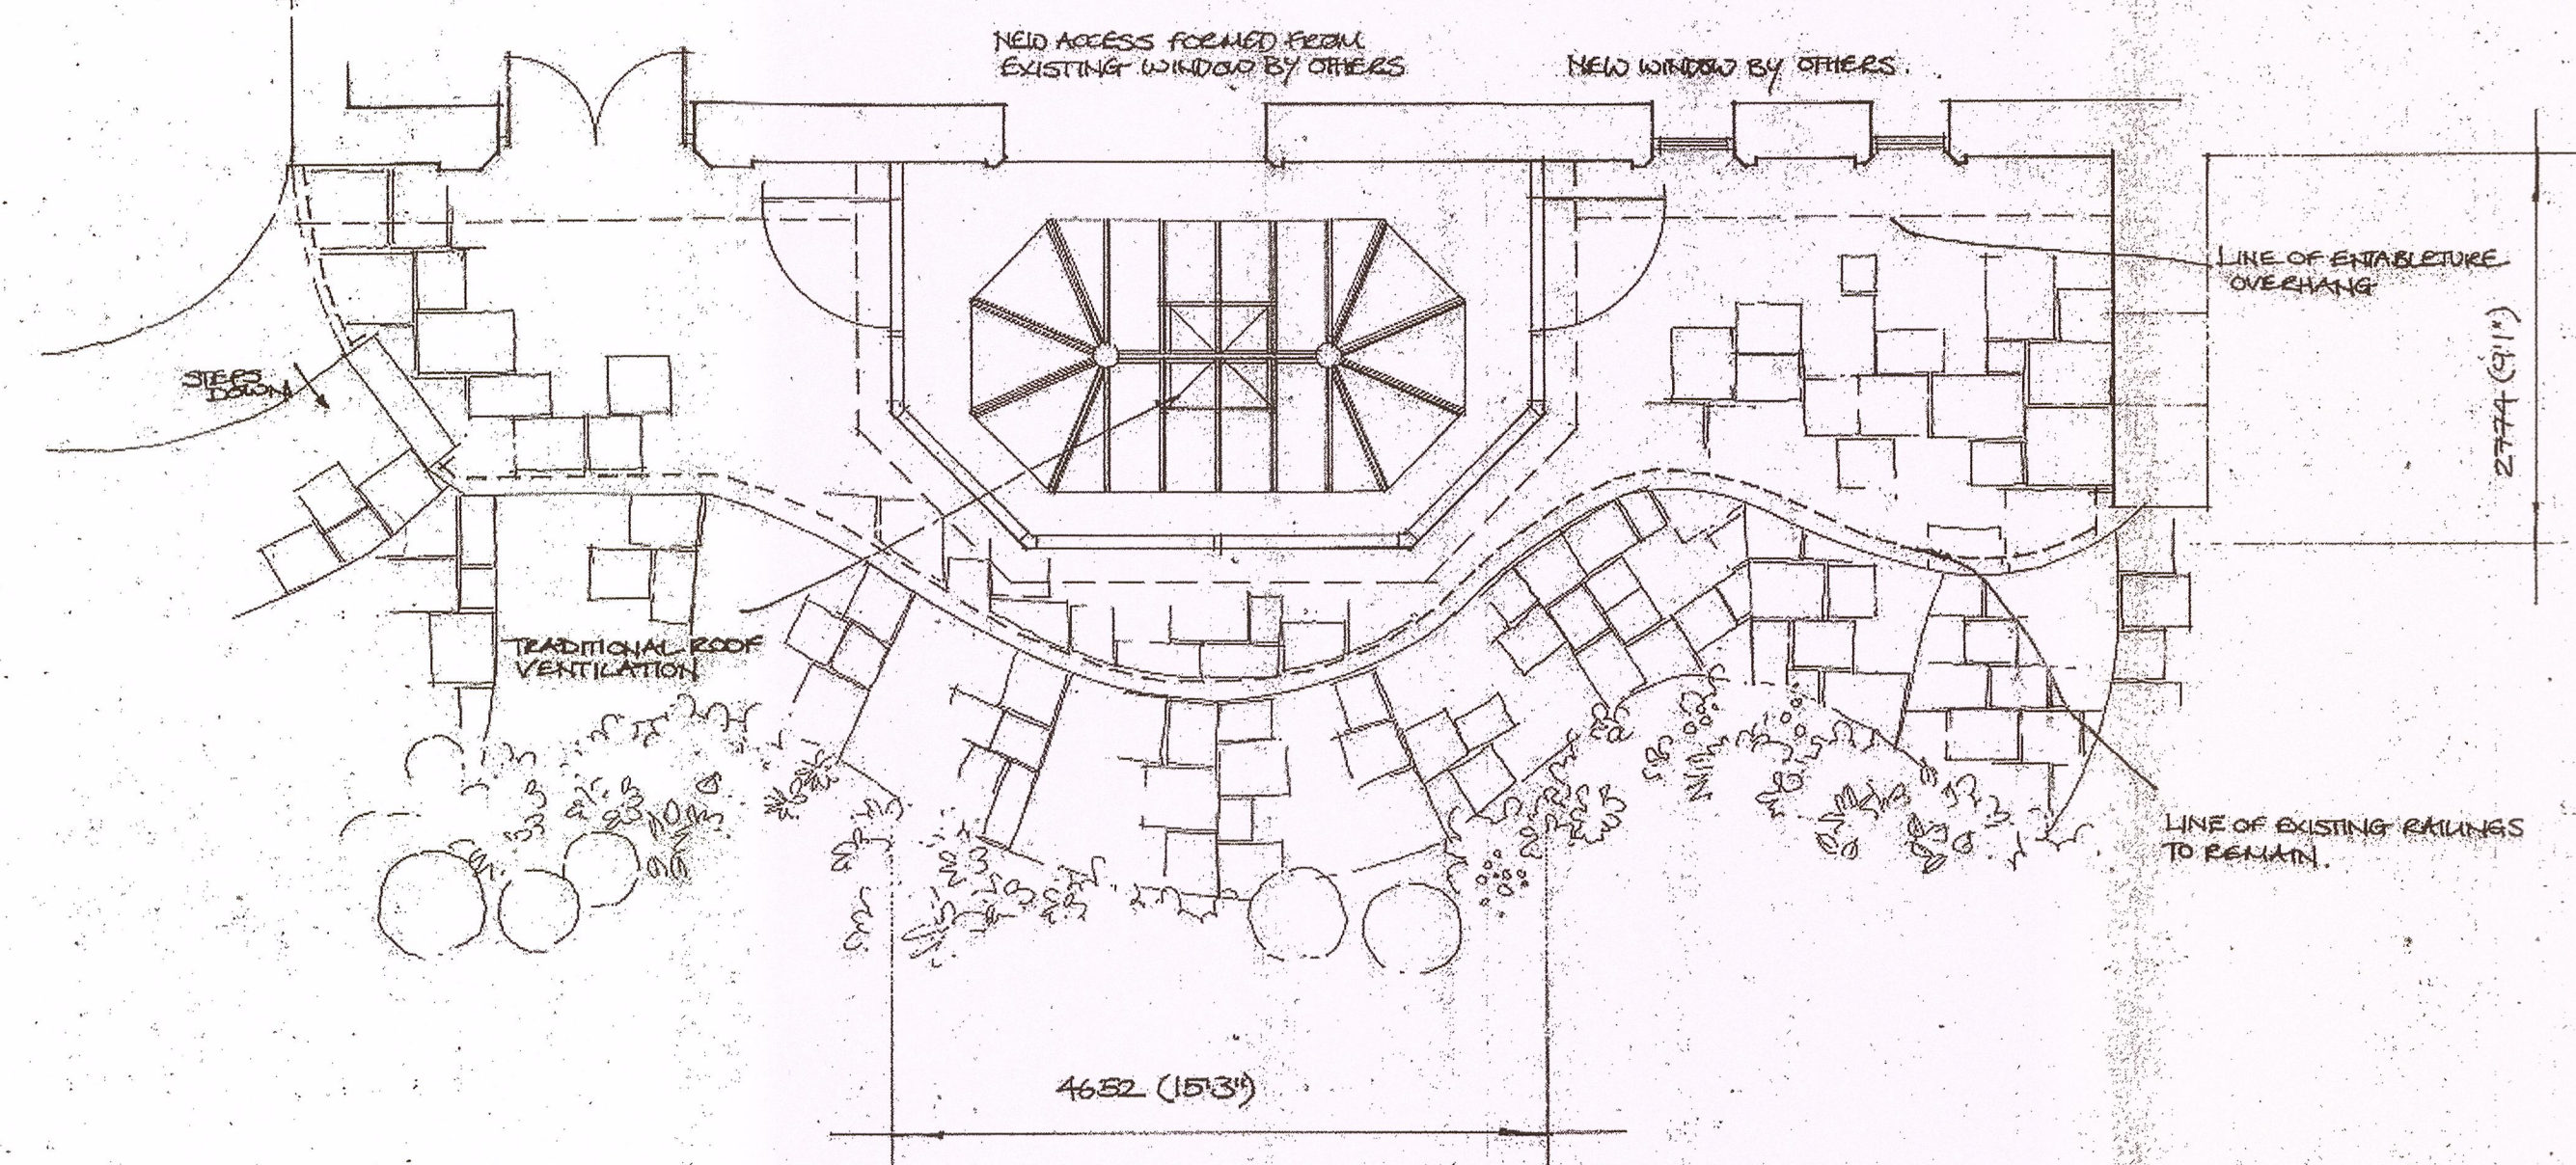
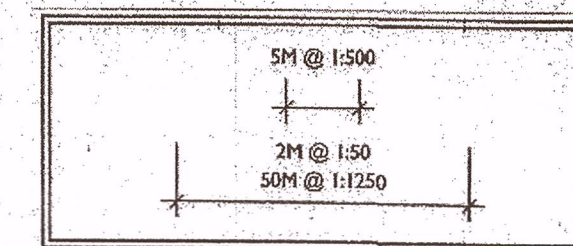


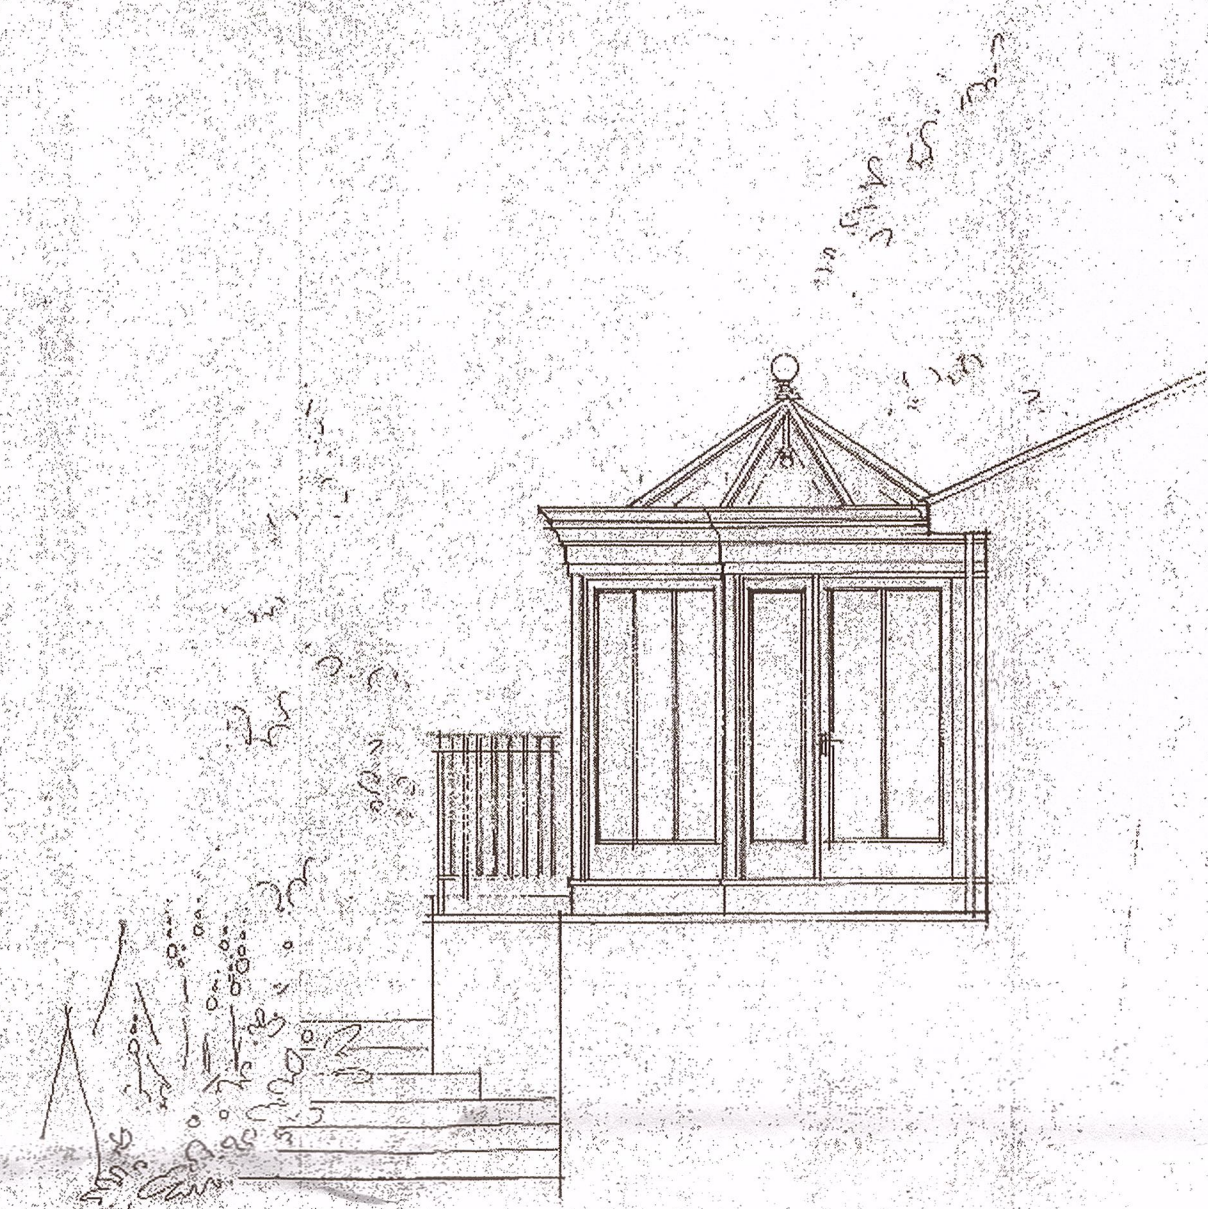

VALE GARDEN HOUSES LTD
 LONDONTHORPE ROAD
 GRANTHAM
 LINCOLNSHIRE, NG31 9SJ
 TEL: 01476 564433 FAX: 01476 578555

NOTE:
 BASEWORKS ARE TO BE SET OUT ONLY TO FOUNDATION DRAWINGS. CONTRACTORS AND ERECTORS MUST VERIFY ALL DIMENSIONS ON SITE BEFORE WORK COMMENCES.
 THIS DRAWING, ITS DESIGN AND APPLICATION TO SITE, AND ITS COMPONENTS REMAINS THE PROPERTY OF VALE GARDEN HOUSES LTD. AND MAY NOT BE REPRODUCED IN ANY WAY WITHOUT PRIOR CONSENT.

Rev	Date	Details

Client: 25057
 MR & MRS KAY
 Address:
 GREAT MITTON HALL
 MITTON ROAD
 MITTON
 CLITHROE
 LANCASHIRE
 BB7 9TG

Scale: 1:50 @ A1
 Date: 6 JAN 2016
 Drawn By: DIANE
 Checked By: G. HOOD
 Drawing: PLANNING
 CONCEPT / PROPOSED
 Drawing No: A13/10554/2.

320160091P

PLANS RECEIVED
 DATE 2/2/16