middle warble hey farm

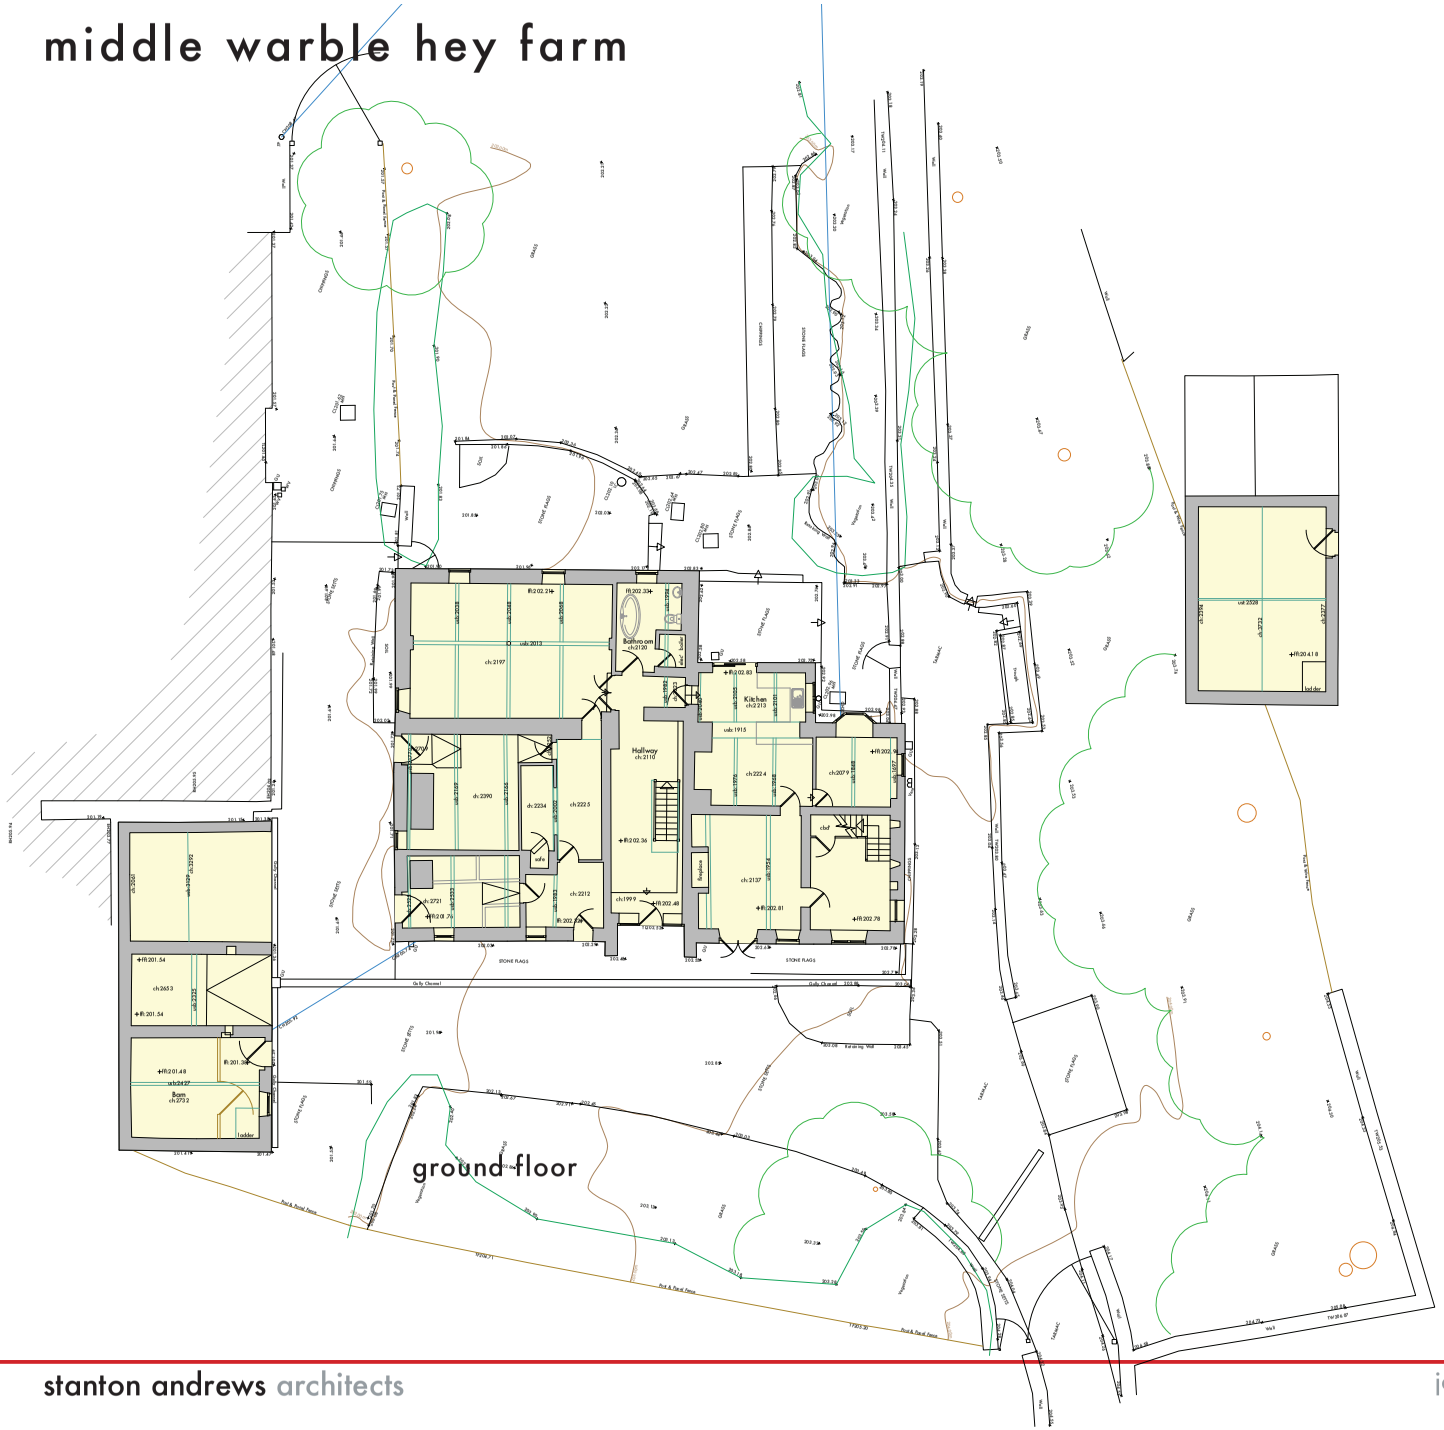
Hallway
Kitchen
Bathroom
Boiler
Boiler
Boiler