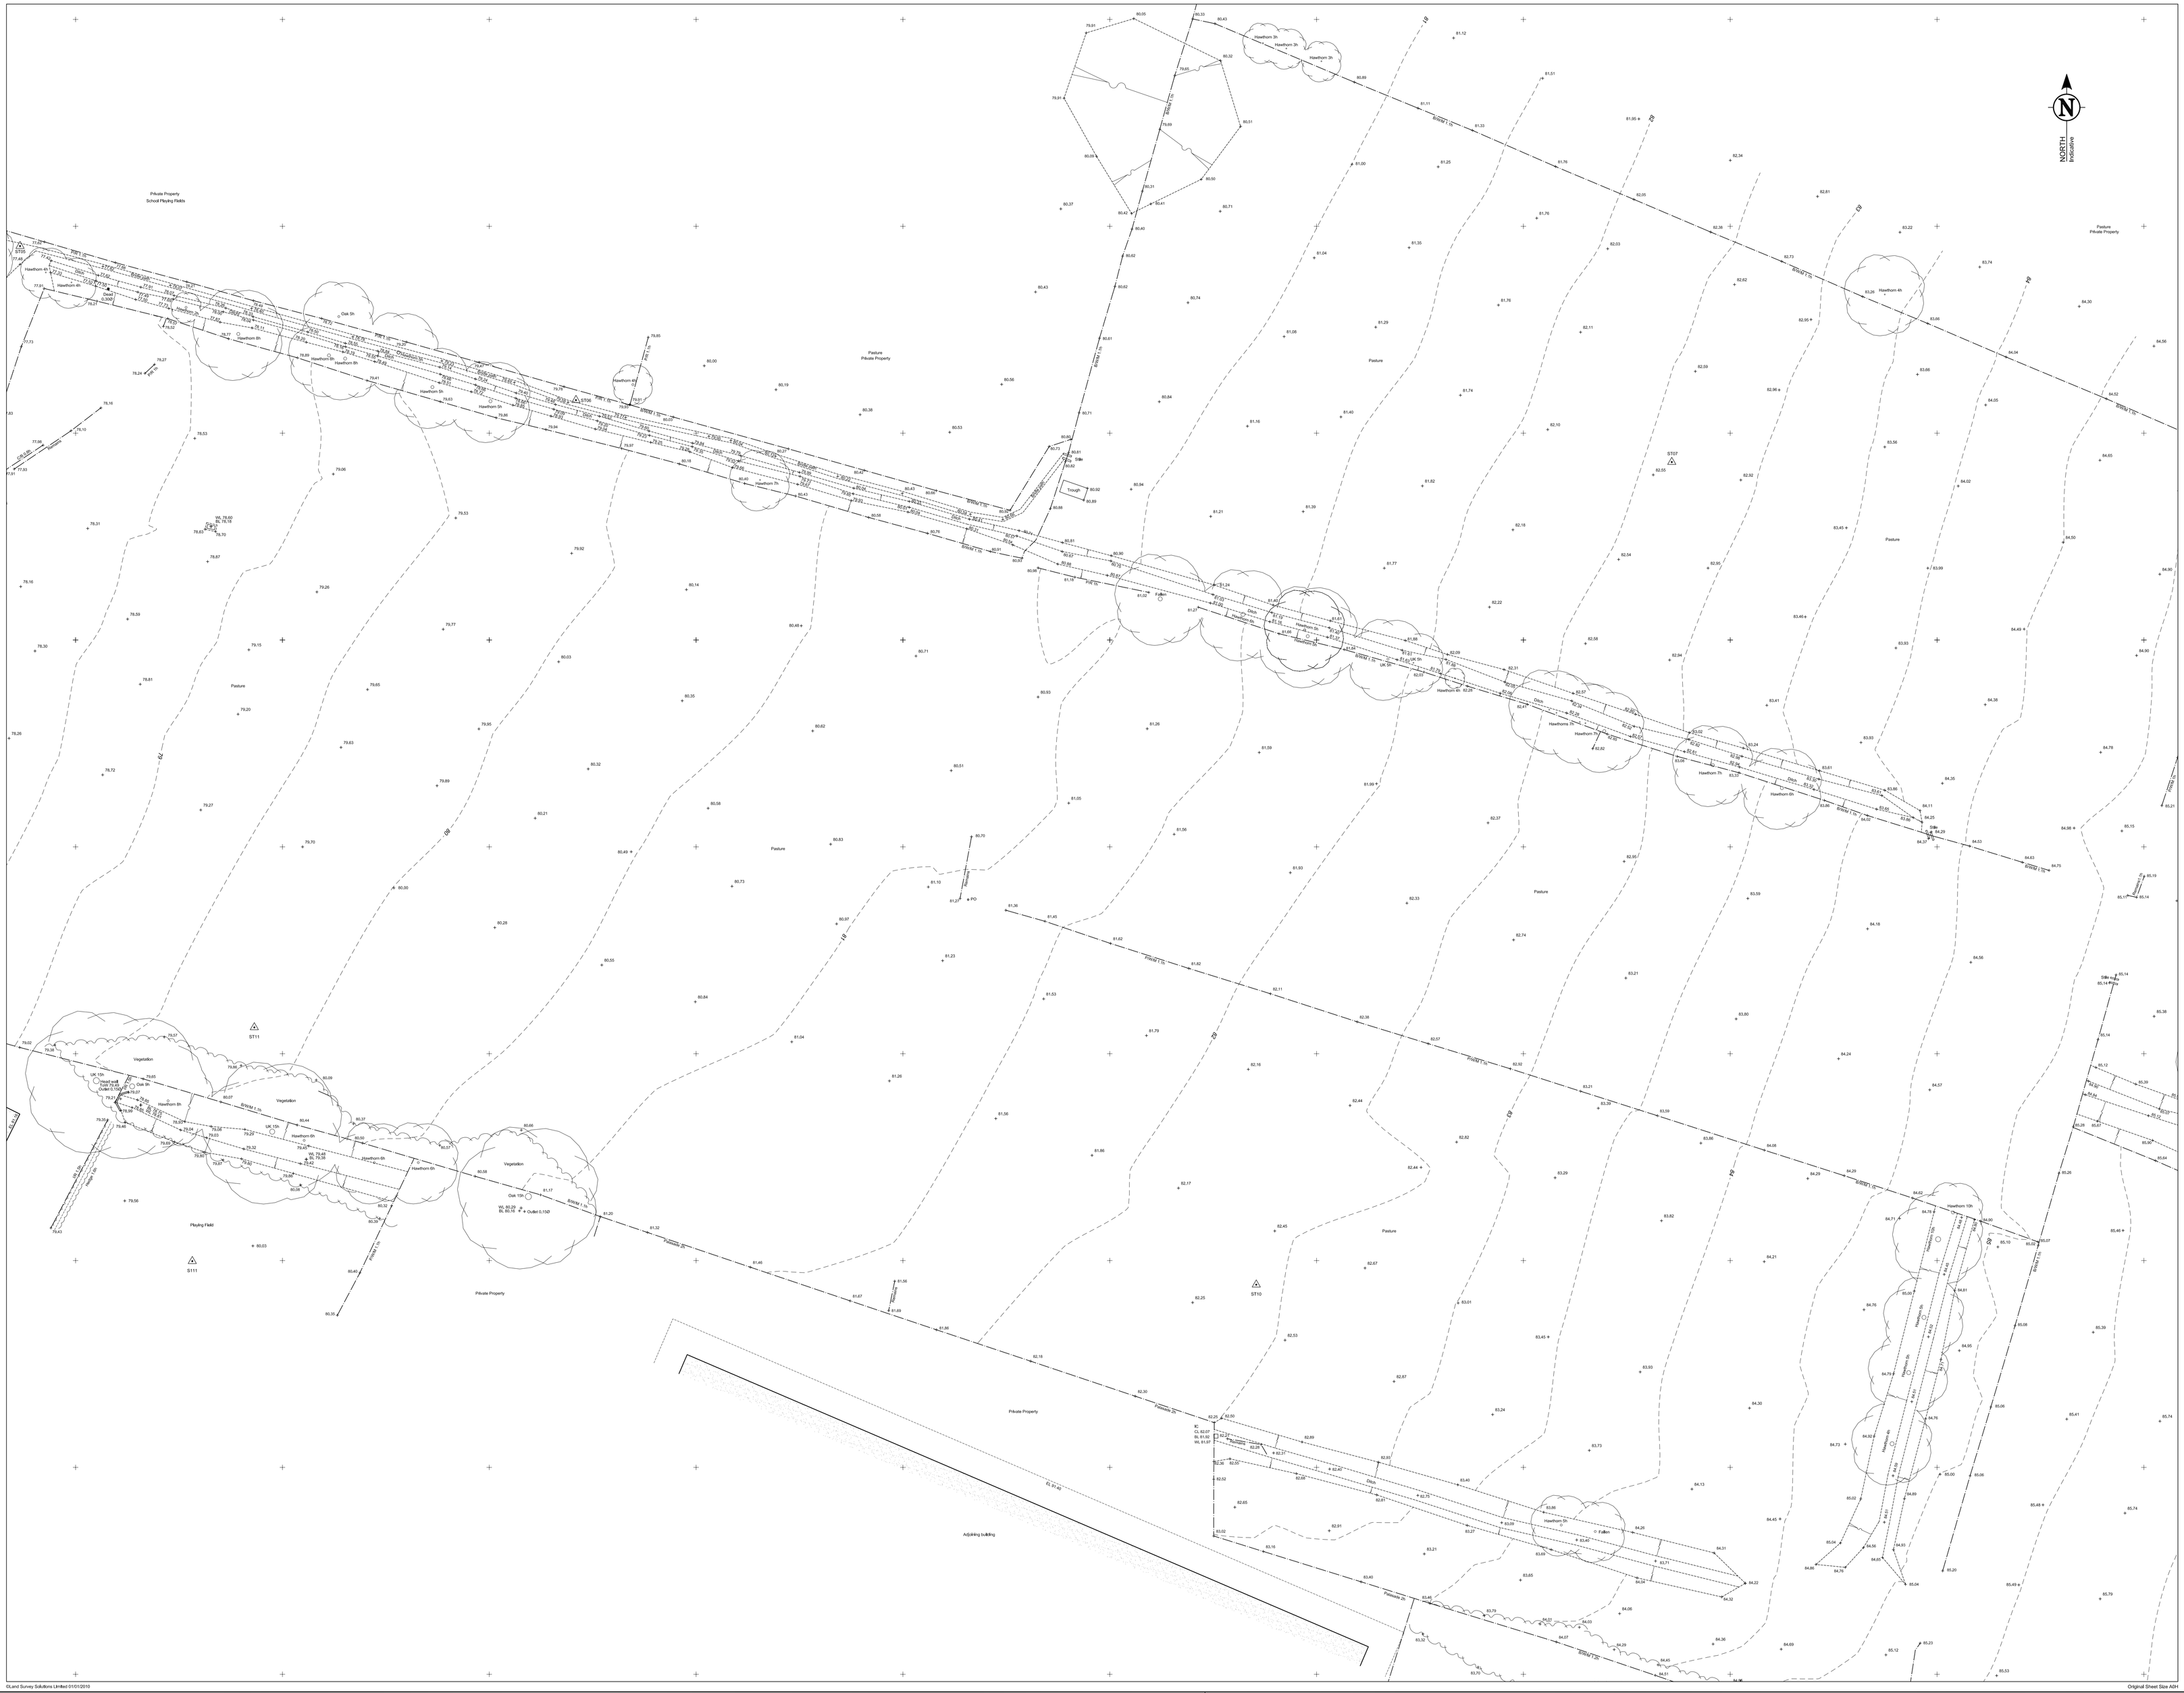
NORTH
Pasture
Private Property
Hawthorn 4h
Hawthorn 3h
Oak 5h
Oak 10h
Hawthorn 8h
Hawthorn 7h
Hawthorn 10h
Vegetation
Trough
Adjoining building
ST07
ST10
ST11
S111
PO
