

2a

110

GARAGE


PROPOSED SINGLE
STOREY EXTENSION

920

750

ALDERFORD CLOSE

HENTHORN ROAD

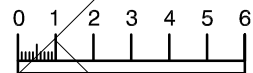

SCALE BAR in METRES

Site Layout - Scale 1:200
Drawing no. ADM/16/12/03