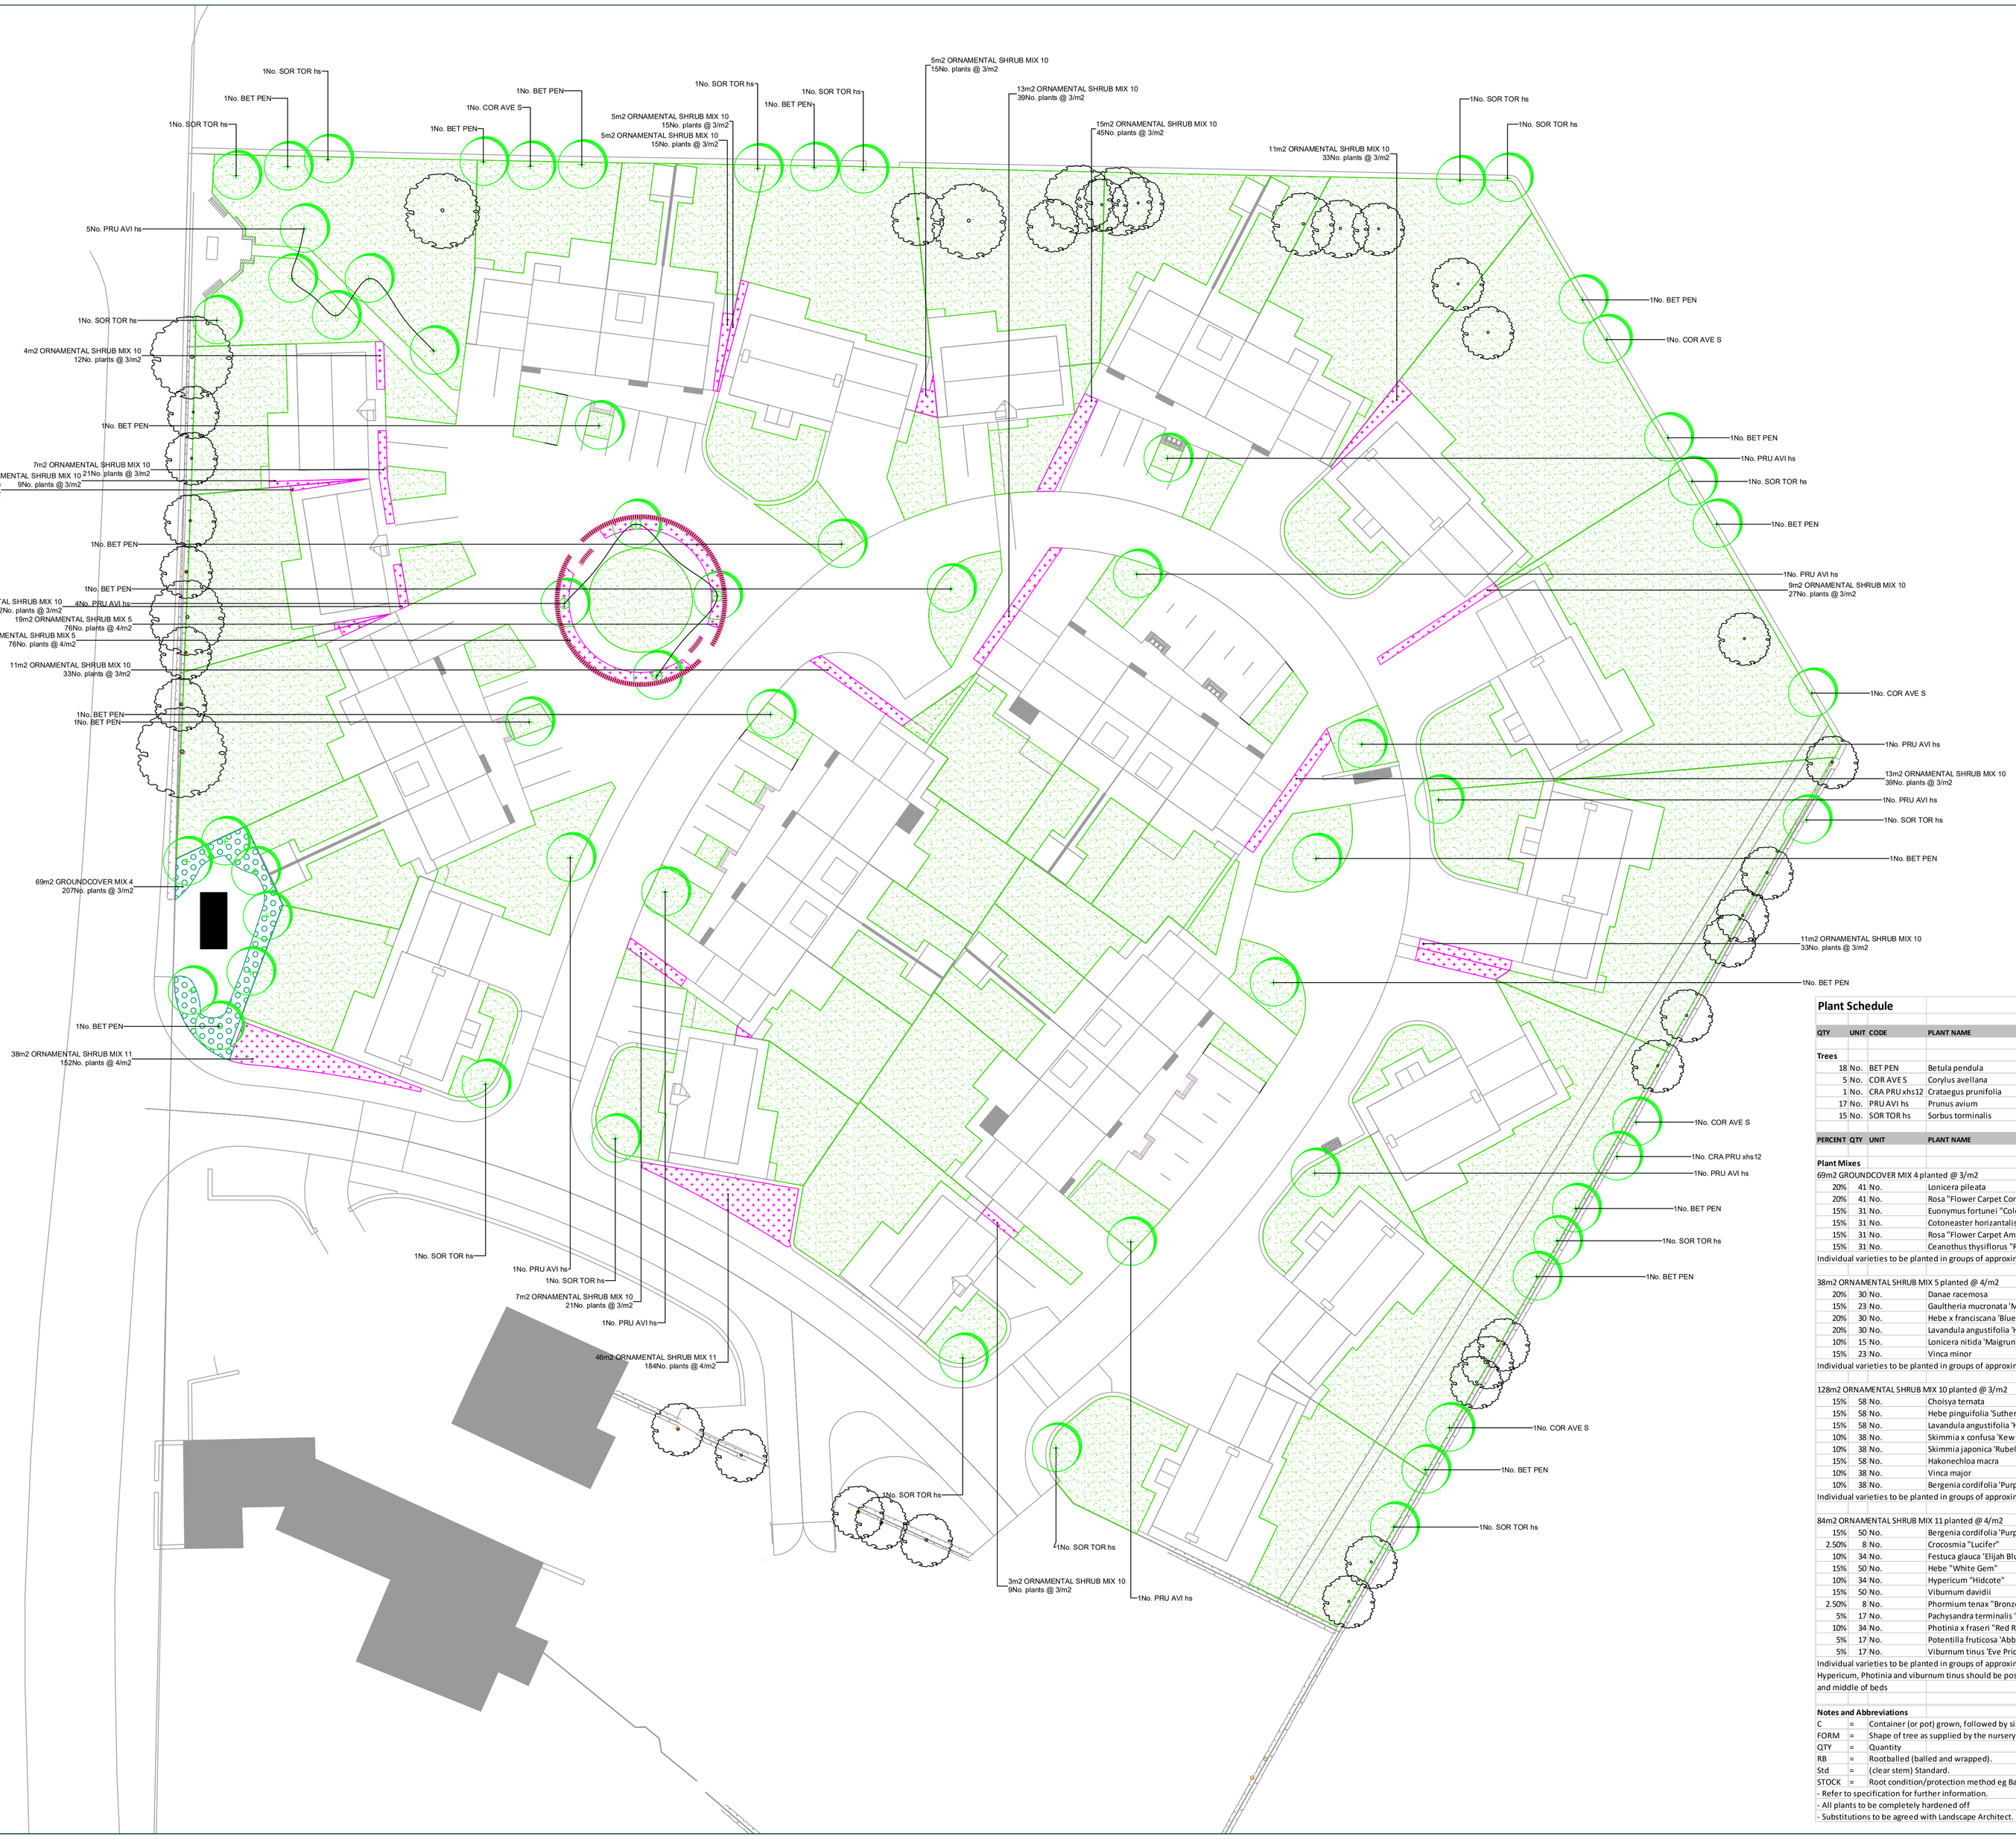

Plant Schedule

QTY	UNIT	CODE	PLANT NAME	STOCK	FORM	GIRTH/HEIGHT
Trees						
18	No.	BET PEN	Betula pendula	RB	STD	10-12cm
5	No.	COR AVE S	Corylus avellana	RB	STD	8-10cm
1	No.	CRA PRU xhs12	Crataegus prunifolia	RB	STD	12-14cm
17	No.	PRU AVI hs	Prunus avium	RB	STD	12-14cm
15	No.	SOR TOR hs	Sorbus torminalis	RB	STD	12-14cm

PERCENT	QTY	UNIT	PLANT NAME	STOCK	SIZE
Plant Mixes					
69m2 GROUNDCOVER MIX 4 planted @ 3/m2					
20%	41	No.	Lonicera pileata	C 2L	20-30cm
20%	41	No.	Rosa "Flower Carpet Coral"	C 2L	20-30cm
15%	31	No.	Euonymus fortunei "Coloratus"	C 2L	20-30cm
15%	31	No.	Cotoneaster horizantalis	C 2L	20-30cm
15%	31	No.	Rosa "Flower Carpet Amber"	C 2L	20-30cm
15%	31	No.	Ceanothus thysiflorus "Repens"	C 2L	20-30cm
Individual varieties to be planted in groups of approximately 20.					
38m2 ORNAMENTAL SHRUB MIX 5 planted @ 4/m2					
20%	30	No.	Danae racemosa	C 3L	Full pot
15%	23	No.	Gaultheria mucronata 'Mother of Pearl'	C 3L	40-60cm
20%	30	No.	Hebe x franciscana 'Blue Gem'	C 3L	40-60cm
20%	30	No.	Lavandula angustifolia 'Hidcote'	C 2L	Full pot
10%	15	No.	Lonicera nitida 'Maigrun'	C 2L	Full pot
15%	23	No.	Vinca minor	C 3L	30-40cm
Individual varieties to be planted in groups of approximately 10.					
128m2 ORNAMENTAL SHRUB MIX 10 planted @ 3/m2					
15%	58	No.	Choisya ternata	C 3L	40-60cm
15%	58	No.	Hebe pinguifolia 'Sutherlandii'	C 3L	20-30cm
15%	58	No.	Lavandula angustifolia 'Hidcote'	C 3L	20-30cm
10%	38	No.	Skimmia x confusa 'Kew Green'	C 3L	20-30cm
10%	38	No.	Skimmia japonica 'Rubella'	C 3L	20-30cm
15%	58	No.	Hakonechloa macra	C 3L	30-40cm
10%	38	No.	Vinca major	C 3L	30-40cm
10%	38	No.	Bergenia cordifolia 'Purpurea'	C 3L	Full pot
Individual varieties to be planted in groups of approximately 3.					
84m2 ORNAMENTAL SHRUB MIX 11 planted @ 4/m2					
15%	50	No.	Bergenia cordifolia 'Purpurea'	C 3L	Full pot
2.50%	8	No.	Crocosmia "Lucifer"	C 2L	Full pot
10%	34	No.	Festuca glauca 'Elijah Blue'	C 3L	30-40cm
15%	50	No.	Hebe "White Gem"	C 3L	30-40cm
10%	34	No.	Hypericum "Hidcote"	C 3L	20-30cm
15%	50	No.	Viburnum davidii	C 3L	20-30cm
2.50%	8	No.	Phormium tenax "Bronze Baby"	C 3L	40-60cm
5%	17	No.	Pachysandra terminalis "variegata	C 2L	15-20cm
10%	34	No.	Photinia x fraseri "Red Robin"	C 3L	40-60cm
5%	17	No.	Potentilla fruticosa 'Abbotswood'	C 3L	40-60cm
5%	17	No.	Viburnum tinus 'Eve Price'	C 3L	40-60cm
Individual varieties to be planted in groups of approximately 11-18.Cornus, Hypericum, Photinia and viburnum tinus should be positioned towards the back and middle of beds					

Notes and Abbreviations

C	=	Container (or pot) grown, followed by size of the container (or pot).
FORM	=	Shape of tree as supplied by the nursery.
QTY	=	Quantity
RB	=	Rootballed (balled and wrapped).
Std	=	(clear stem) Standard.
STOCK	=	Root condition/protection method eg Bare root.

- Refer to specification for further information.
- All plants to be completely hardened off
- Substitutions to be agreed with Landscape Architect.

Do not scale this drawing (printed or electronic version).

Contractors must check all dimensions from site

This drawing is copyright and is for use on this site only. This drawing should be read in conjunction with all relevant consultants drawings and specialist subcontractors / supply chain drawings and specifications.

All works to be carried out in accordance with the latest British Standards / Codes of Practice unless specifically directed otherwise in the specification.

Responsibility for the reproduction of this drawing in paper form, or issued in electronic format, lies with the recipient to check that all information has been replicated in full and is correct when compared to the original paper or electronic image.

Graphical representations of equipment on this drawing have been co-ordinated, but are approximations only. Please refer to the specifications and / or details for actual sizes and / or specific contractor construction information.

Notes:-

KEY

Soft Works

- Grass-Turf
- Native Groundcover
- Shrubs
- Existing Tree
- Tree-Standard

REV.	DATE.	DESCRIPTION	DRAWN	CHK'D
2	09/06/16	PLANT LIST UPDATED	AG	MT
1	06/06/16	FOR COMMENT	CM	MT

URBAN GREEN

21 Swan Street Manchester M4 5JJ
T: 0161 312 3131 W: urbangreen-space.co.uk

Client:
Mr D Lambert

Project:
Spout Farm

Title:
Landscape
General Arrangement
Soft

Status: FOR PLANNING

Project: 10399	**Drawn:** CM	**Checked:**	MT
Scale @ A1: 1:300	**Date:** 06.06.16	**Approved:**	MT
Drawing No: 10399_L03		**Revision:**	2