
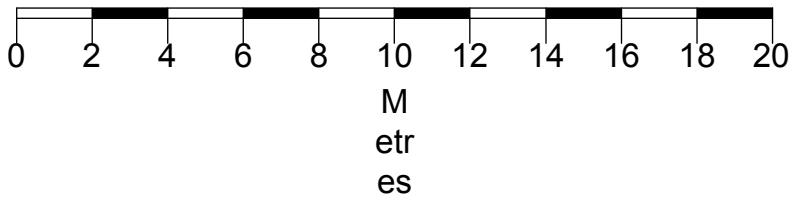


All Dimensions to be checked on site. Walls shown on plans are not to be assumed to be solid & should be checked for thickness, construction, load bearing capacity & stability.

This drawing is the property of IWA Architects. Copyright is reserved by them and the drawing is issued on condition that it is not copied either wholly or in part without the consent in writing of IWA Architects.

Dimensions should not be scaled. All dimensions to be checked on site by the contractor before commencement of the relevant part of the work

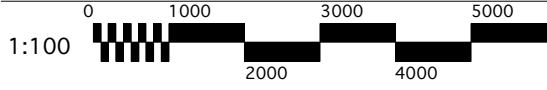

ABBREVIATIONS

- AB Air Brick
- BT BT Cover
- CH Cable Height
- CL Cover Level
- DK Drop Kerb
- EH Eaves Height
- FH Fire Hydrant
- FFL Finished Floor Level
- GU Gully
- LP Lamp Post
- MH Man Hole
- RH Ridge/Roof Height
- RWP Rain Water Pipe
- SVP Soil Vent Pipe
- TB Telephone Box
- TP Telegraph Pole
- TW Top of Wall
- WP Waste Pipe
- WV Water Valve

NOTE
All levels and coordinates relate to OSGB36 using GNSS data.
Levels defining edge of carriageway are observed at channel (bottom of kerb).

