NOTES

- All dimensions and levels are to be checked on site.
- Any discrepancies are to be reported to the Shaw & Jagger Architects Ltd before any work commences.
- This drawing shall not be scaled to ascertain any dimensions. Work to figured dimensions only.
- This drawing shall not be reproduced without express written permission from Shaw & Jagger Architects Ltd.
- Title overlay drawings and ownership boundaries are produced using all reasonable endeavors. Shaw & Jagger Architects Ltd cannot be responsible for the accuracy or scale discrepancy of base plans supplied to them.

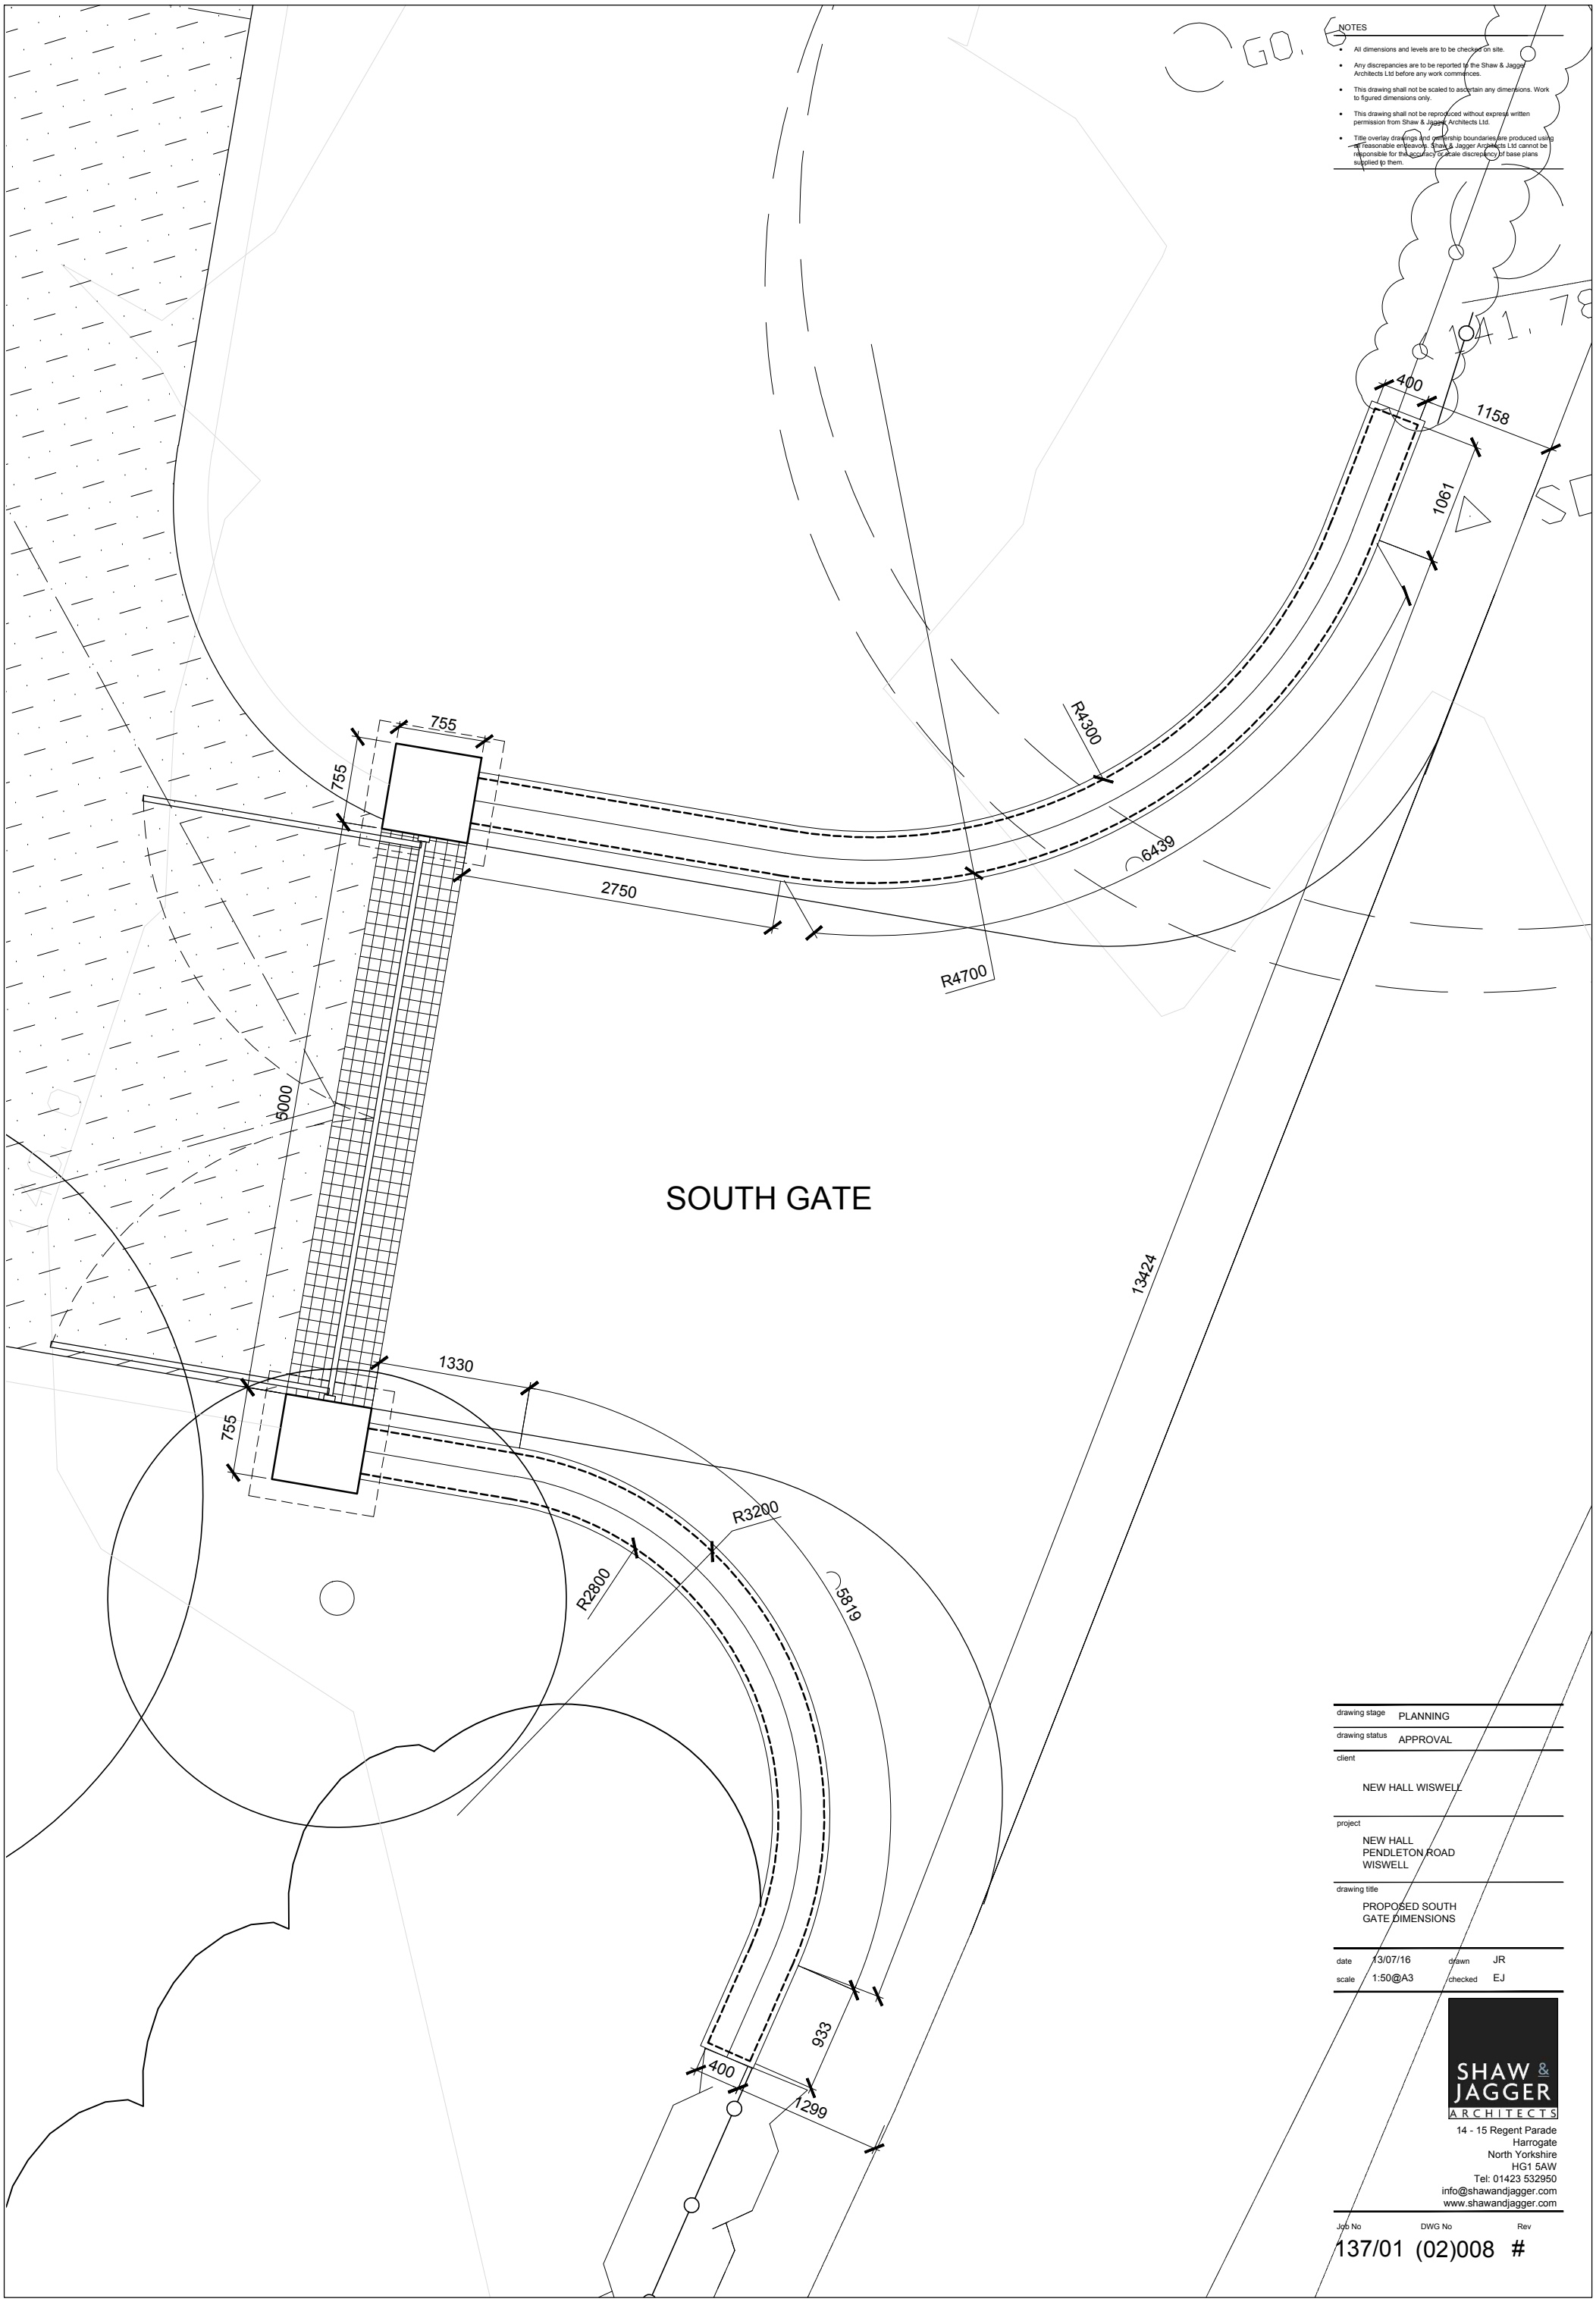

drawing stage PLANNING

drawing status APPROVAL

client

NEW HALL WISWELL

project

NEW HALL
PENDLETON ROAD
WISWELL

drawing title

PROPOSED SOUTH GATE DIMENSIONS

date 13/07/16 drawn JR

scale 1:50@A3 checked EJ

SHAW & JAGGER ARCHITECTS

14 - 15 Regent Parade
Harrogate
North Yorkshire
HG1 5AW
Tel: 01423 532950
info@shawandjagger.com
www.shawandjagger.com

Job No 137/01 DWG No (02)008 Rev #