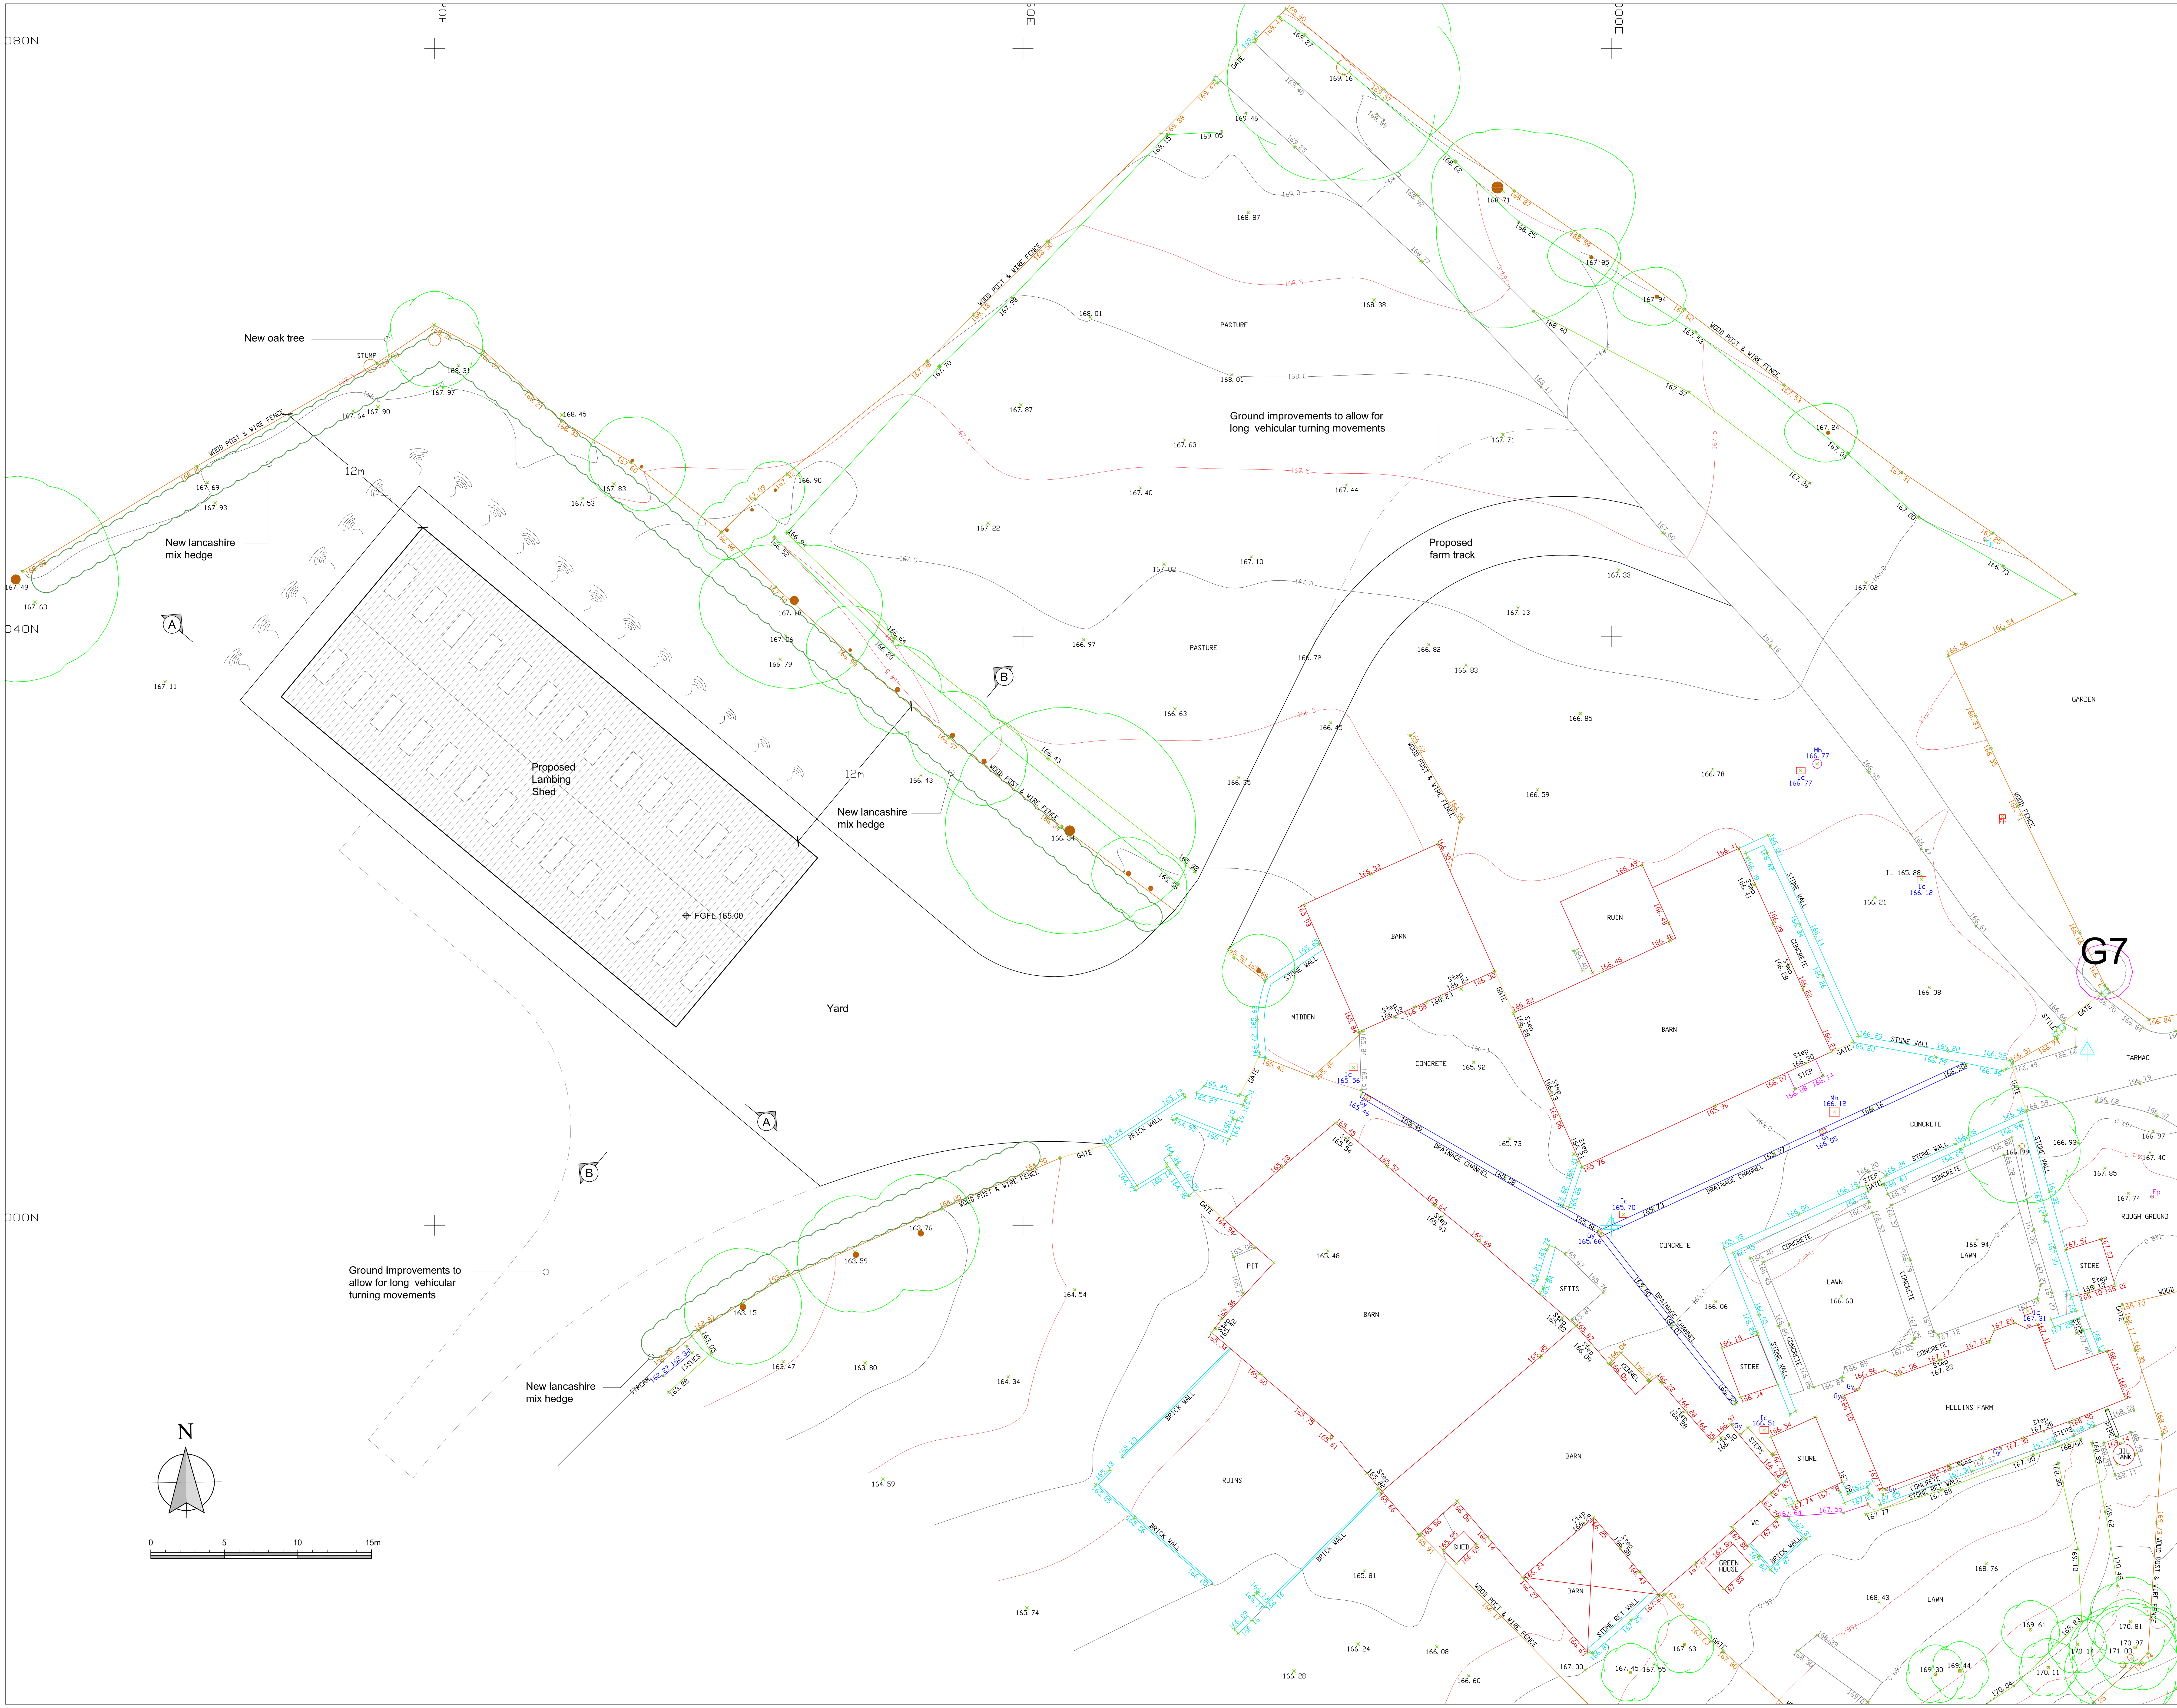

This drawing is to be read in conjunction with all relevant Architect, consultants' and specialists' drawings and specifications. The Architect is to be notified of any discrepancies before proceeding. Do not scale from this drawing. All dimensions and levels are to be checked on site. This drawing is subject to copyright. All work carried out before Planning and Building Permission has been granted is at the contractor/clients risk.

CHRIS HEATON SURVEYS
LAND SURVEYORS

21 The Croft
Euxton
Chorley
Lancs PR7 6LH
Tele/Fax 01257 271090
Email: info@wmop.com

CLIENT				TITLE			
SUNDERLAND PEACOCK				HOLLINS FARM, RIMMINGTON			
Scale	Date	Drawn	Checked	Job Ref	Drg Ref	Revision	Date
1/200	JAN 16	CH/EEH	C.H.	6845			

LEGEND

NOTE
Ref to drawing 5029-06 for sections

REVISIONS:
Rev A - Building position amended to avoid root protection areas. - 16.02.16 - NE
Rev B - Building position amended. - 28.06.16 - NE
Rev C - Tree data updated in accordance with tree survey. - 29.06.16 - NE

Client
Mr and Mrs Smith

Job Title
Proposed Erection of a Lambing Shed at:
Hollins Farm
Stopper Lane
Rimington

Drawing Title
Proposed Site Plan

Scale	Date	Drawn
1:200 @ A1	Feb 2016	NE

SUNDERLAND PEACOCK ARCHITECTS
SUNDERLAND PEACOCK & ASSOCIATES LTD.
HAZELMERE, PIMLICO ROAD, CLITHEROE
LANCASHIRE, BB7 2AG
T 01200 423178 F 01200 427328
E info@sunderlandpeacock.com
www.sunderlandpeacock.com

5029 - 07 Rev C