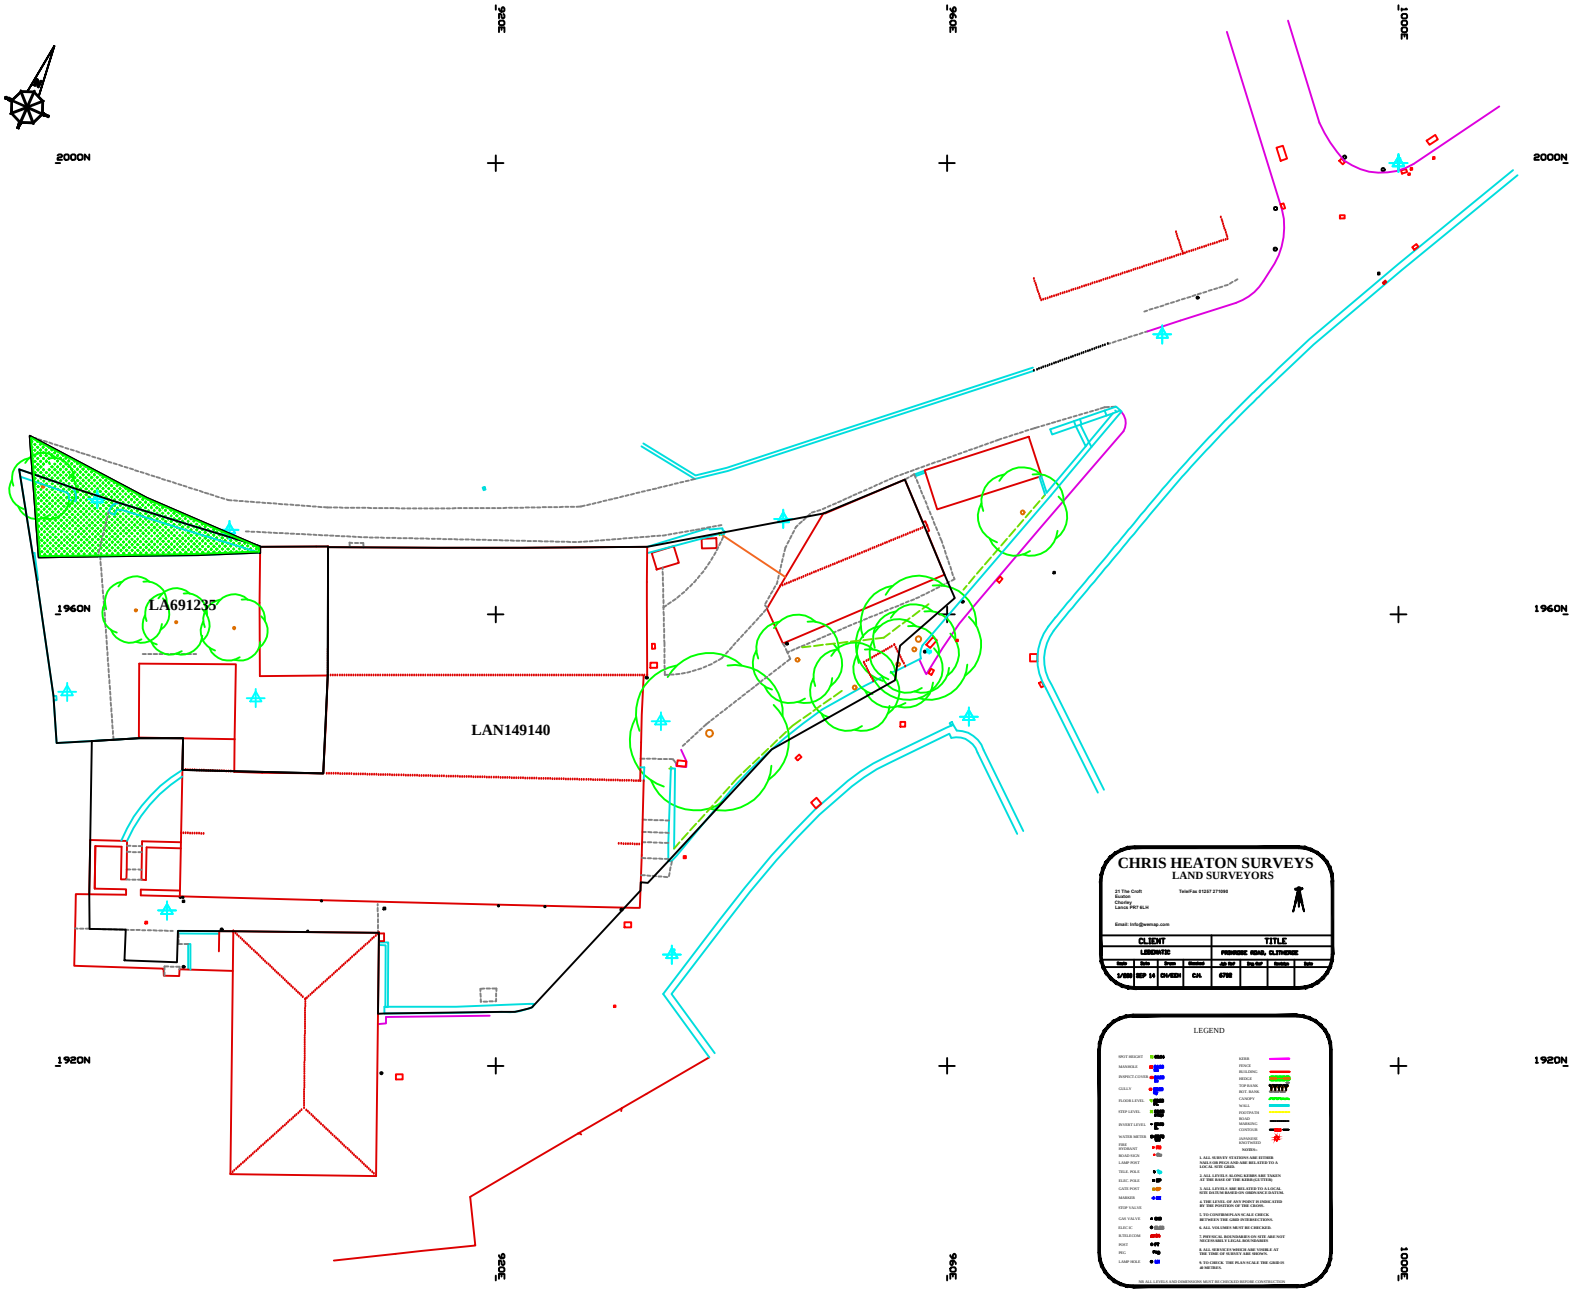
2000N
1960N
1920N
LA691235
LAN149140
CHRIS HEATON SURVEYS
LAND SURVEYORS
21 The Croft
Alcaston
Church Stretton
Lanes PH7 6LH
Tel/Fax 01357 271090
Email: info@wemap.com
CLIENT
LEGENDTIC
TITLE
PRIORSKIE ROAD, CLITHEROE
Date
Scale
Drawn
Checked
JOB REF
DWG REF
REVISION
Date
5/9/08
SEP 14
CH/GEH
CJL
6708
LEGEND
SPOT HEIGHT
MANHOLE
INSPECT.COVER
GULLY
FLOOR LEVEL
STEP LEVEL
INVERT LEVEL
WATER METER
FIRE HYDRANT
ROAD SIGN
LAMP POST
TELE. POLE
ELEC. POLE
GATE POST
MARKER
STOP VALVE
GAS VALVE
ELEC.JC
JUNCTION
POST
PEG
LAMP HOLE
KERB
FENCE
BUILDING
HEDGE
TOP BANK
BOT. BANK
CANOPY
WALL
ASPHALTS
ROAD
MARKING
CONTOUR
JAPANESE KNOTWEED
NOTES:-
1. ALL SURVEY STATIONS ARE EITHER NAIL/CAB PEGS AND ARE RELATED TO A LOCAL SITE GRID.
2. ALL LEVELS ALONG KERBS ARE TAKEN TO THE TOP OF THE KERB UNLESS
3. ALL LEVELS ARE RELATED TO A LOCAL SITE DATUM BASED ON ORDNANCE DATUM.
4. THE LEVEL OF ANY POINT IS DONE AND BY THE POSITION OF THE GRIDS.
5. NO CONVERSION OR SCALE CHECK BETWEEN THE GRID INTERSECTIONS.
6. ALL VOLUMES MUST BE CHECKED.
7. PHYSICAL BOUNDARIES ON SITE ARE NOT NECESSARILY LEGAL BOUNDARIES.
8. ALL SERVICES WHICH ARE VISIBLE AT THE TIME OF SURVEY ARE SHOWN.
9. TO CHECK THE PLAN SCALE THE GRIDS 40 METRES.
NB ALL LEVELS AND DIMENSIONS MUST BE CHECKED BEFORE CONTRACTION