north

STATION COORDINATES			
STN	EASTING	NORTHING	LEVEL
1	360046.052	438075.076	103.669
2	359973.983	437900.946	106.736
3	360102.172	438230.032	102.057
4	360076.497	438151.762	102.828
5	360008.857	437979.182	105.422
6	359999.234	437904.541	106.859
7	360104.416	437864.142	108.238
8	359921.449	437923.762	107.573
9	360119.741	437817.117	108.854
10	360130.204	437783.994	109.568
11	360157.741	437659.066	110.954
12	360079.844	438031.962	104.603
13	360063.229	437955.005	106.341
14	360014.283	437940.169	106.927
15	360114.155	437931.710	106.413
16	360154.700	438003.288	105.614
17	360227.466	438045.530	104.996
18	360097.270	438206.420	102.297
19	360156.766	438199.392	102.063
20	360243.079	438203.966	102.496
21	360260.817	438131.083	104.164
22	360292.389	438086.190	105.355
23	360299.904	438037.938	106.727
24	360225.836	437937.023	106.905
25	360263.673	437997.737	106.553
26	360268.820	437872.795	108.110
27	360294.128	437838.604	110.031
28	360275.391	437806.285	110.249
29	360388.929	437840.149	112.160
30	360354.799	437823.947	111.299
31	360354.542	437796.389	111.674
32	360356.251	437771.532	111.852
33	360465.377	437946.664	113.645
34	360540.863	437934.736	115.716
35	360442.676	438077.345	110.300
36	360637.883	437966.054	117.404
37	360382.216	437955.964	111.717
38	360492.729	437863.633	115.614
39	360703.590	437826.133	122.026
40	360398.931	438016.872	110.454
41	360368.257	438088.084	107.813

Legend (Topographical)

C/L

Fence - C/B Closed board, C/A Corrugated iron, C/L Chain link, Dil Dilapidated, C/P Conc. panel, H/R Hand rail, S/P Steel Palisade, I/R Iron railings, O/B Open board, P/P Post & panel, P/R Post & rail, P/W Post & wire, W/M Wire mesh, Ch/P Chestnut Paling

Overhead cable, Gate, Tree

50.00 Spot level

B Bollard, Bin Litter bin, BS Bus stop, BT British Telecom IC, C/Stables Cattle Housing Stables, CTV Cable Television cover, DR Drain, Elec Electrical IC, EP Elec. pole, FP Fence post, FT Floodlight, FP Flagpole, GP Gate post, G Gully, GV Gas valve, Hyd Hydrant, JC Junction Cover, JB Junction box, KO Kerb outlet, LB Letter box, LP Lamp post, Mkr Utility marker, MP Mile post, NP Name plate, PM Parking meter, P Post, RE Rodding eye, RG Road gully, RWP Rain water pipe, ST Stop tap, SV Stop valve, SVP Soil and vent pipe, Stay Cable stay, TCB Telephone call box, TP Tree pit, TP Telegraph pole, VP Vent pipe, WM Water meter, WO Water outlet, U/TL Unable to Lift

Level prefix descriptions: AL Arch level, BL Bed level, CL Cover level, EL Eave level, IL Invert level, PL Parapet level, RL Roof/ridge level, SL Soffit level, Spr Arch springing level, Thr Threshold level, ToW Top of wall level, WL Water level

Levels defining edge of carriageway are observed at channel (bottom of kerb).

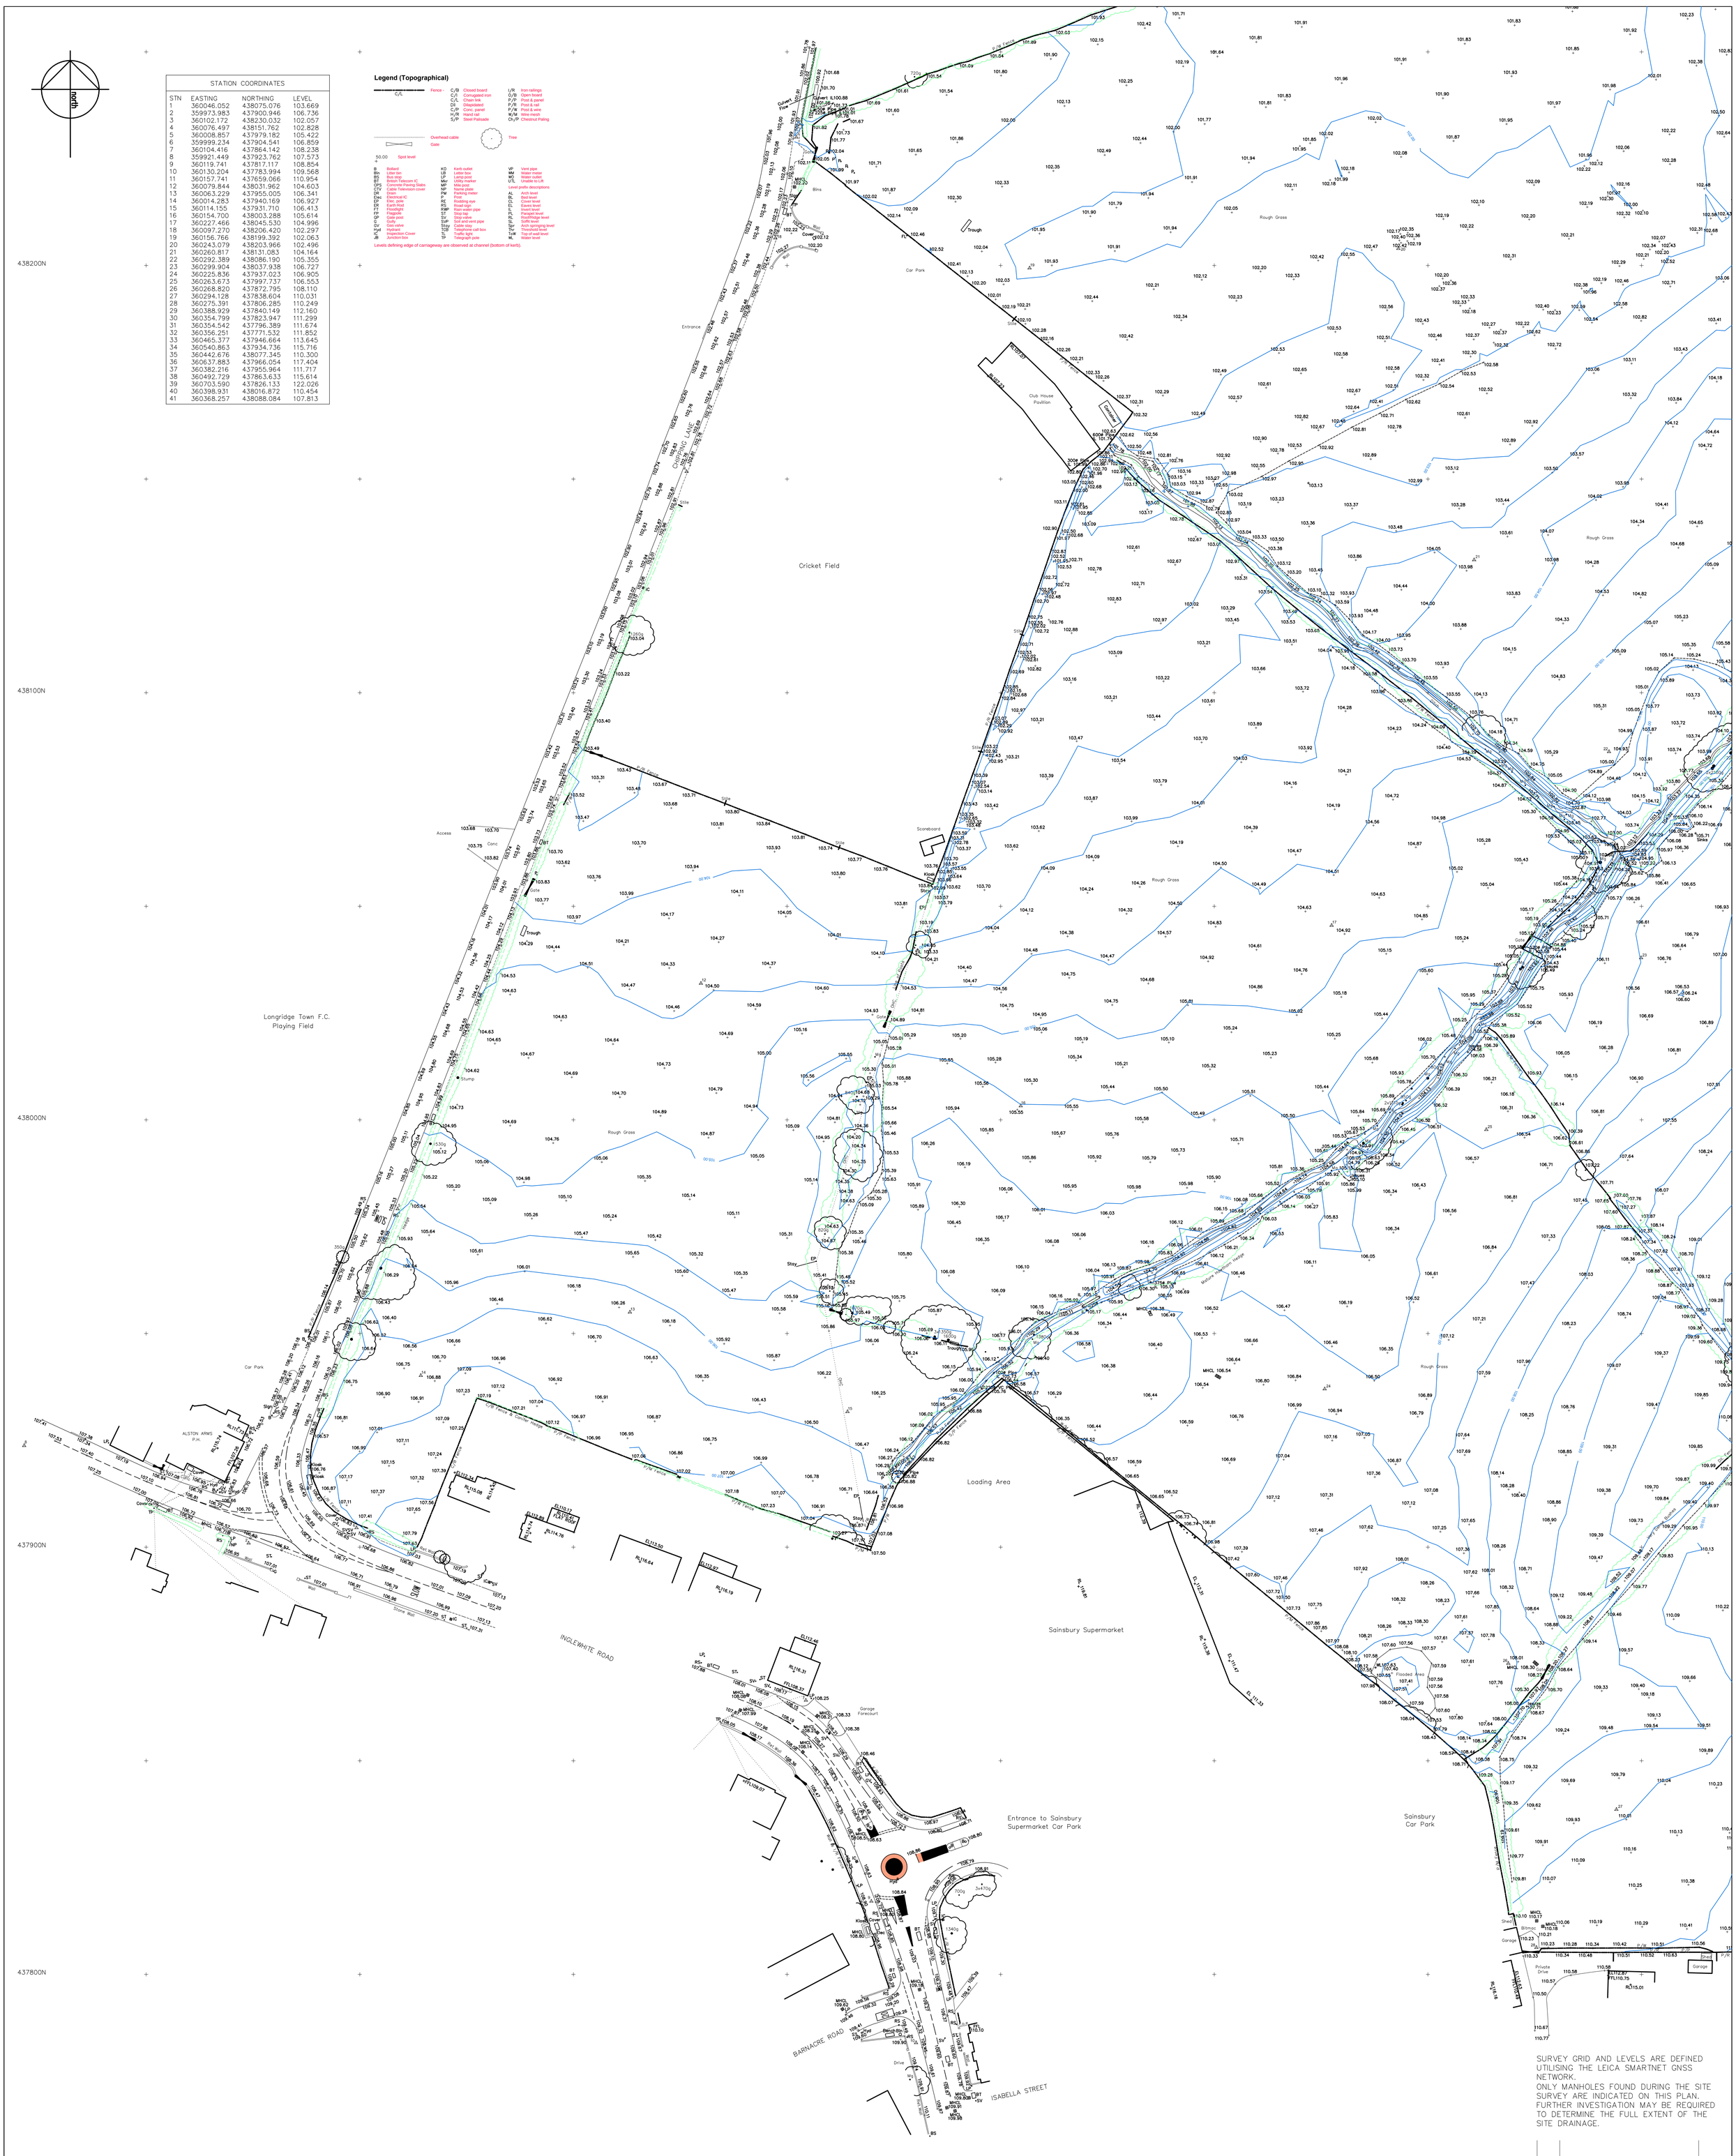

SURVEY GRID AND LEVELS ARE DEFINED UTILISING THE LEICA SMARTNET GNSS NETWORK.
ONLY MANHOLES FOUND DURING THE SITE SURVEY ARE INDICATED ON THIS PLAN. FURTHER INVESTIGATION MAY BE REQUIRED TO DETERMINE THE FULL EXTENT OF THE SITE DRAINAGE.

ISSUE	REVISION	DATE

Project
INGLEWHITE ROAD, LONGRIDGE, PRESTON.

Drawing title
SITE SURVEY.

Scales	Date	
1:500	31.01.2013	
Drawing number	Rev.	Drawn by
SDL 2062/1.	–	BJ

CLIENT
BARRATT HOMES MANCHESTER.
CITY PARK,
4 BRINDLEY ROAD,
MANCHESTER. M16 9HQ.
TEL: 0161 872 0161.

Survey & Design Limited
28 RAILWAY ROAD, LEIGH, LANCS, WN7 4AU
Tel: 01942 673136, Fax: 01942 607054
Email: bryn@surveyanddesign.co.uk
LAND SURVEYING • DESIGN CONSULTANTS
CIVIL • ARCHITECTURAL • PLANNING