general notes:
do not scale the drawing.
all dimensions to be checked on site prior to commencement of work and any discrepancy shall be immediately reported and resolved prior to work commencing.
this drawing is to be read in conjunction with all relevant drawings and specifications relating to the job whether or not indicated on the drawing.
copyright reserved to mck associates ltd. and this drawing may not be used or reproduced without prior written consent.

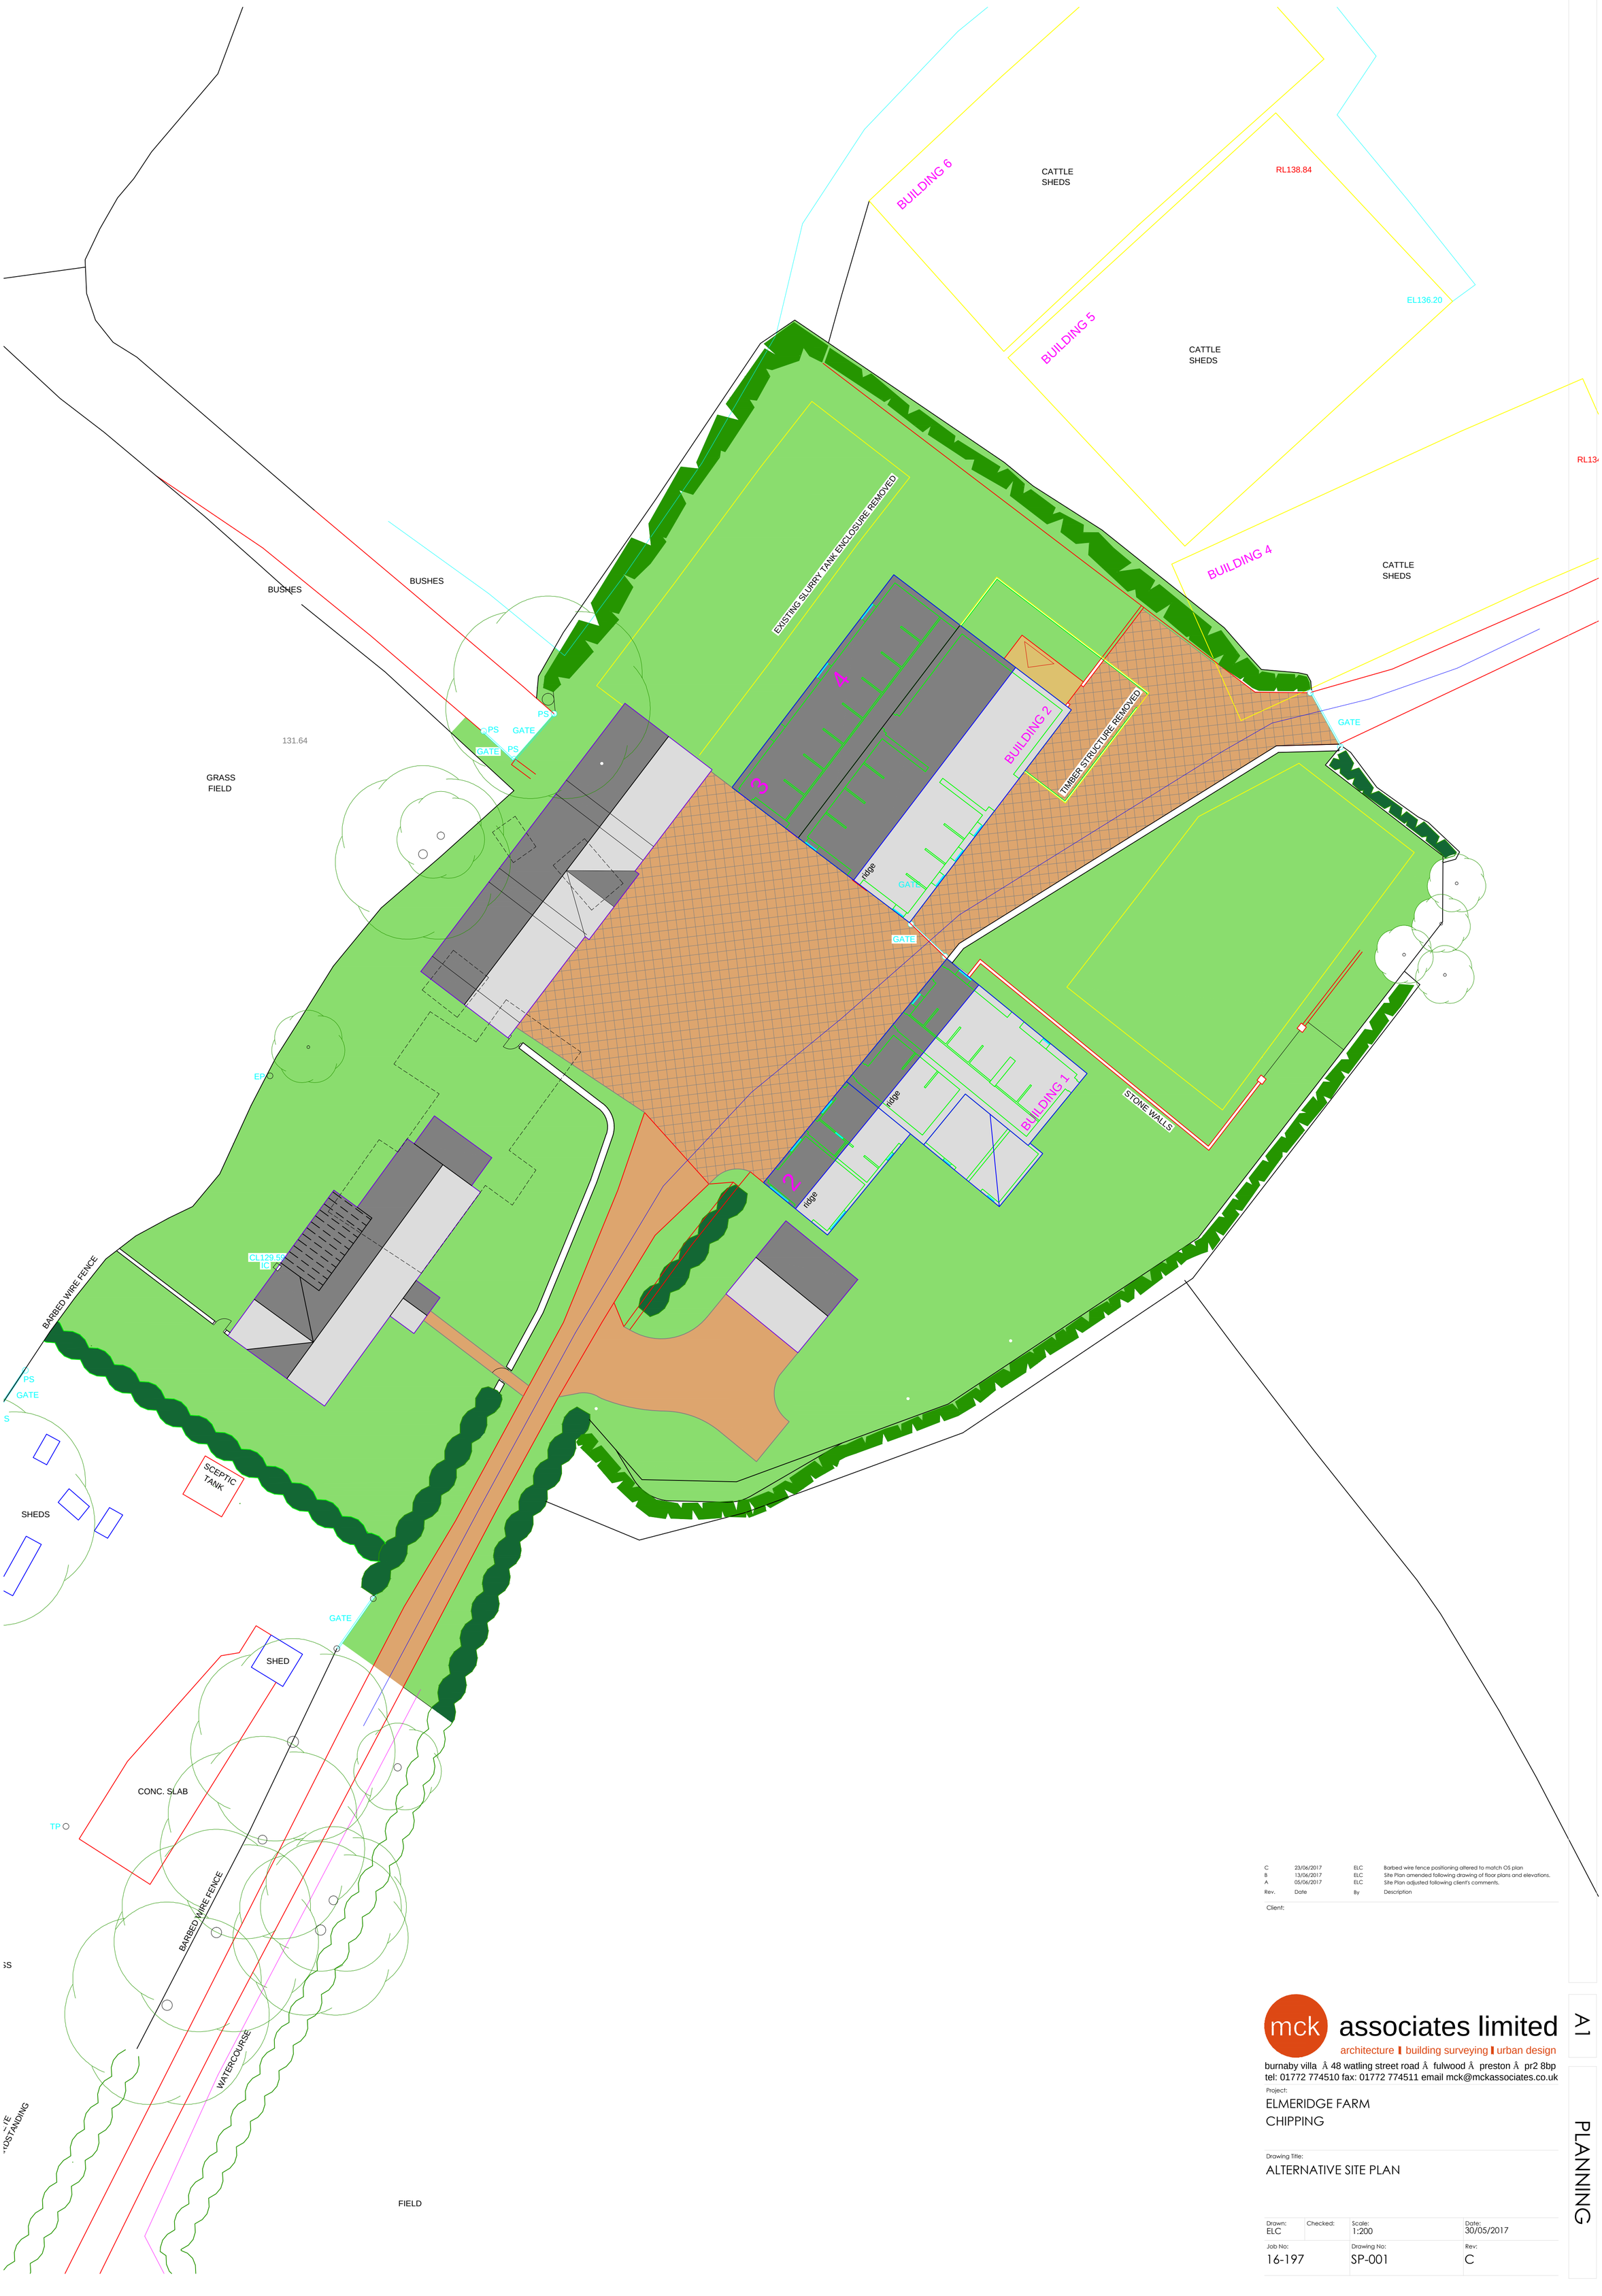

Rev.	Date	By	Description
C	23/06/2017	ELC	Barbed wire fence positioning altered to match OS plan
B	13/06/2017	ELC	Site Plan amended following drawing of floor plans and elevations.
A	05/06/2017	ELC	Site Plan adjusted following client's comments.

Client:

mck associates limited
architecture | building surveying | urban design
burnaby villa Â 48 watling street road Â fulwood Â preston Â pr2 8bp
tel: 01772 774510 fax: 01772 774511 email mck@mckassociates.co.uk

Project:
ELMERIDGE FARM
CHIPPING

Drawing Title:
ALTERNATIVE SITE PLAN

Drawn:	Checked:	Scale:	Date:
ELC		1:200	30/05/2017

Job No:	Drawing No:	Rev:
16-197	SP-001	C

A1

PLANNING

Dwg. Name & Location: Z:\Job's\2016 jobs\16-197 Geoff Taylor - Elmeridge Farm, Chipping\Drawings\models\proposed plans\Alternative Site Plan\Elmeridge Farm Chipping - Alternative Site Plan Rev C.dwg.