

Peel Park, Avenue, Clitheroe

House type Range

Please note each house type has two elevation styles, these are as follows:

Tile hanging to front elevation - These plots are annotated on the proposed material layout plan with 'T'


Vertical boarding to front elevation - These plots are annotated on the proposed material layout plan with 'B'



Front elevation




Side elevation

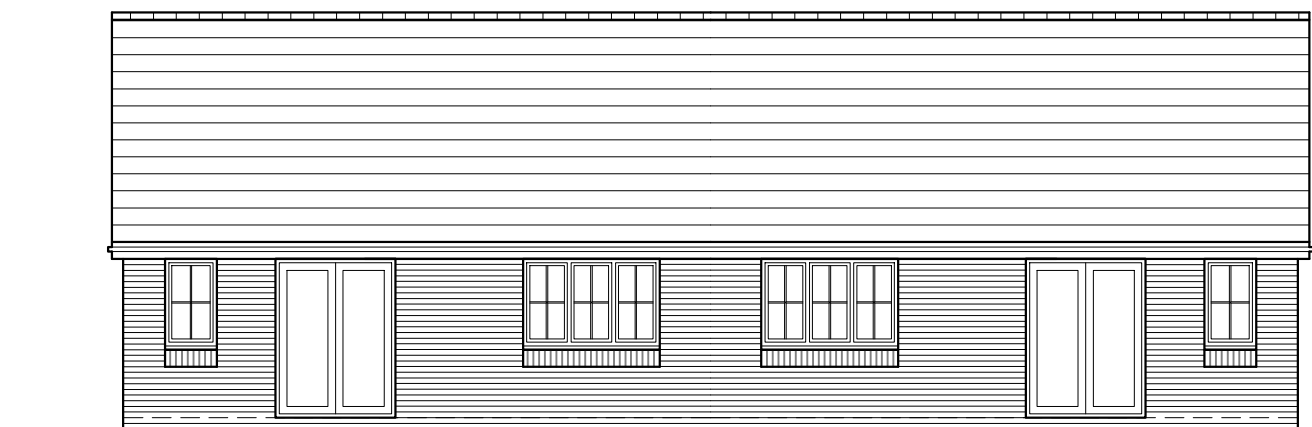

Rear elevation



Side elevation

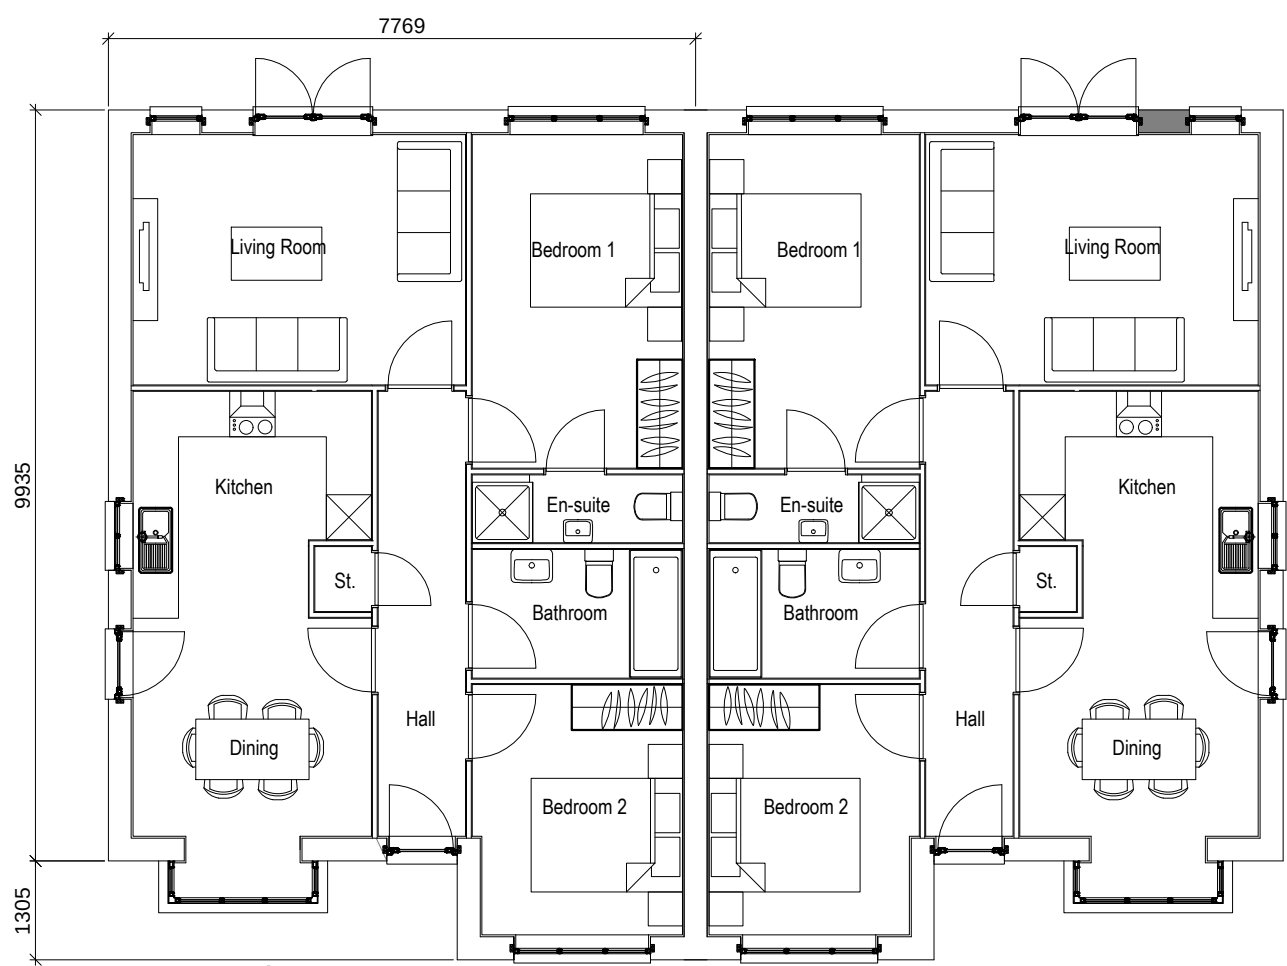

Ground floor plan

General notes:
Copyright reserved to Woodcroft Design Ltd., and may not be reproduced without prior written consent.
This drawing is subject to the accuracy of detailed supporting reports, surveys and Local Authority
Approval. Do not scale this drawing, all dimensions on this planning drawings are approximate only.

Revision Notes



urban design | masterplanning | architecture



Project

Peel Park Avenue, Clitheroe

Title

Proposed house type A-Vertical Boards Option (B)
Floor Plans & Elevations


Drawing No.	Revision	Date	Scale	Drawn	Client Size
HT-A01B	-	Nov 2017	1:100	WCD	A3



Front elevation




Side elevation

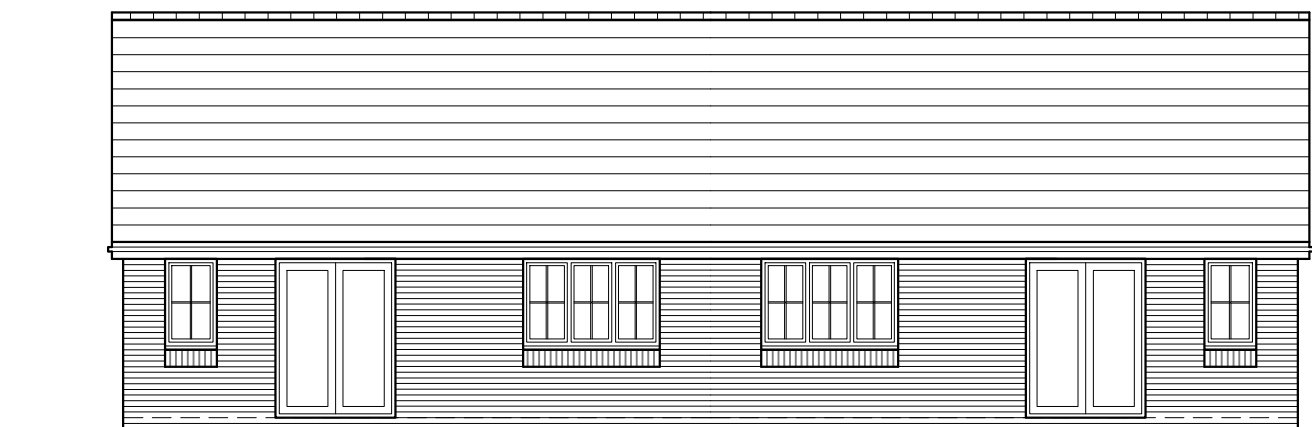

Rear elevation



Side elevation

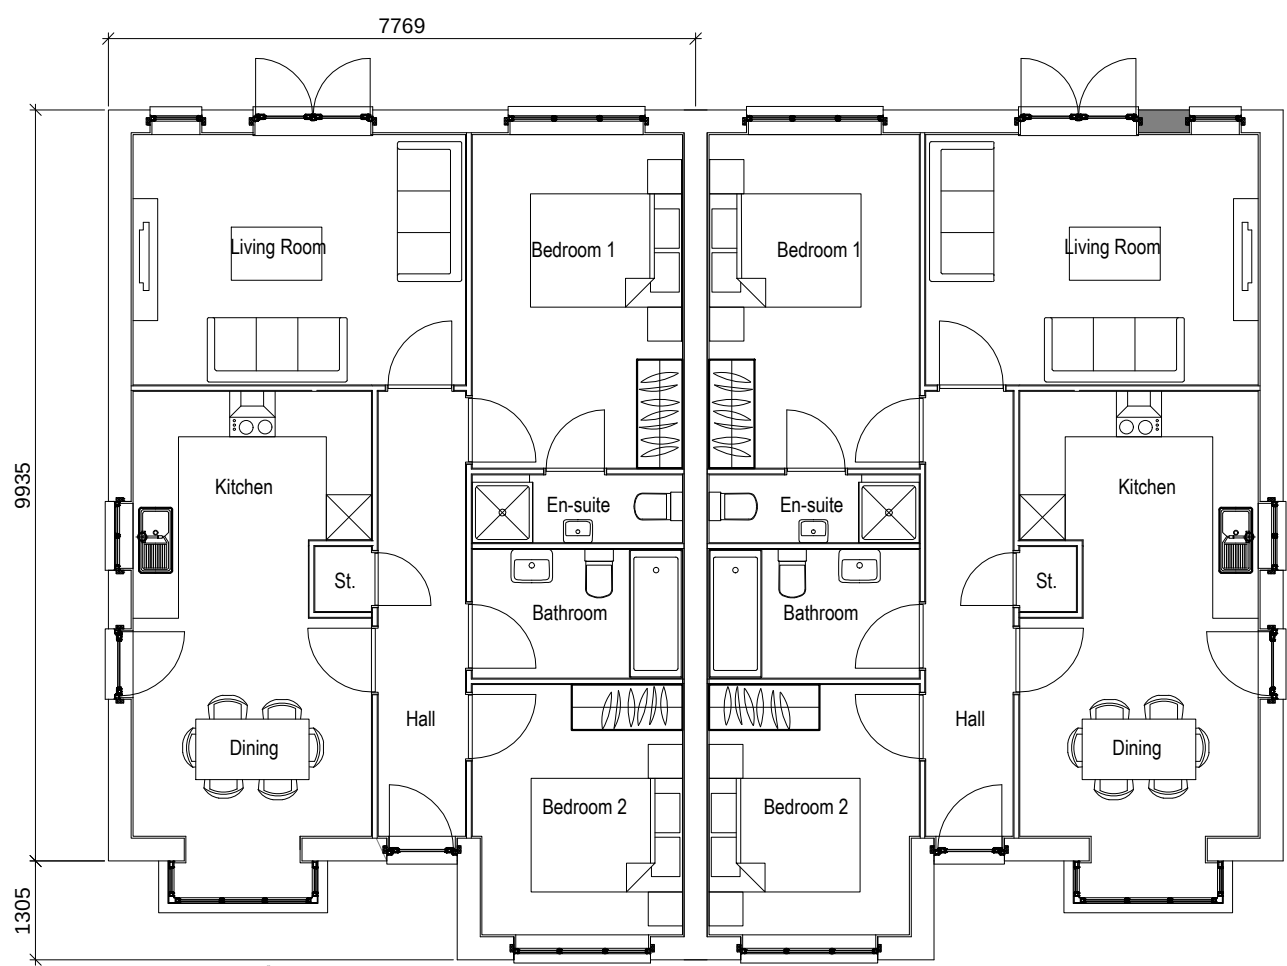

Ground floor plan

General notes:
Copyright reserved to Woodcroft Design Ltd., and may not be reproduced without prior written consent.
This drawing is subject to the accuracy of detailed supporting reports, surveys and Local Authority
Approval. Do not scale this drawing, all dimensions on this planning drawings are approximate only.

Revision Notes

--	--	--	--	--	--

urban design | masterplanning | architecture

Client

Project

Peel Park Avenue, Clitheroe

Title

Proposed house type A - Tile Hanging Option (T)
Floor Plans & Elevations


Drawing No.	Revision	Date	Scale	Drawn	Client Size
HT-A01T	-	Nov 2017	1:100	WCD	A3




Front elevation




Rear elevation

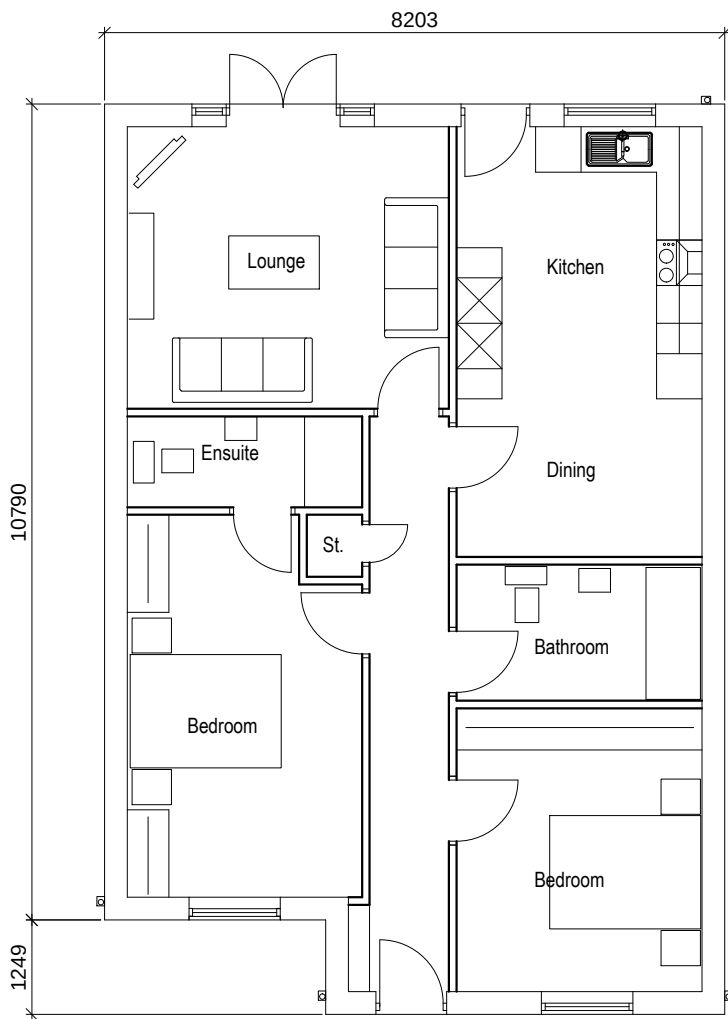

Ground floor plan

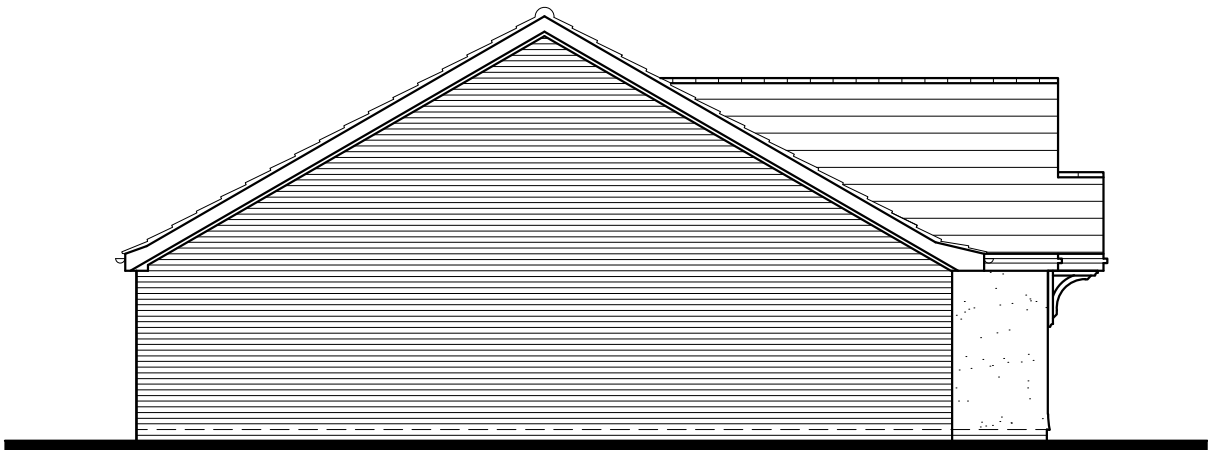

Side elevation

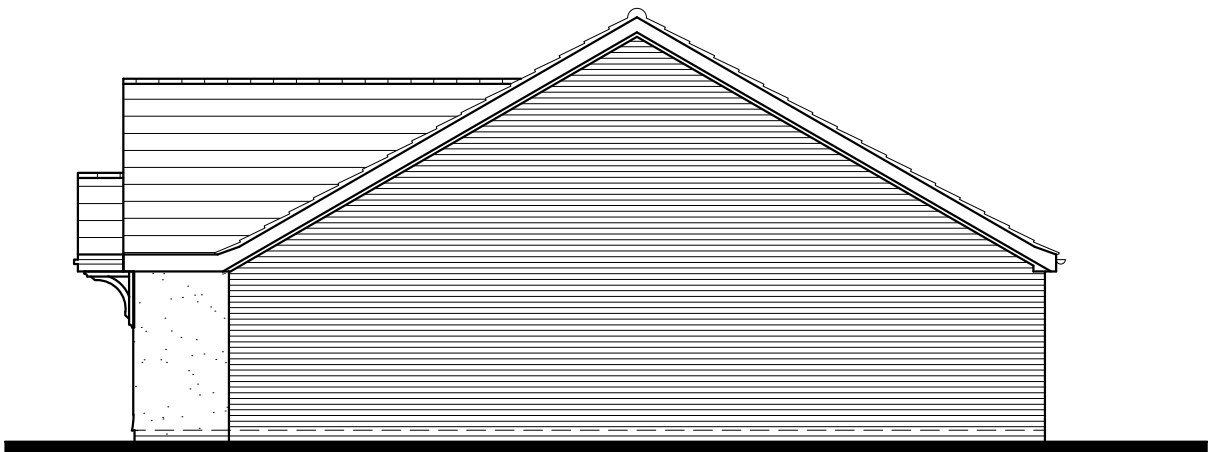

Side elevation

General notes:
Copyright reserved to Woodcroft Design Ltd., and may not be reproduced without prior written consent.
This drawing is subject to the accuracy of detailed supporting reports, surveys and Local Authority
Approval. Do not scale this drawing, all dimensions on this planning drawings are approximate only.

Revision Notes



Client



Project

Peel Park Avenue, Clitheroe

Title

Proposed house type B-Vertical Boards Option (B)
Floor Plans & Elevations


Drawing No.	Revision	Date	Scale	Drawn	Client Size
HT-B01B	-	Nov 2017	1:100	WCD	A3




Front elevation




Rear elevation

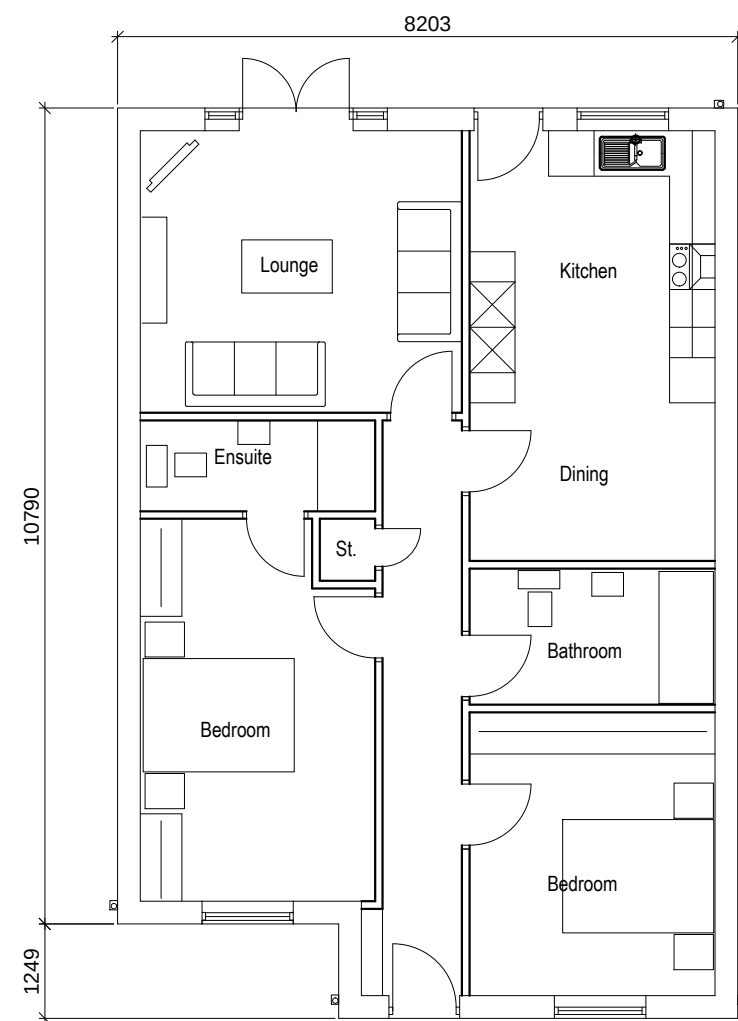

Ground floor plan

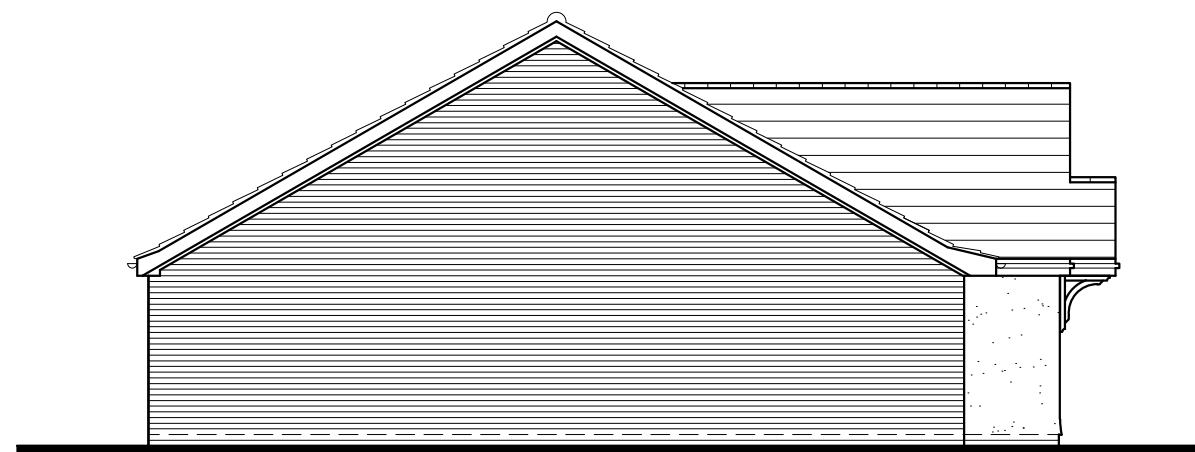

Side elevation

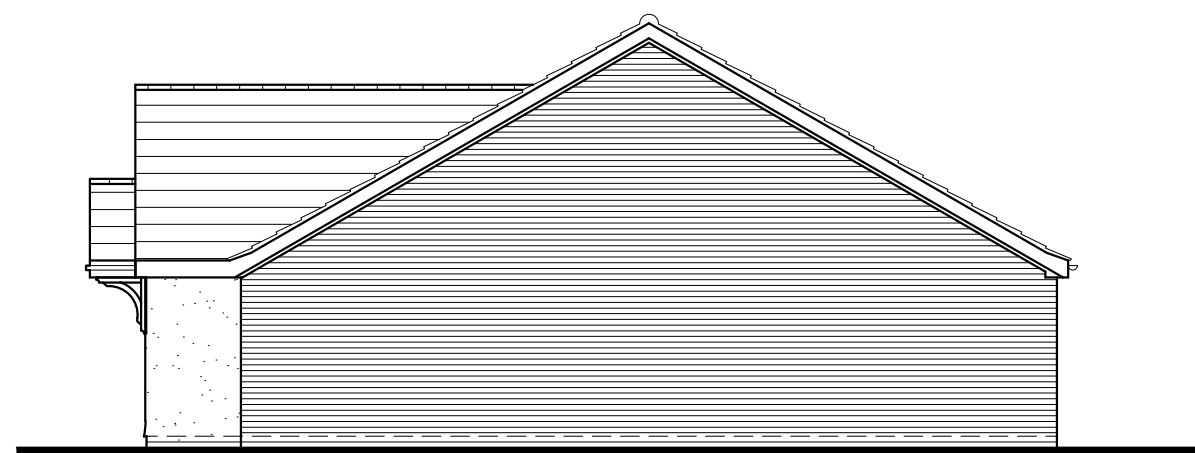

Side elevation

General notes:
Copyright reserved to Woodcroft Design Ltd., and may not be reproduced without prior written consent.
This drawing is subject to the accuracy of detailed supporting reports, surveys and Local Authority
Approval. Do not scale this drawing, all dimensions on this planning drawings are approximate only.

Revision Notes


urban design | masterplanning | architecture

Client



Project

Peel Park Avenue, Clitheroe

Title

Proposed house type B - Tile Hanging Option (T)
Floor Plans & Elevations


Drawing No.	Revision	Date	Scale	Drawn	Client Size
HT-B01T	-	Nov 2017	1:100	WCD	A3



Front elevation




Rear elevation

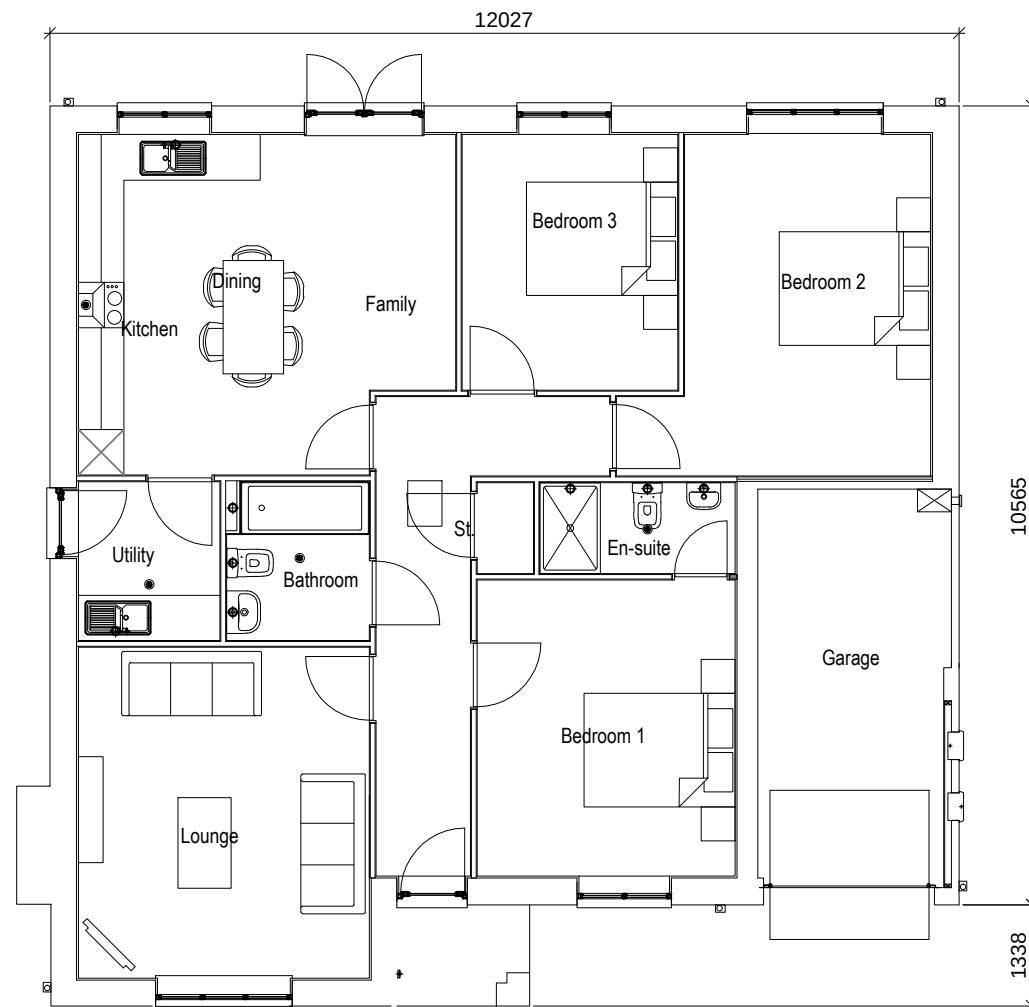

Ground floor plan



Side elevation

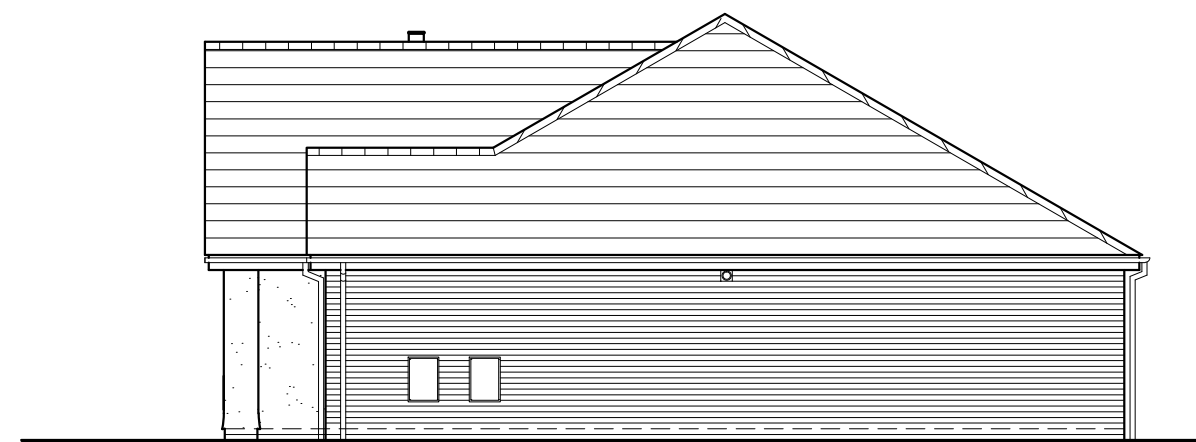

Side elevation

Plot 1 only

General notes:
Copyright reserved to Woodcroft Design Ltd., and may not be reproduced without prior written consent.
This drawing is subject to the accuracy of detailed supporting reports, surveys and Local Authority
Approval. Do not scale this drawing, all dimensions on this planning drawings are approximate only.

Revision Notes

Woodcroft
design
urban design | masterplanning | architecture

applethwaite

Project
Peel Park Avenue, Clitheroe

Title
Proposed house type C-Vertical Boards Option (B)
Floor Plans & Elevations - PLOT 1


Drawing No.	Revision	Date	Scale	Drawn	Client Size
HT-C01B01	-	Nov 2017	1:100	WCD	A3



Front elevation




Rear elevation

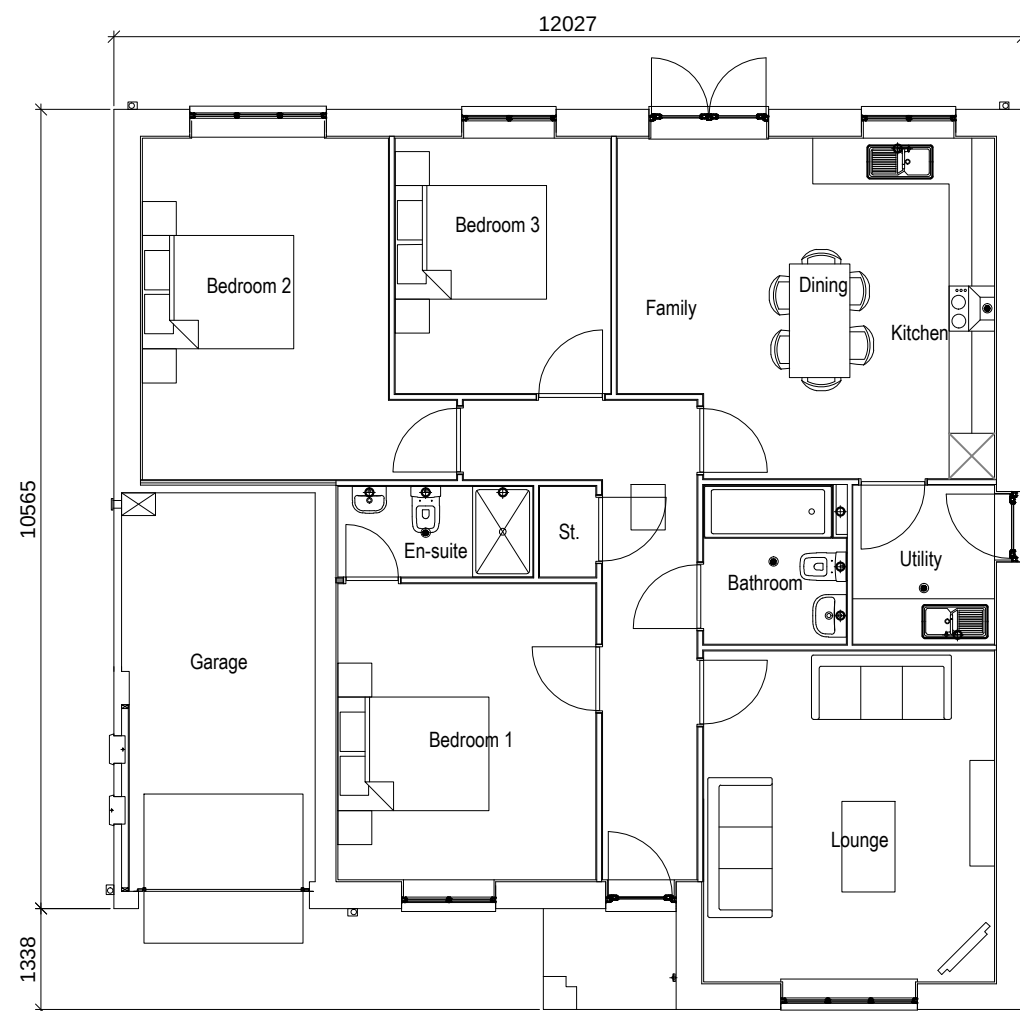

Ground floor plan



Side elevation

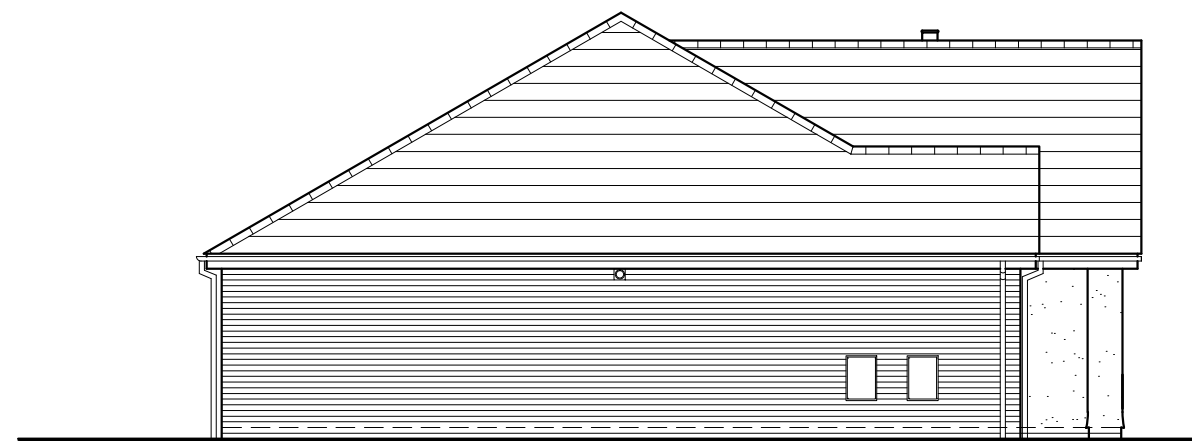


Side elevation



Front elevation




Rear elevation

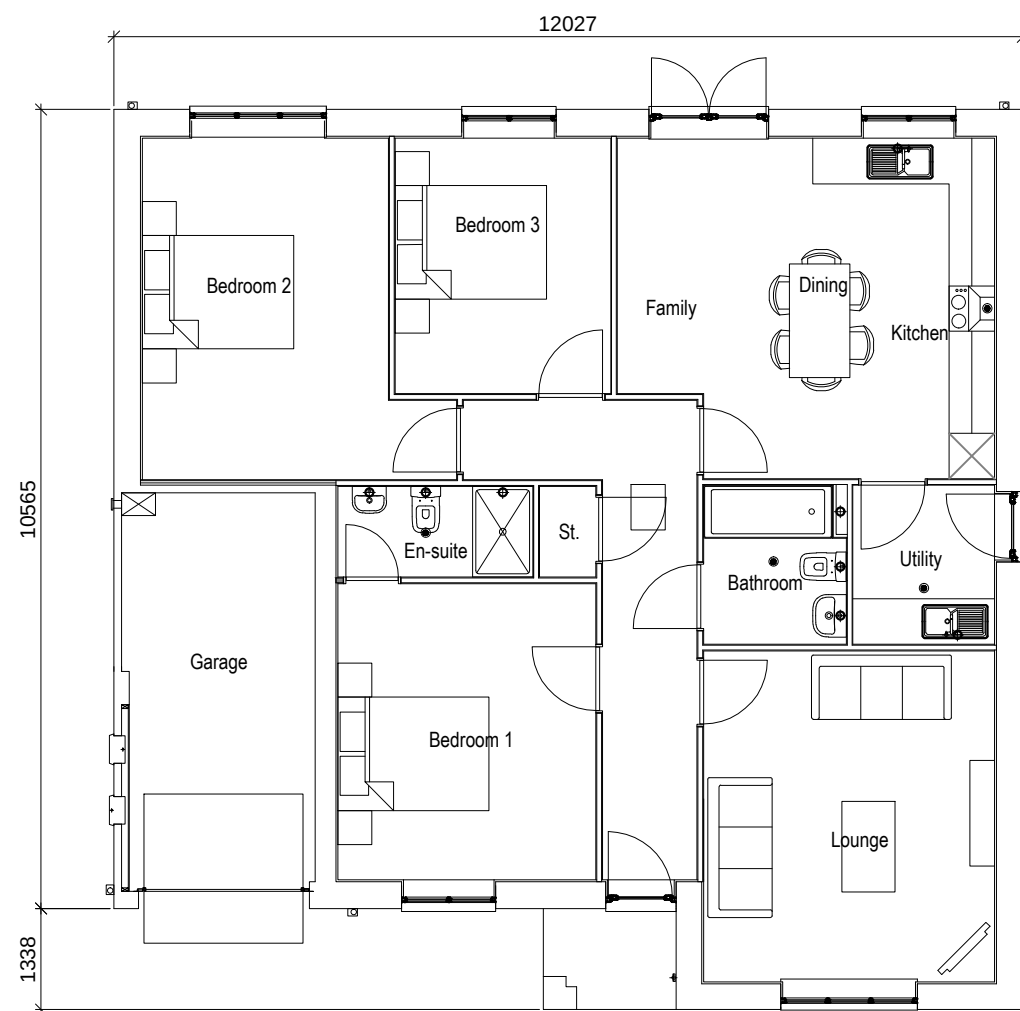




Ground floor plan





Side elevation

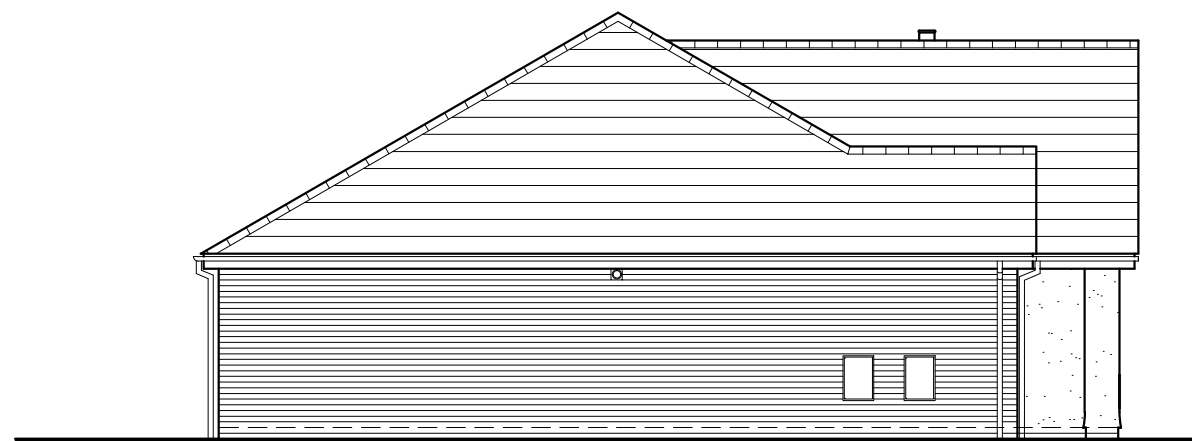

Side elevation

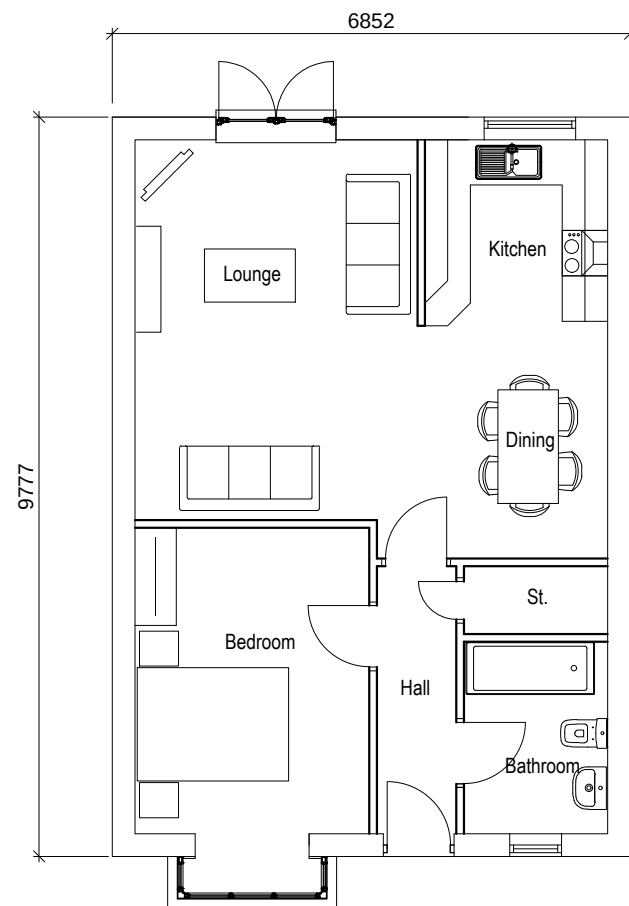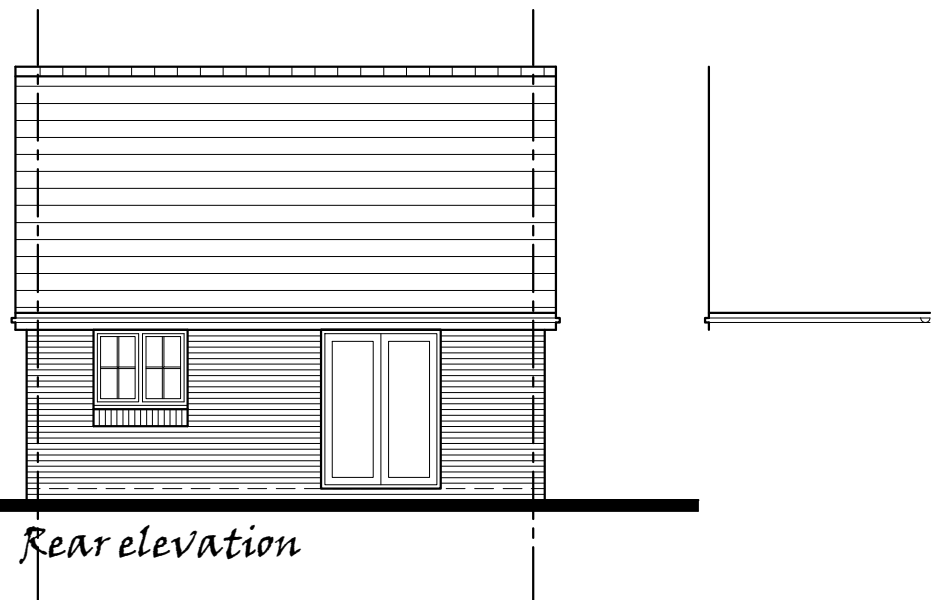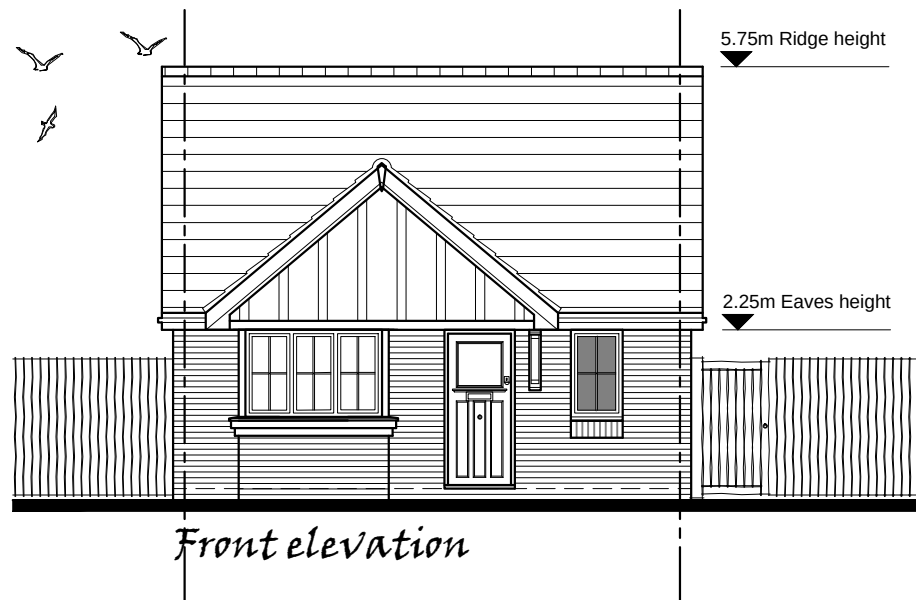

Ground floor plan

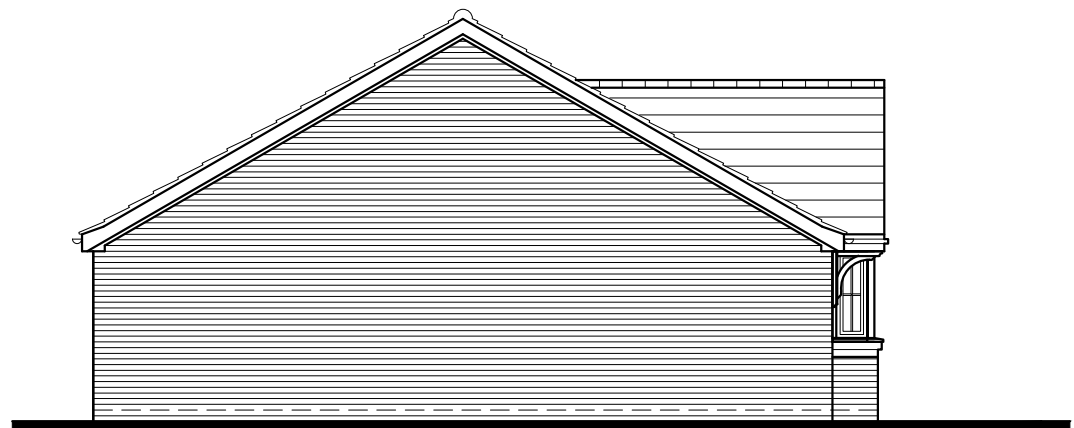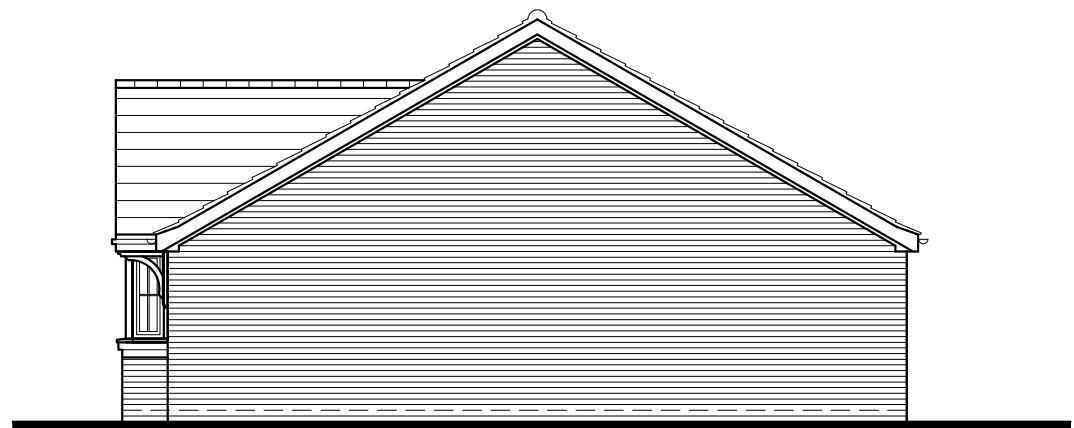

Revision Notes

-



Client






Project

Peel Park Avenue, Clitheroe



Title

Proposed house type D-Vertical Boards Option (B)
Floor Plans & Elevations

Drawing No.	Revision	Date	Scale	Drawn	Client Size
HT-D01B	-	Nov 2017	1:100	WCD	A3

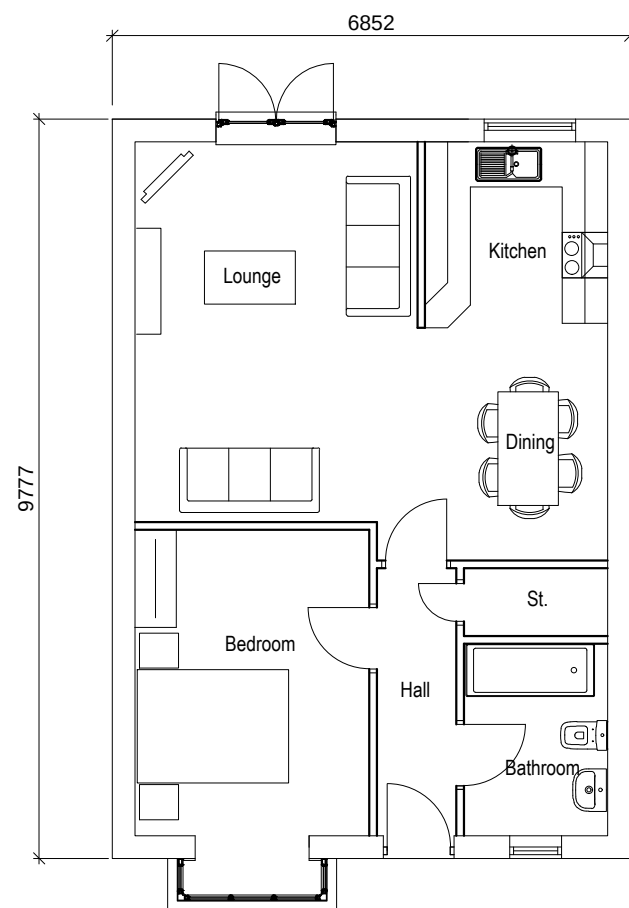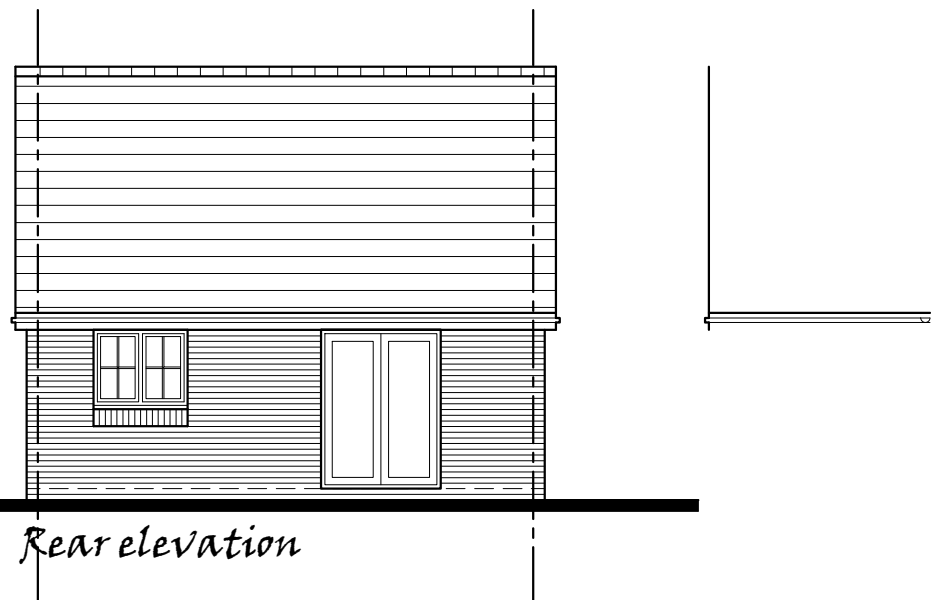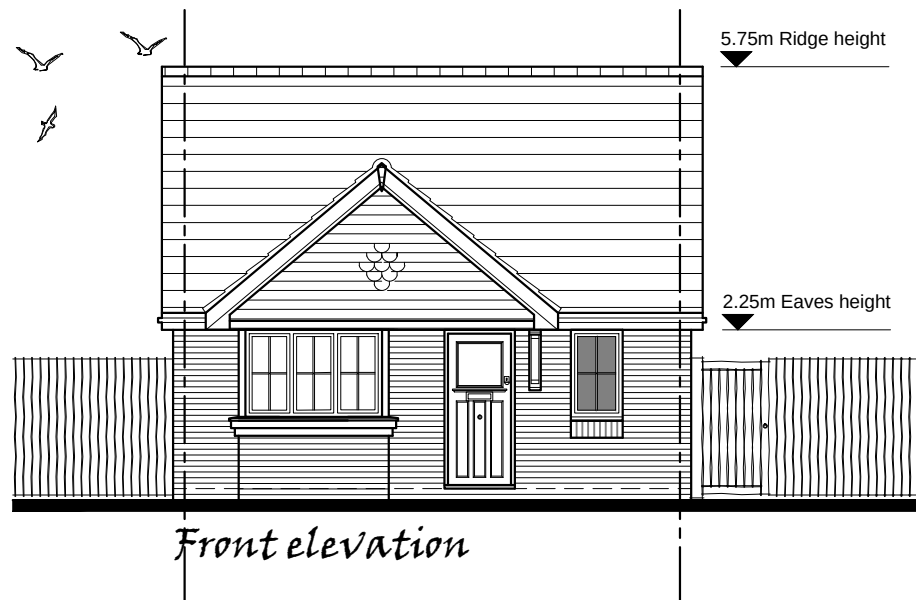

Ground floor plan

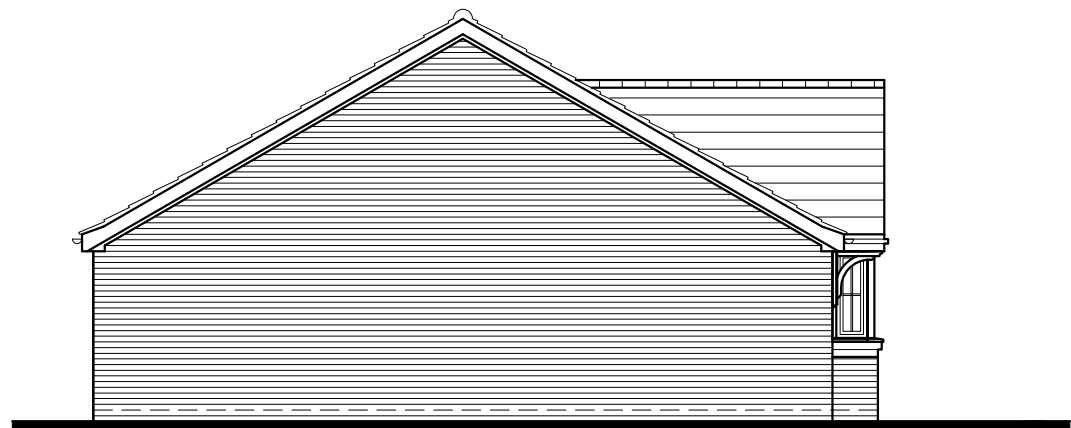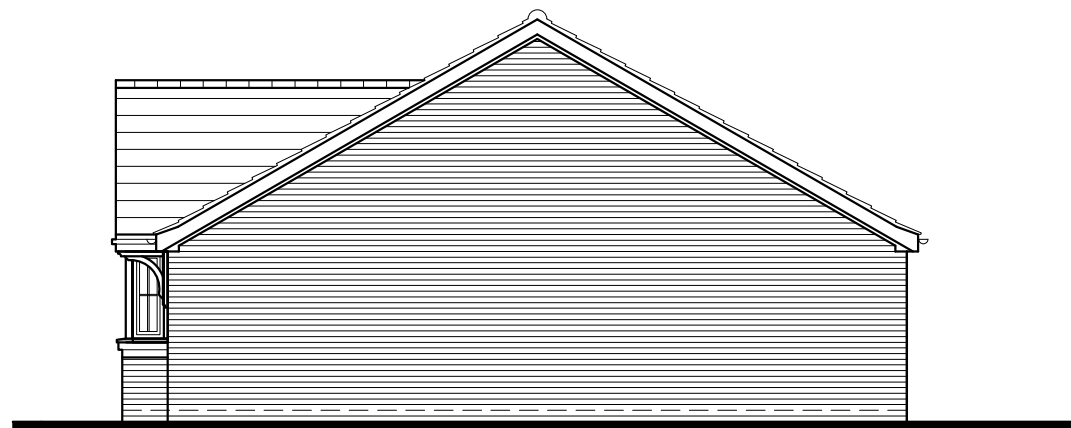

Revision Notes

-



Client



Project

Peel Park Avenue, Clitheroe

Title

Proposed house type D - Tile Hanging Option (T)
Floor Plans & Elevations

Drawing No.	Revision	Date	Scale	Drawn	Client Size
HT-D01T	-	Nov 2017	1:100	WCD	A3