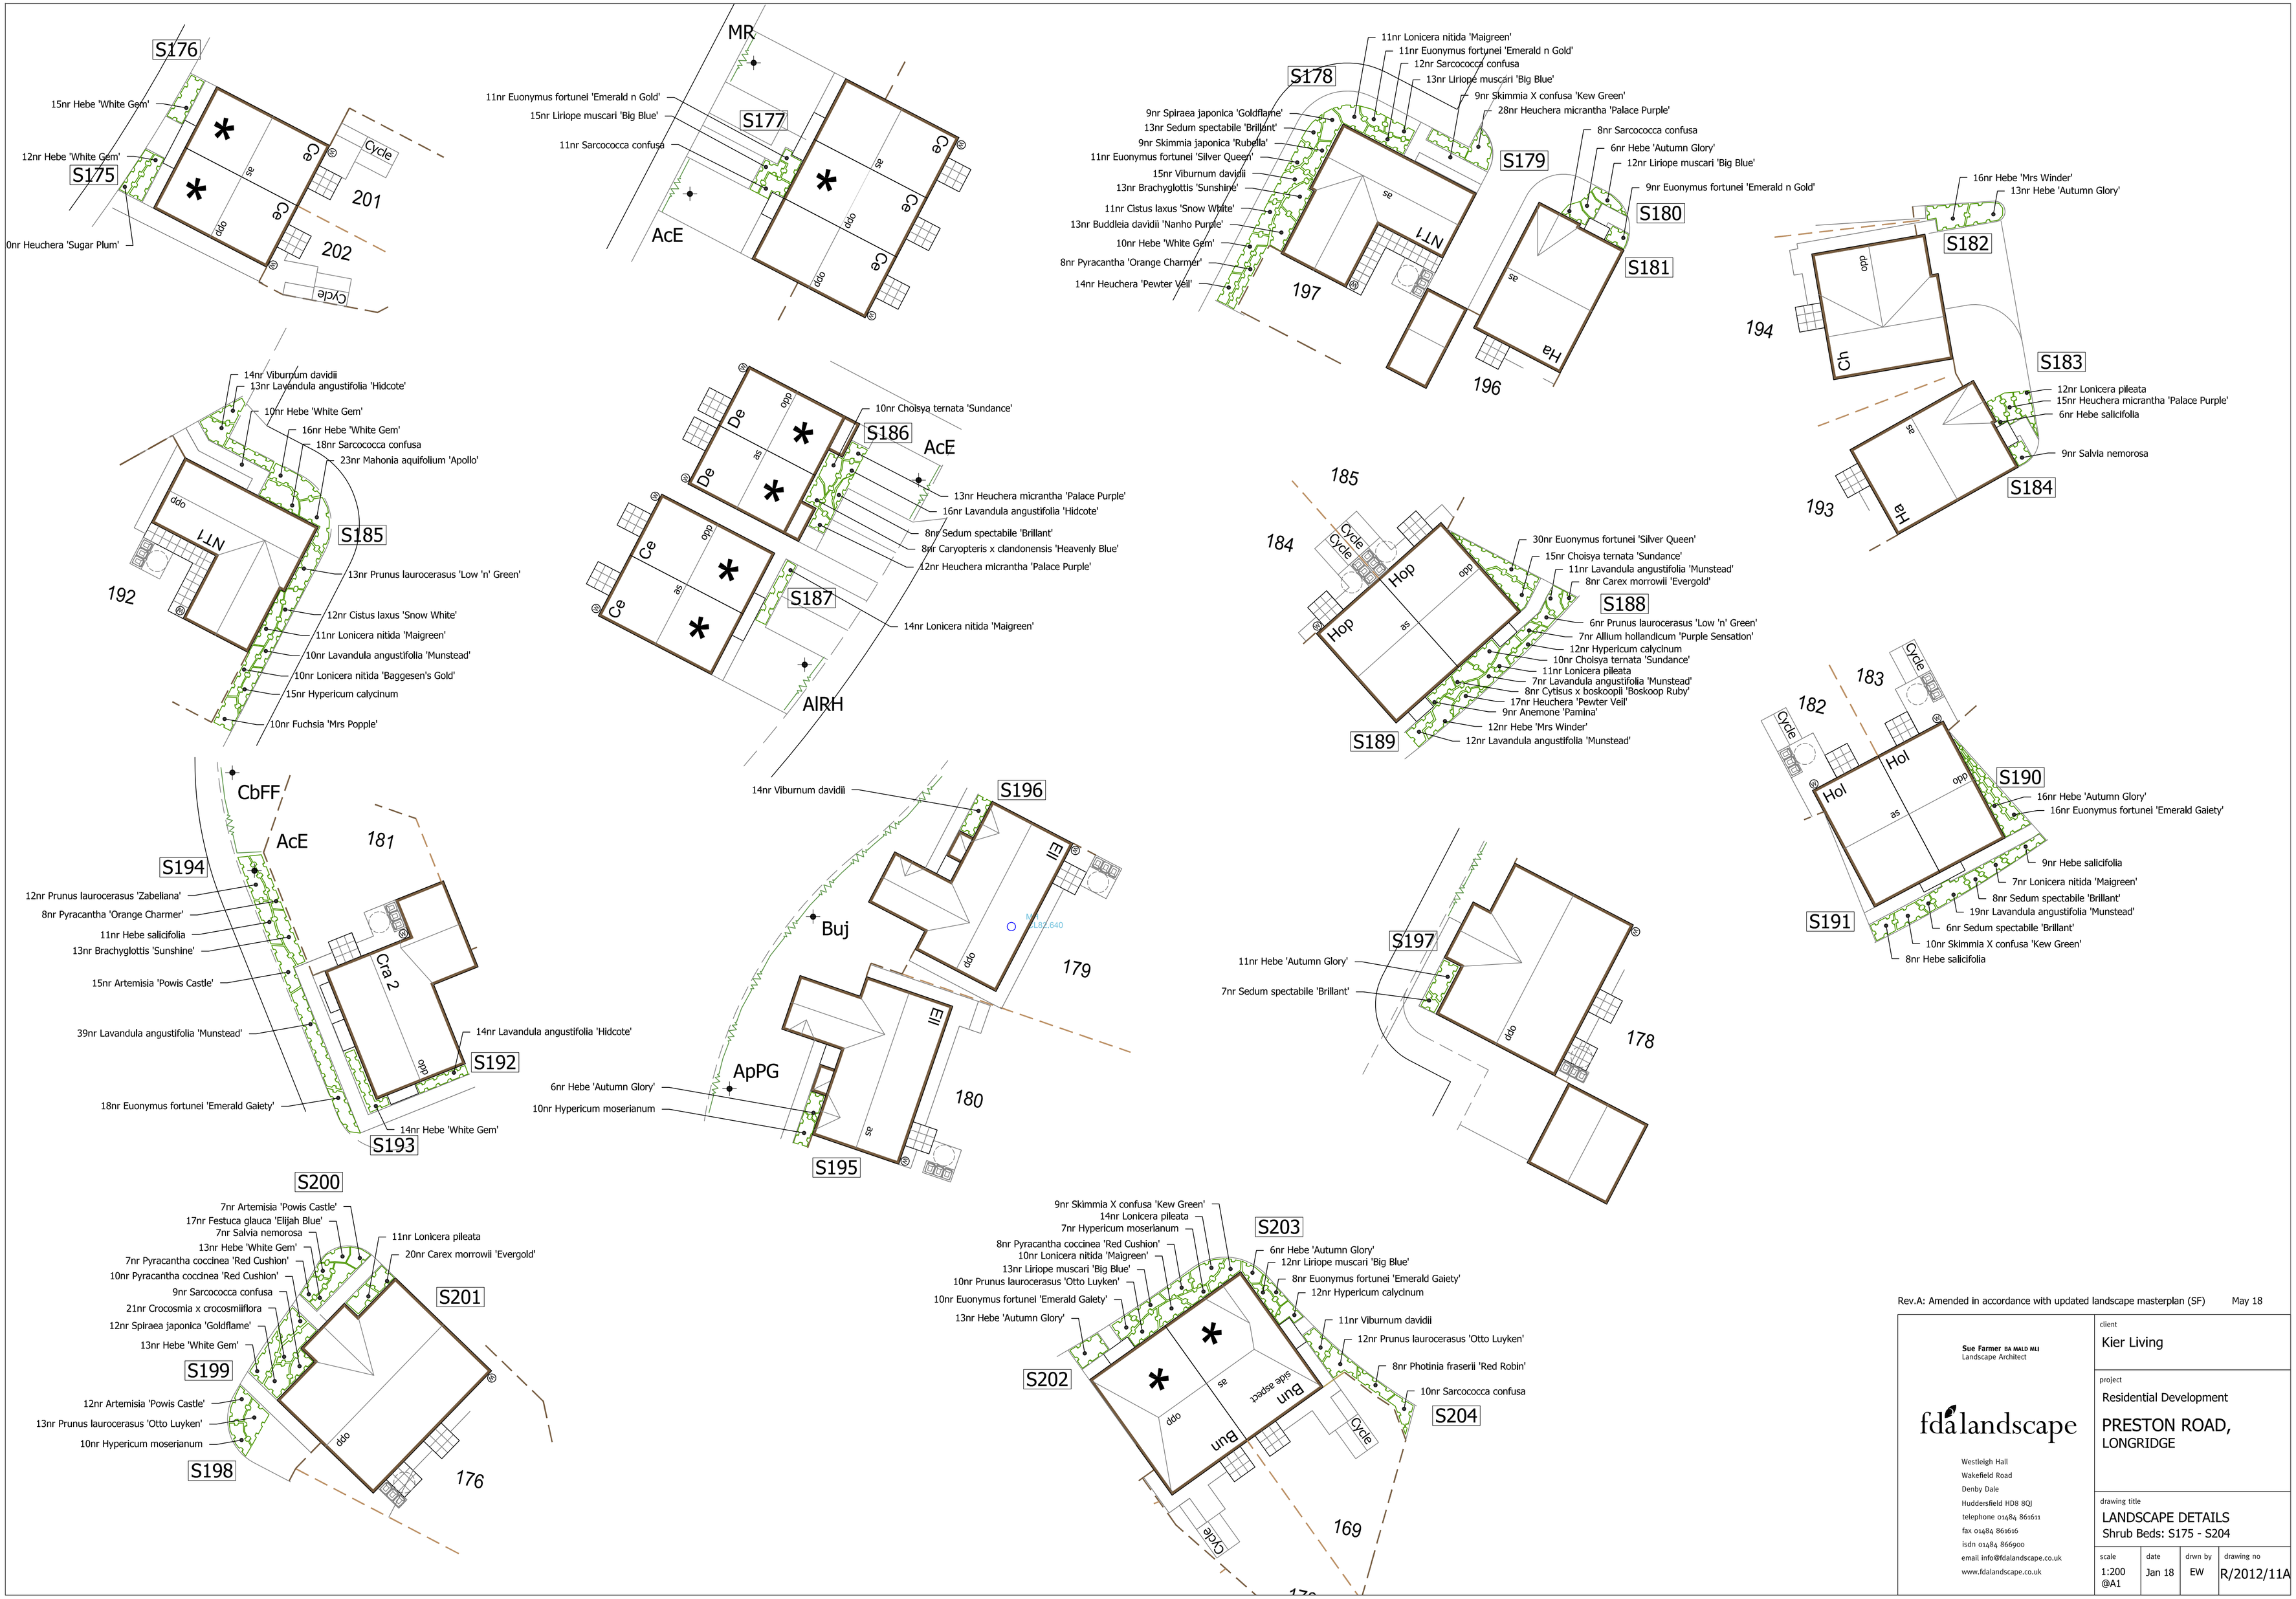

Rev.A: Amended in accordance with updated landscape masterplan (SF) May 18

Sue Farmer BA MALD MLI
Landscape Architect

fdalandscape

Westleigh Hall
Wakefield Road
Denby Dale
Huddersfield HD8 8QJ
telephone 01484 861611
fax 01484 861616
isdn 01484 866900
email info@fdalandscape.co.uk
www.fdalandscape.co.uk

client
Kier Living

project
Residential Development
PRESTON ROAD,
LONGRIDGE

drawing title
LANDSCAPE DETAILS
Shrub Beds: S175 - S204

scale	date	drwn by	drawing no
1:200 @A1	Jan 18	EW	R/2012/11A