


Height to Apex
8' - 2.44m

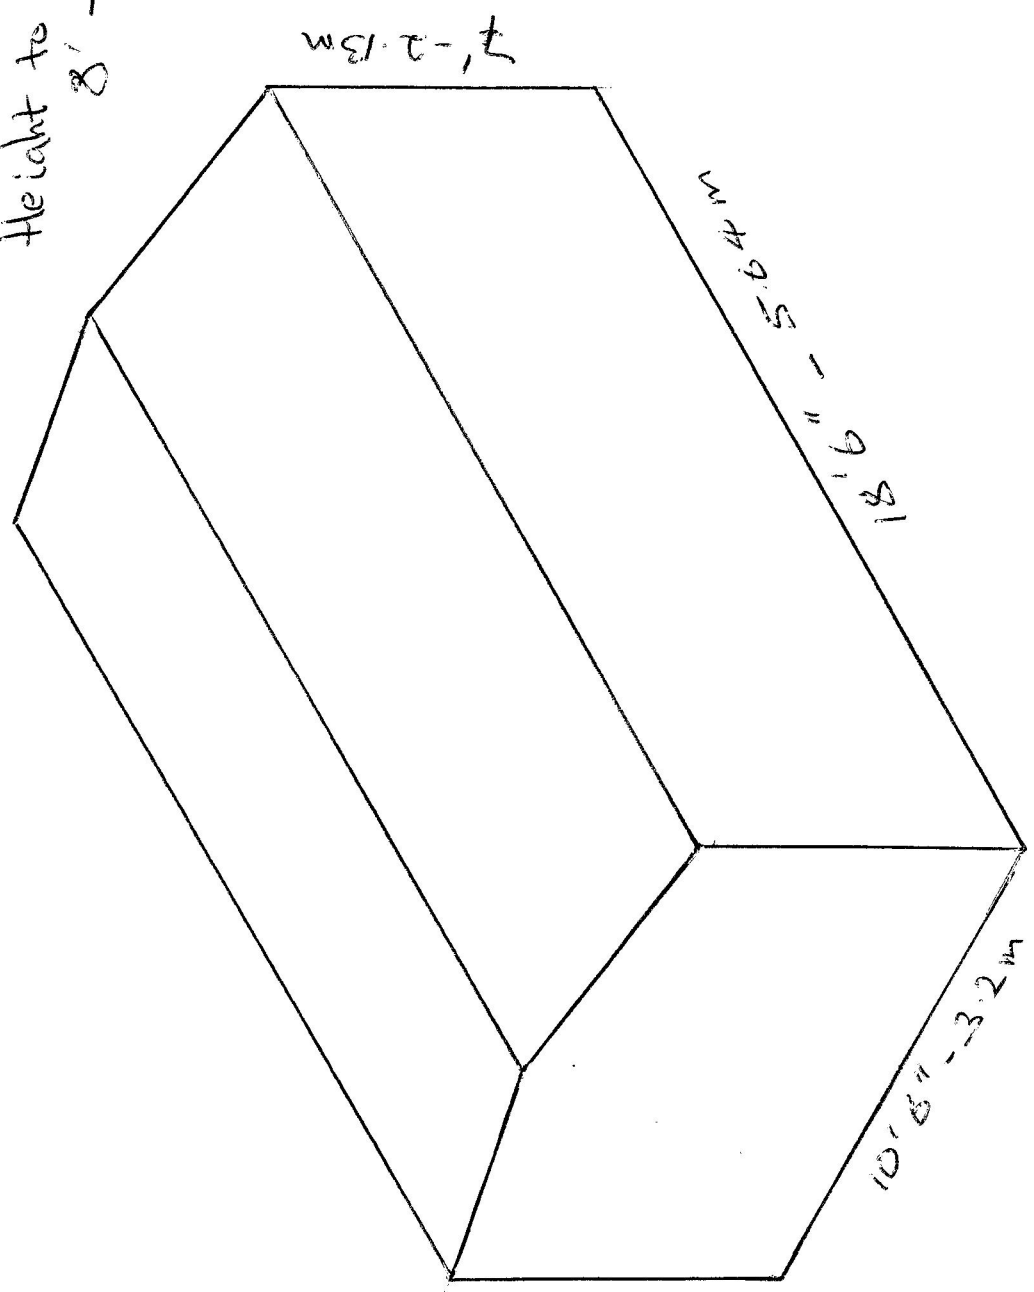

GARAGE AT 2 USABELLA ST

SEPT 2018