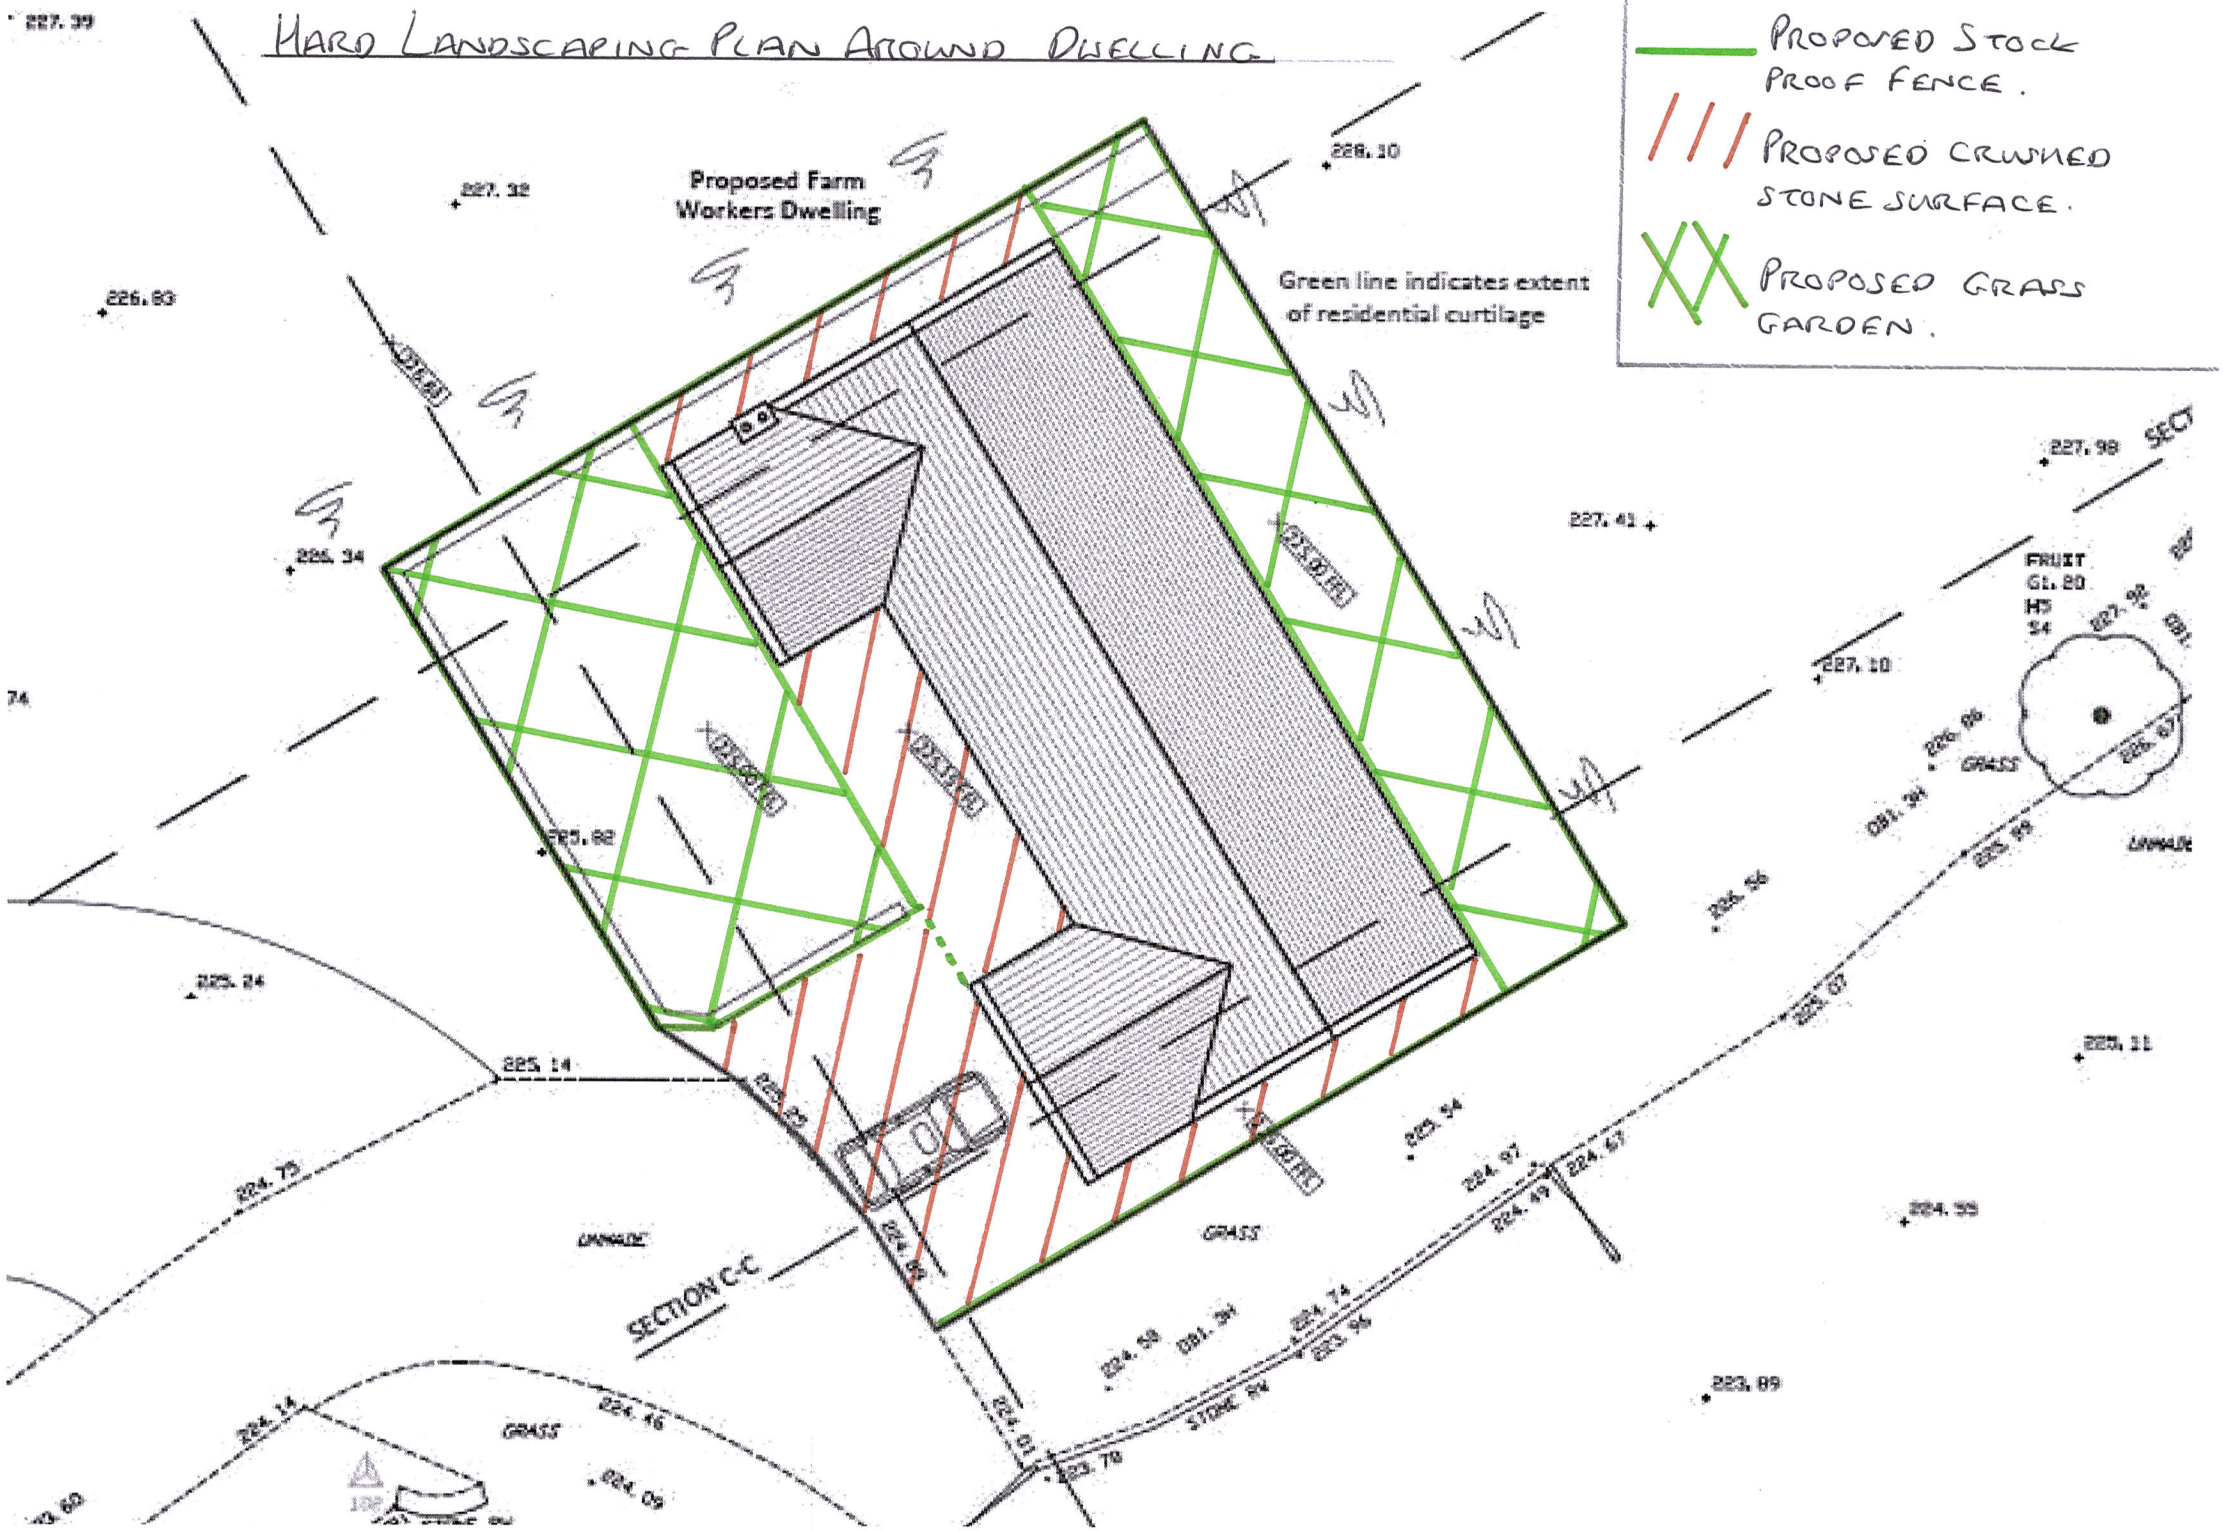HARD LANDSCAPING PLAN AROUND DWELLING