


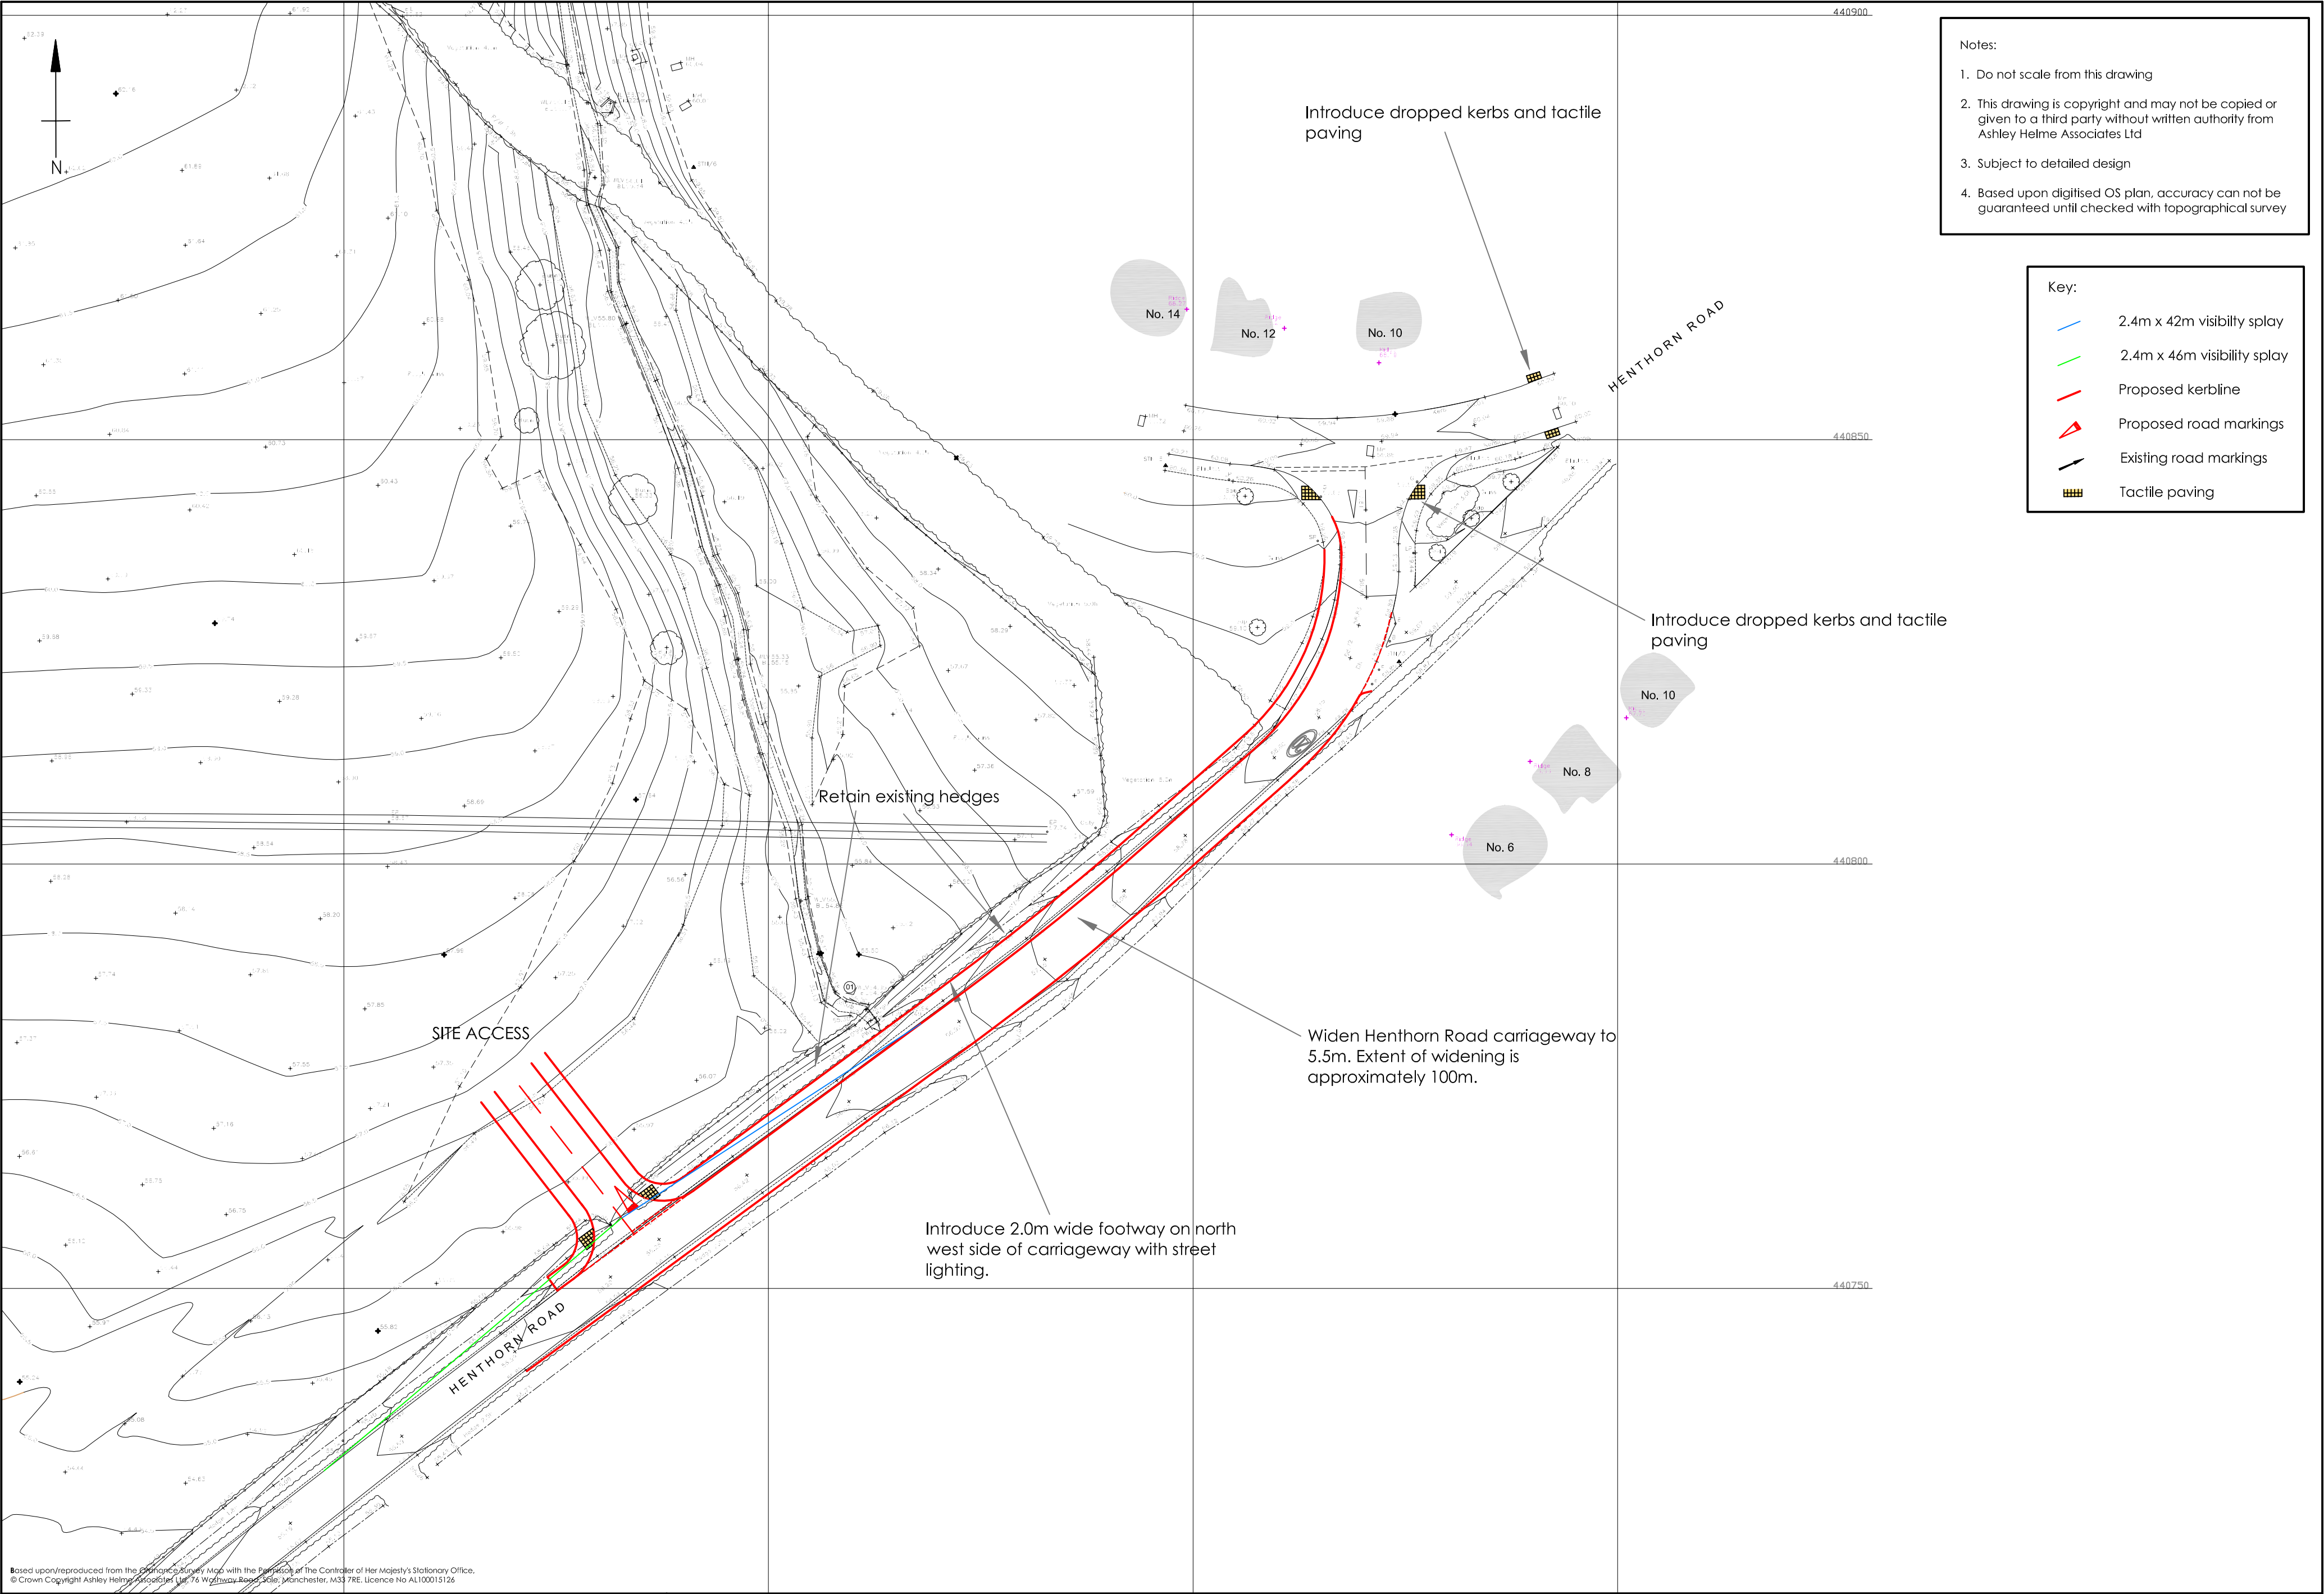

- Notes:
1. Do not scale from this drawing
 2. This drawing is copyright and may not be copied or given to a third party without written authority from Ashley Helme Associates Ltd
 3. Subject to detailed design
 4. Based upon digitised OS plan, accuracy can not be guaranteed until checked with topographical survey

Key:

- 2.4m x 42m visibility splay
- 2.4m x 46m visibility splay
- Proposed kerbline
- Proposed road markings
- Existing road markings
- Tactile paving

Based upon/reproduced from the Ordnance Survey Map with the permission of the Controller of Her Majesty's Stationary Office.
© Crown Copyright Ashley Helme Associates Ltd 76 Washway Road, Sale, Manchester, M33 7RE. Licence No AL100015126

Project HENTHORN ROAD, CLITHEROE		Title PROPOSED ACCESS ARRANGEMENTS	ashleyhelme associates 76 washway road, sale, manchester, m33 7re e: aha@ashleyhelme.co.uk t: 0161 972 0552 f: 0161 972 0553 440700	Drg No 1616/13	Rev B
Client GLADMAN DEVELOPMENTS				Date JULY 2018	Scale 1:500@A2