



NOTES:
1: Do not scale this drawing, use figured dimensions only 2: The Contractor, Sub Contractor or specialist supplier are responsible for confirming site dimensions prior to construction 3: Any dimensional discrepancies are to be reported to the Architect immediately

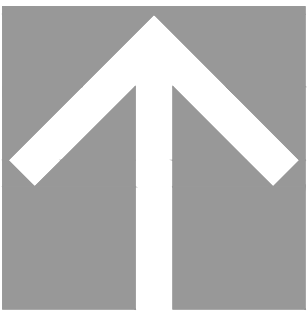

Indicative Block Plan
scale 1:500

0 5 20m

2 No. 4 Bed detached houses with integral Garage
1 No. 4 Bed detached house with detached Double garage

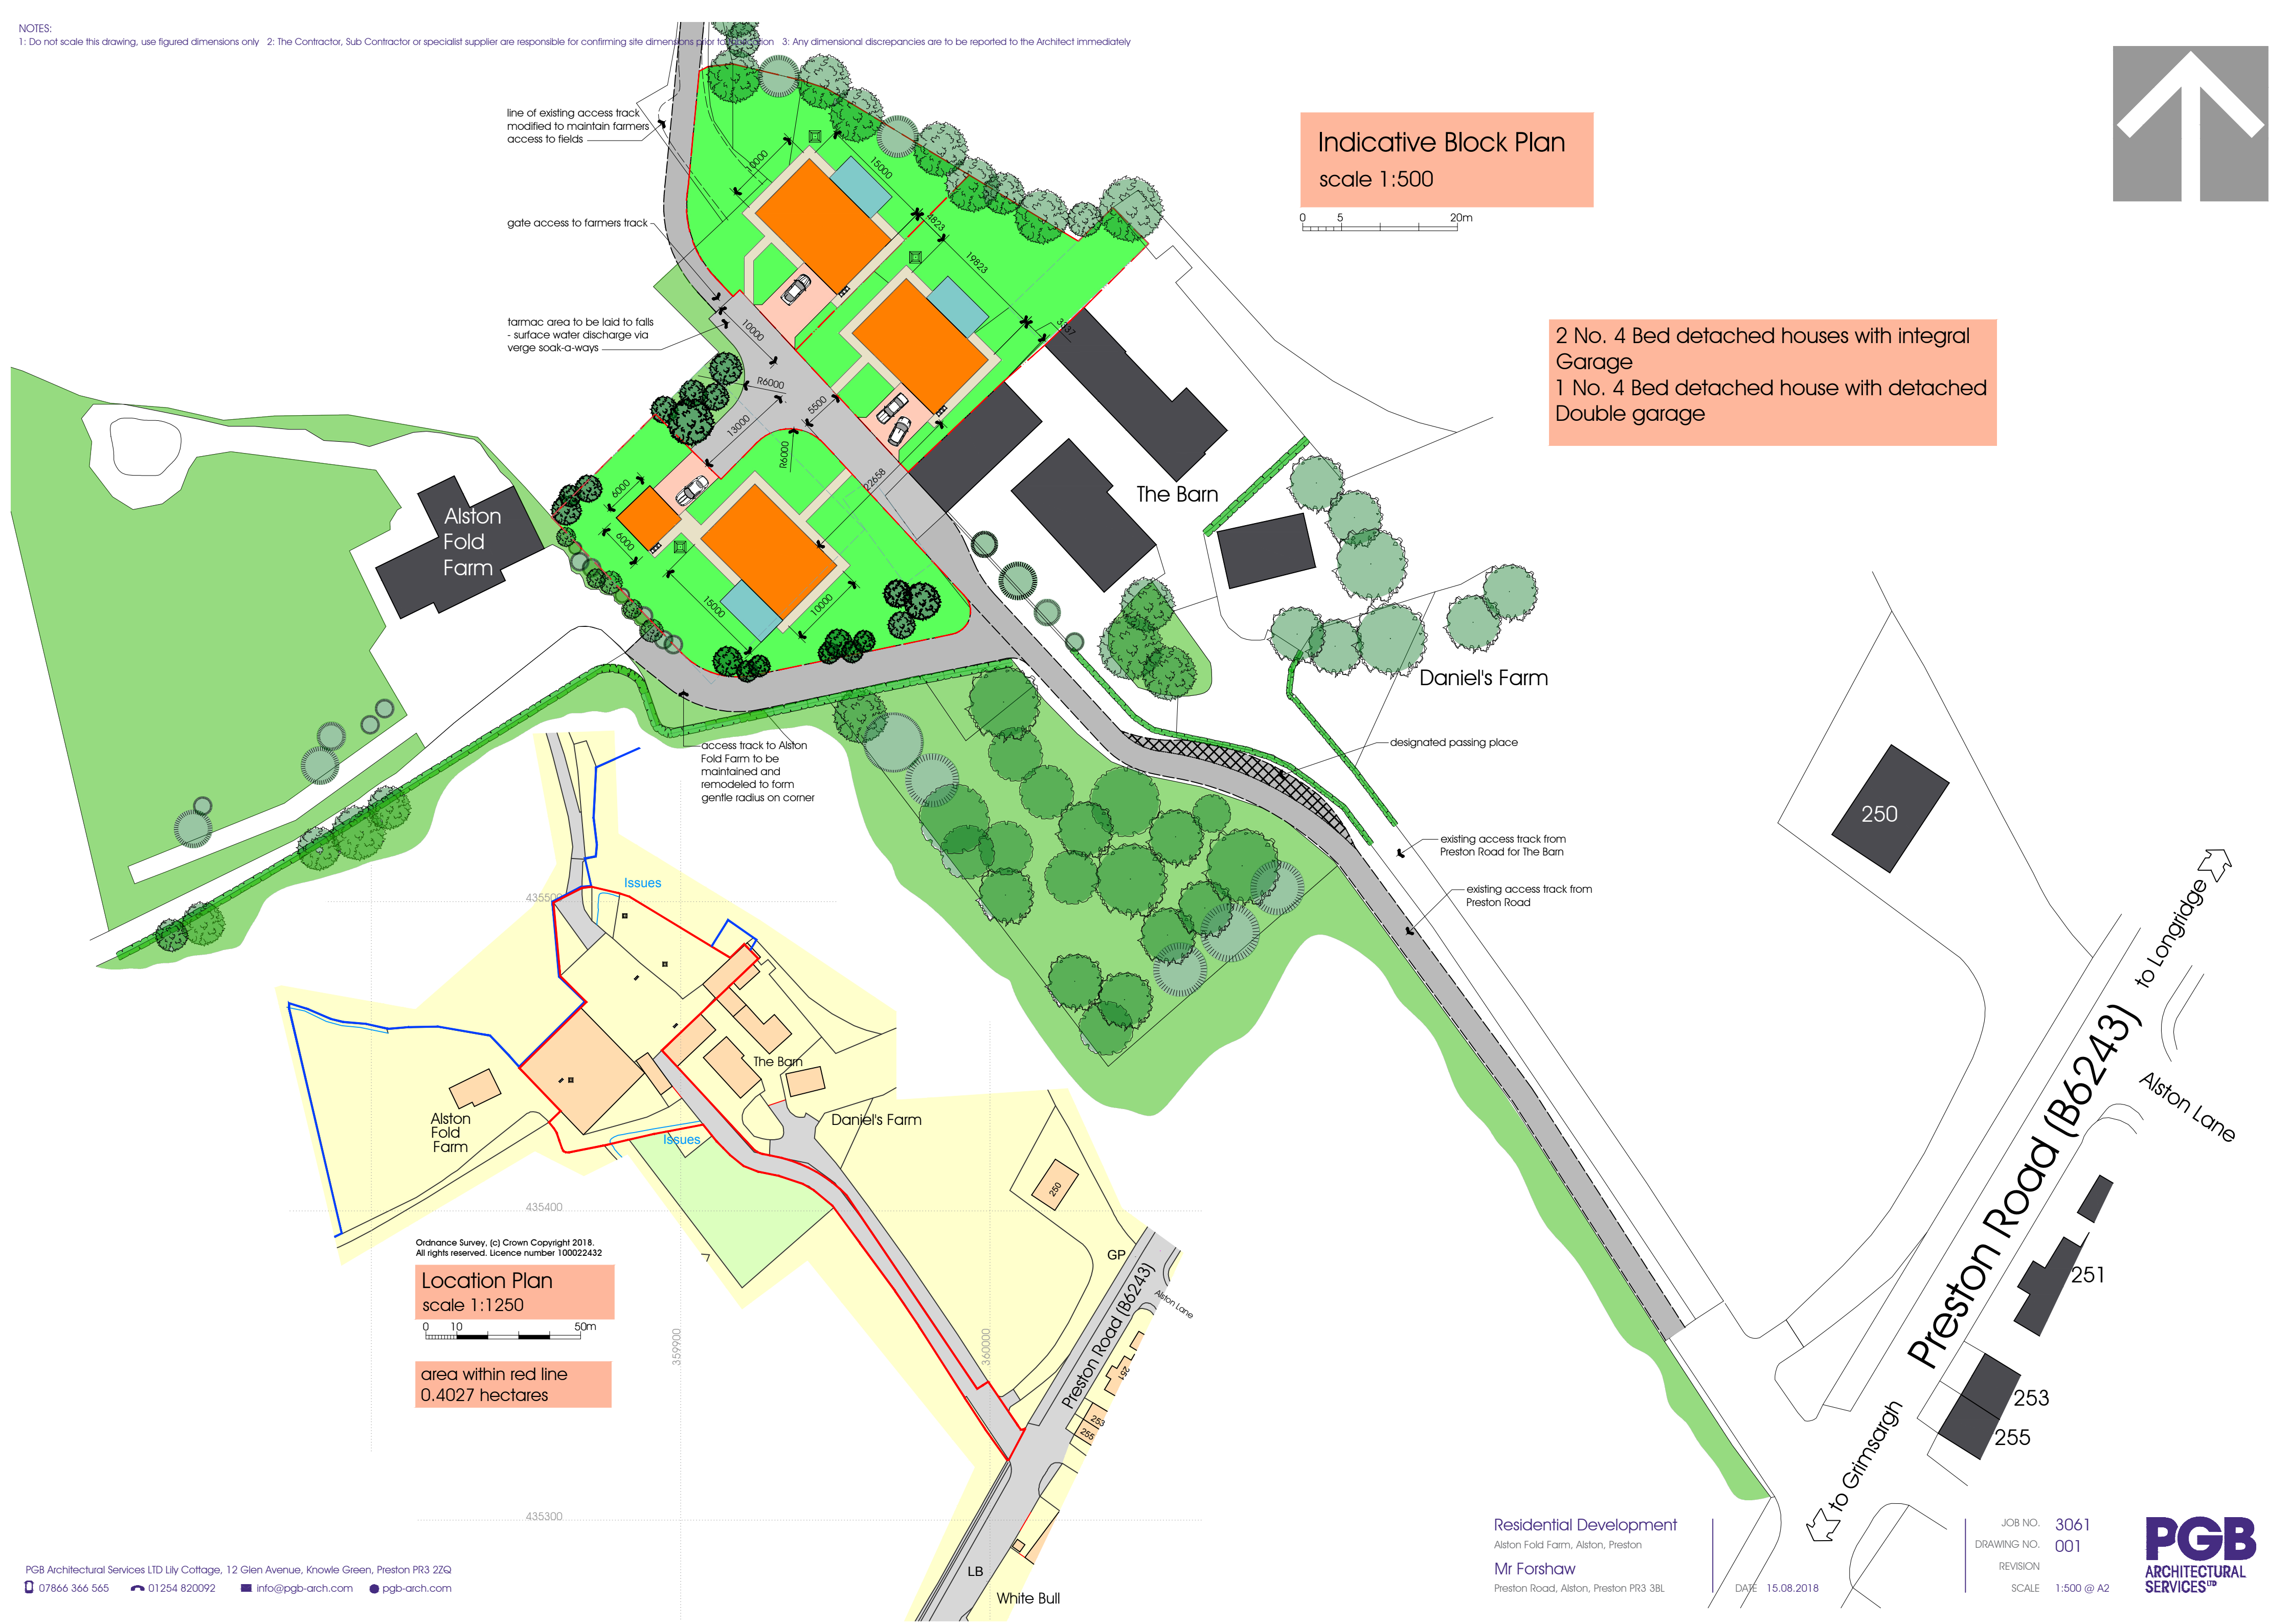

Ordnance Survey, (c) Crown Copyright 2018.
All rights reserved. Licence number 100022432

Location Plan
scale 1:1250

0 10 50m

area within red line
0.4027 hectares

Residential Development
Alston Fold Farm, Alston, Preston
Mr Forshaw
Preston Road, Alston, Preston PR3 3BL

DATE 15.08.2018

JOB NO. 3061
DRAWING NO. 001
REVISION
SCALE 1:500 @ A2

PGB
ARCHITECTURAL
SERVICES™