This drawing is to be read in conjunction with all relevant Architect, consultants' and specialists' drawings and specifications. The Architect is to be notified of any discrepancies before proceeding. Do not scale from this drawing. All dimensions and levels are to be checked on site. This drawing is subject to copyright. All work carried out before Planning and Building Permission has been granted is at the contractor's/clients risk.

CHRIS HEATON SURVEYS
LAND SURVEYORS

21 The Croft
Euxton
Chorley
Lancs PR7 6LH

Tele/Fax 01257 271090

Email: info@wemap.com

CLIENT				TITLE			
SUNDERLAND PEACOCK				LINCOLN WAY, CLITHEROE			
Scale	Date	Drawn	Checked	Job Ref	Drg Ref	Revision	Date
1/200	SEP 16	CH/EEH	C.H.	6954			

LEGEND

SPOT HEIGHT	× 95.64	KERB	
MANHOLE	94.03	FENCE	
INSPECT COVER	94.03	HEDGE	
GULLY	94.03	BUILDING	
FLOOR LEVEL	95.64	TOP BANK	
STOP LEVEL	95.55	HOT. BANK	
INVERT LEVEL	95.36	CANOPY	
WATER METER	95.70	WALL	
FIRE HYDRANT	FH	FOOTPATH	
BOLLARD	Bo	ROAD MARKING	
LAMP POST	Lp	CONTOUR	100
TELE. POST	Tp	GRANTED APPROVED	
ELEC. POST	EP		
GATE POST	GP		
MARKER	MK		
STOP VALVE	SV		
GAS VALVE	GAS		
ELEC. SC	ELEC		
BI DIRECTIONAL	40 Bi		
PORT	PT		
PIEZO	Piez		
LAMP SPOLE	LS		

NOTES:-

1. ALL SURVEY STATIONS ARE EITHER TRAVERSE STATIONS OR ARE RELATED TO A LOCAL GRID GRID.
2. ALL LEVELS ALONG KERBS ARE TAKEN AT THE HEAD OF THE KERB (CUTTER)
3. ALL LEVELS ARE RELATED TO ORDNANCE DATUM.
4. THE LEVELS OF ANY INPUT IS INDICATED BY THE POSITION OF THE CROSS.
5. TO CONFIRM PLANAGLE CHECK BETWEEN THE GRID INTERSECTIONS.
6. ALL VOLUMES MUST BE CHECKED.
7. PHYSICAL BOUNDARIES ON SITE ARE NOT NECESSARILY LEGAL BOUNDARIES
8. ALL SERVICES WHICH ARE VISIBLE AT THE TIME OF SURVEY ARE SHOWN.
9. ACCURACY - THE PLAN SCALE THE GRID IS 10 METRES.

NB ALL BOUNDARIES, LEVELS AND DIMENSIONS MUST BE CHECKED BEFORE CONSTRUCTION

NB: ALL UNDERGROUND SERVICE POSITIONS ARE ASSUMED AND MUST BE CHECKED BEFORE CONSTRUCTION

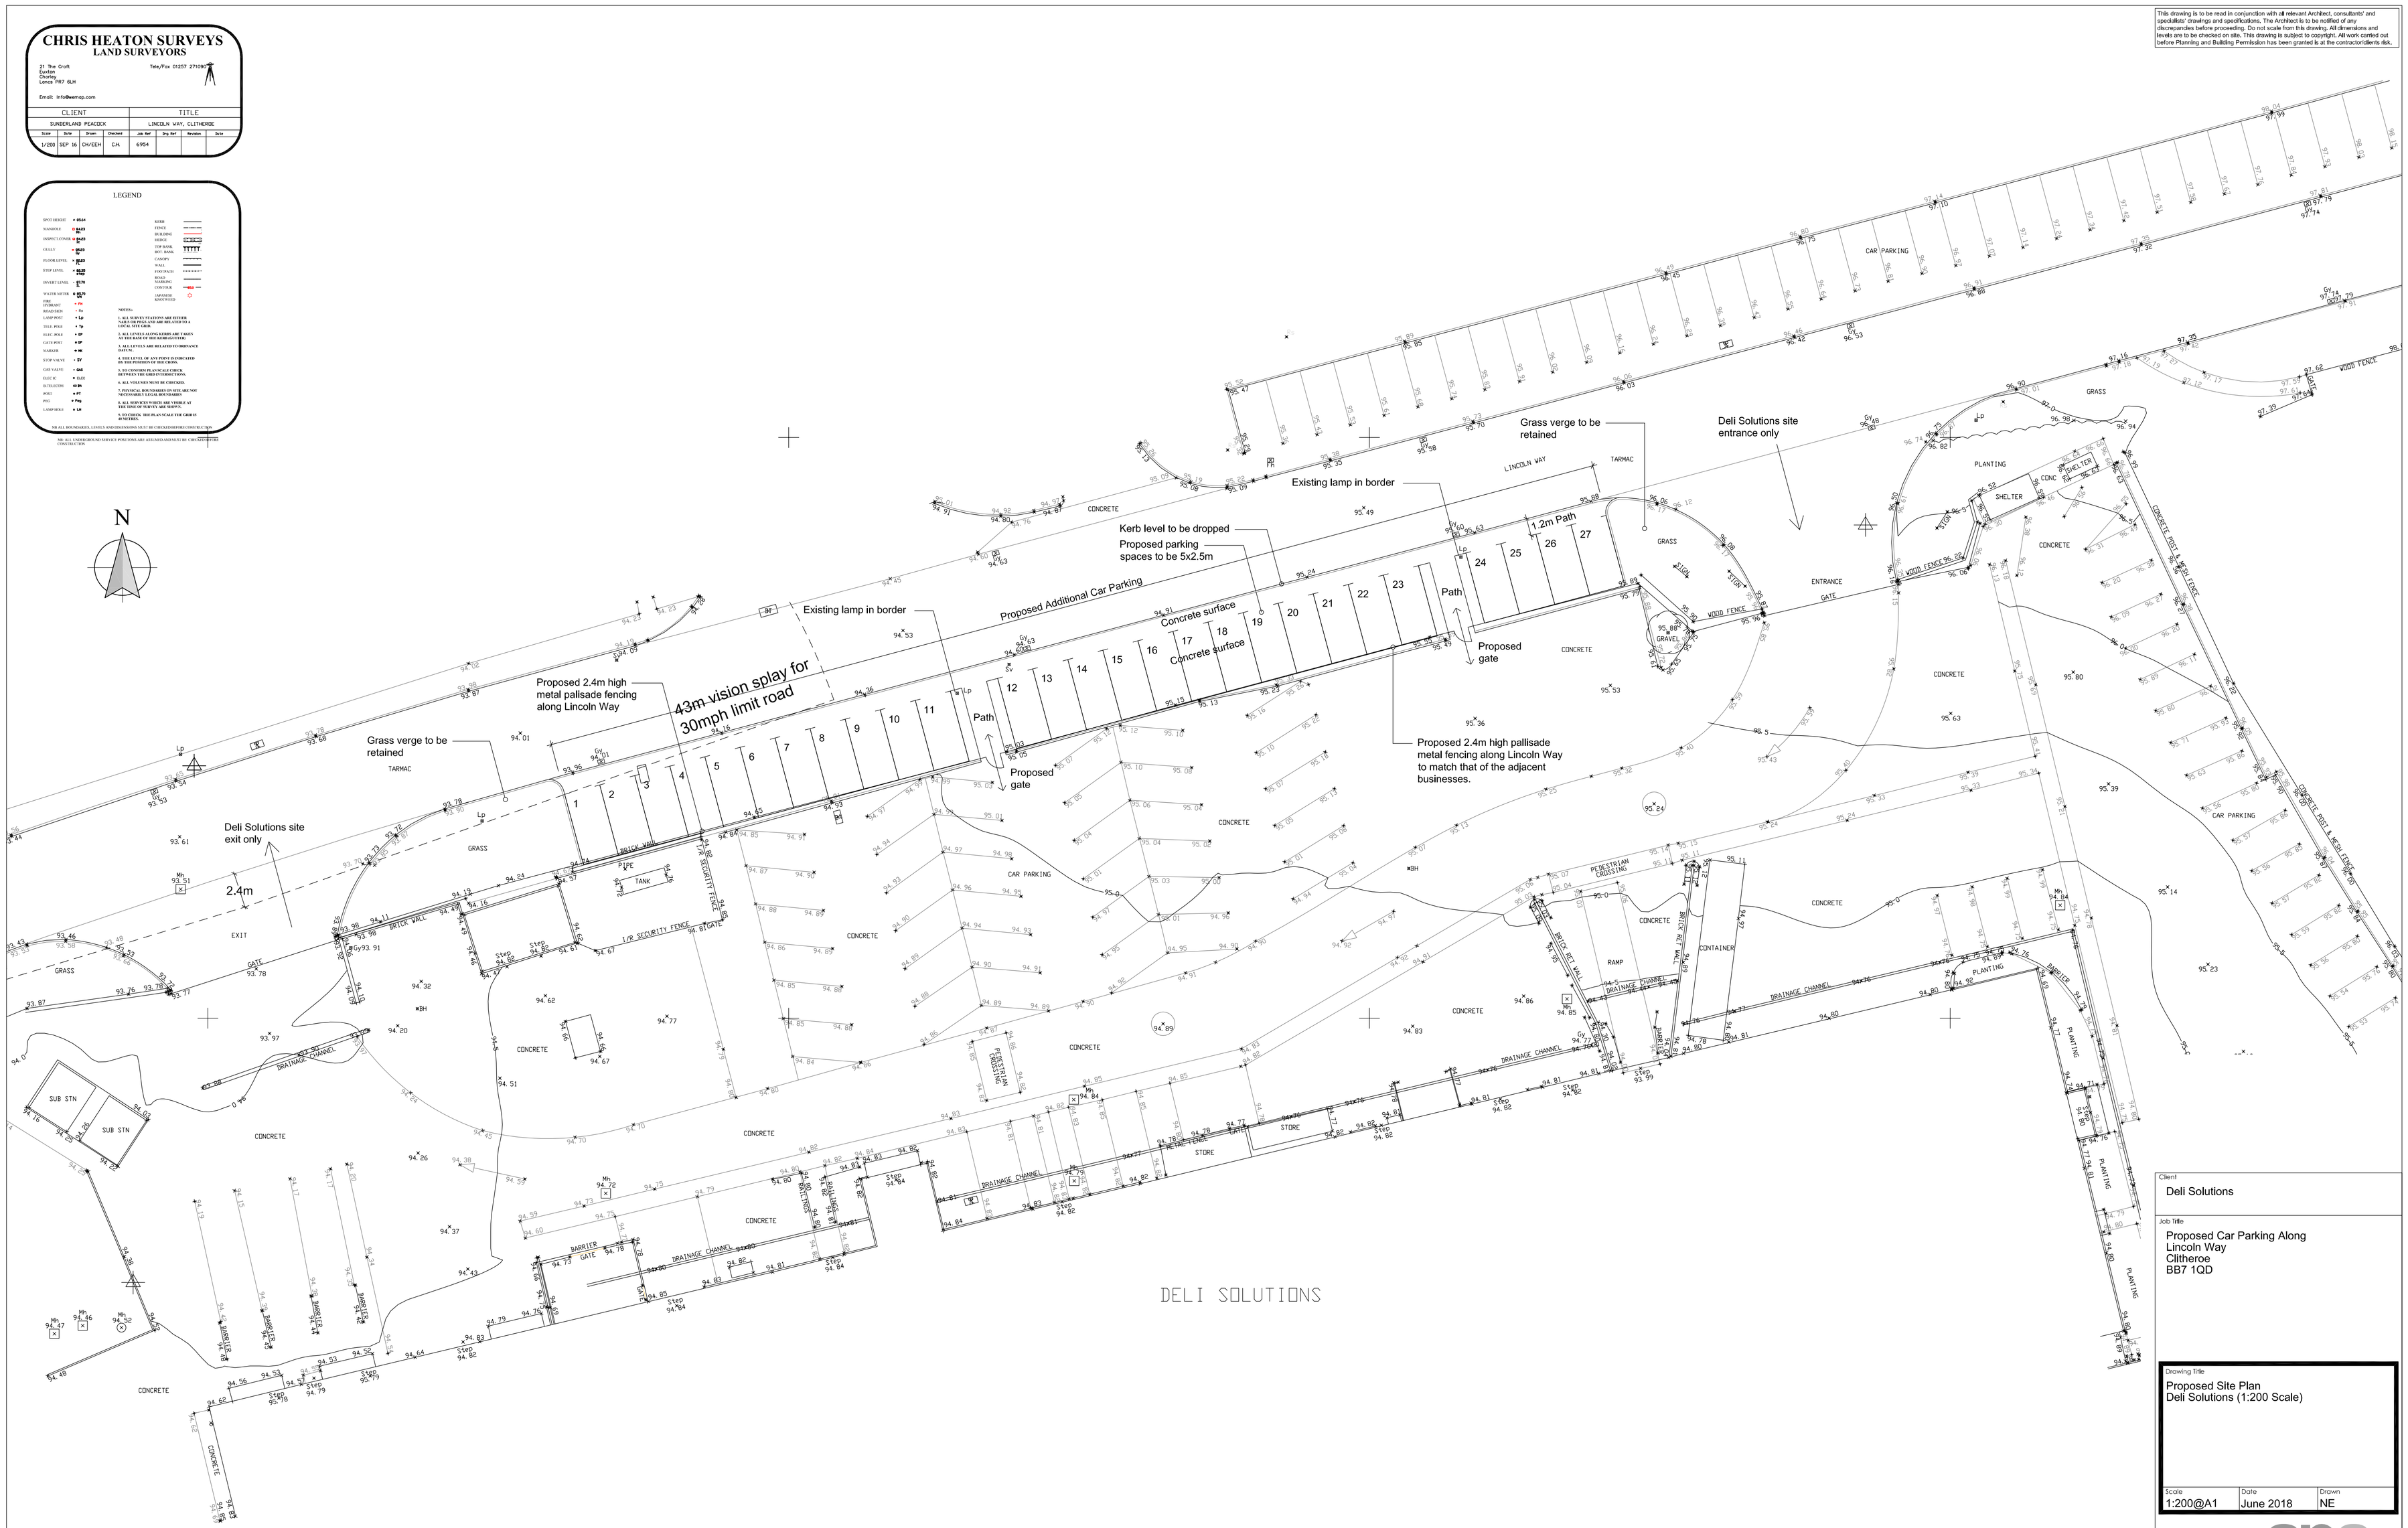

Client
Deli Solutions

Job Title
Proposed Car Parking Along
Lincoln Way
Clitheroe
BB7 1QD

Drawing Title
Proposed Site Plan
Deli Solutions (1:200 Scale)

Scale	Date	Drawn
1:200@A1	June 2018	NE

spa
SUNDERLAND PEACOCK ARCHITECTS

SUNDERLAND PEACOCK & ASSOCIATES LTD.
HAZELMERE, PRIUSIO ROAD, CLITHEROE
LANCASHIRE, BB7 2AG
T 01200 423178 F 01200 427328
E info@sunderlandpeacock.com
www.sunderlandpeacock.com

5251 - 05