This drawing is to be read in conjunction with all relevant Architect, consultants' and specialists' drawings and specifications. The Architect is to be notified of any discrepancies before proceeding. Do not scale from this drawing. All dimensions and levels are to be checked on site. This drawing is subject to copyright. All work carried out before Planning and Building Permission has been granted is at the contractor's/clients risk.

CHRIS HEATON SURVEYS
LAND SURVEYORS

21 The Croft
Euxton
Chorley
Lancs PR7 6LH

Tele/Fax 01257 271090

Email: info@wemap.com

CLIENT				TITLE			
SUNDERLAND PEACOCK				LINCOLN WAY, CLITHEROE			
Scale	Date	Drawn	Checked	Job Ref	Drg Ref	Revision	Date
1/200	SEP 16	CH/EEH	C.H.	6954			

LEGEND

SPOT HEIGHT
NAMEPOST
INSPECT COVER
GULLY
FLOOR LEVEL
STOP LEVEL
INVERT LEVEL
WATER METER
FIRE HYDRANT
BOLLARD
LAMP POST
TELE POLE
ELEC POLE
GAS POST
MARKER
STOP VALVE
GAS VALVE
ELEC JC
B TELECOM
POST
PIEC
LAMP DEAD

KERB
FENCE
RAILING
HEDGE
TOP BANK
HOT. BANK
CANOPY
WALL
FOOTPATH
ROAD MARKING
CONTOUR
OAP MARKED LOCATED

NOTES:-

1. ALL SURVEY STATIONS ARE EITHER PERMANENT OBJECTS OR ARE RELATED TO A LOCAL GRID GRID.
2. ALL LEVELS ALONG KERBS ARE TAKEN AT THE HEAD OF THE KERB (GUTTER)
3. ALL LEVELS ARE RELATED TO ORDNANCE DATUM.
4. THE LEVEL OF ANY POINT IS INDICATED BY THE POSITION OF THE CROSS.
5. TO CONFIRM PLAN SCALE CHECK BETWEEN THE GRID INTERSECTIONS.
6. ALL VOLUMES ARE TO BE CHECKED.
7. PHYSICAL BOUNDARIES ON SITE ARE NOT NECESSARILY LEGAL BOUNDARIES
8. ALL SERVICES WHICH ARE VISIBLE AT THE TIME OF SURVEY ARE SHOWN.
9. WHEN PLOTTED THE PLAN SCALE THE GRID IS 10 METRES.

NB: ALL BOUNDARIES, LEVELS AND DIMENSIONS MUST BE CHECKED BEFORE CONSTRUCTION.

NB: ALL UNDERGROUND SERVICE POSITIONS ARE ASSUMED AND MUST BE CHECKED BEFORE CONSTRUCTION.

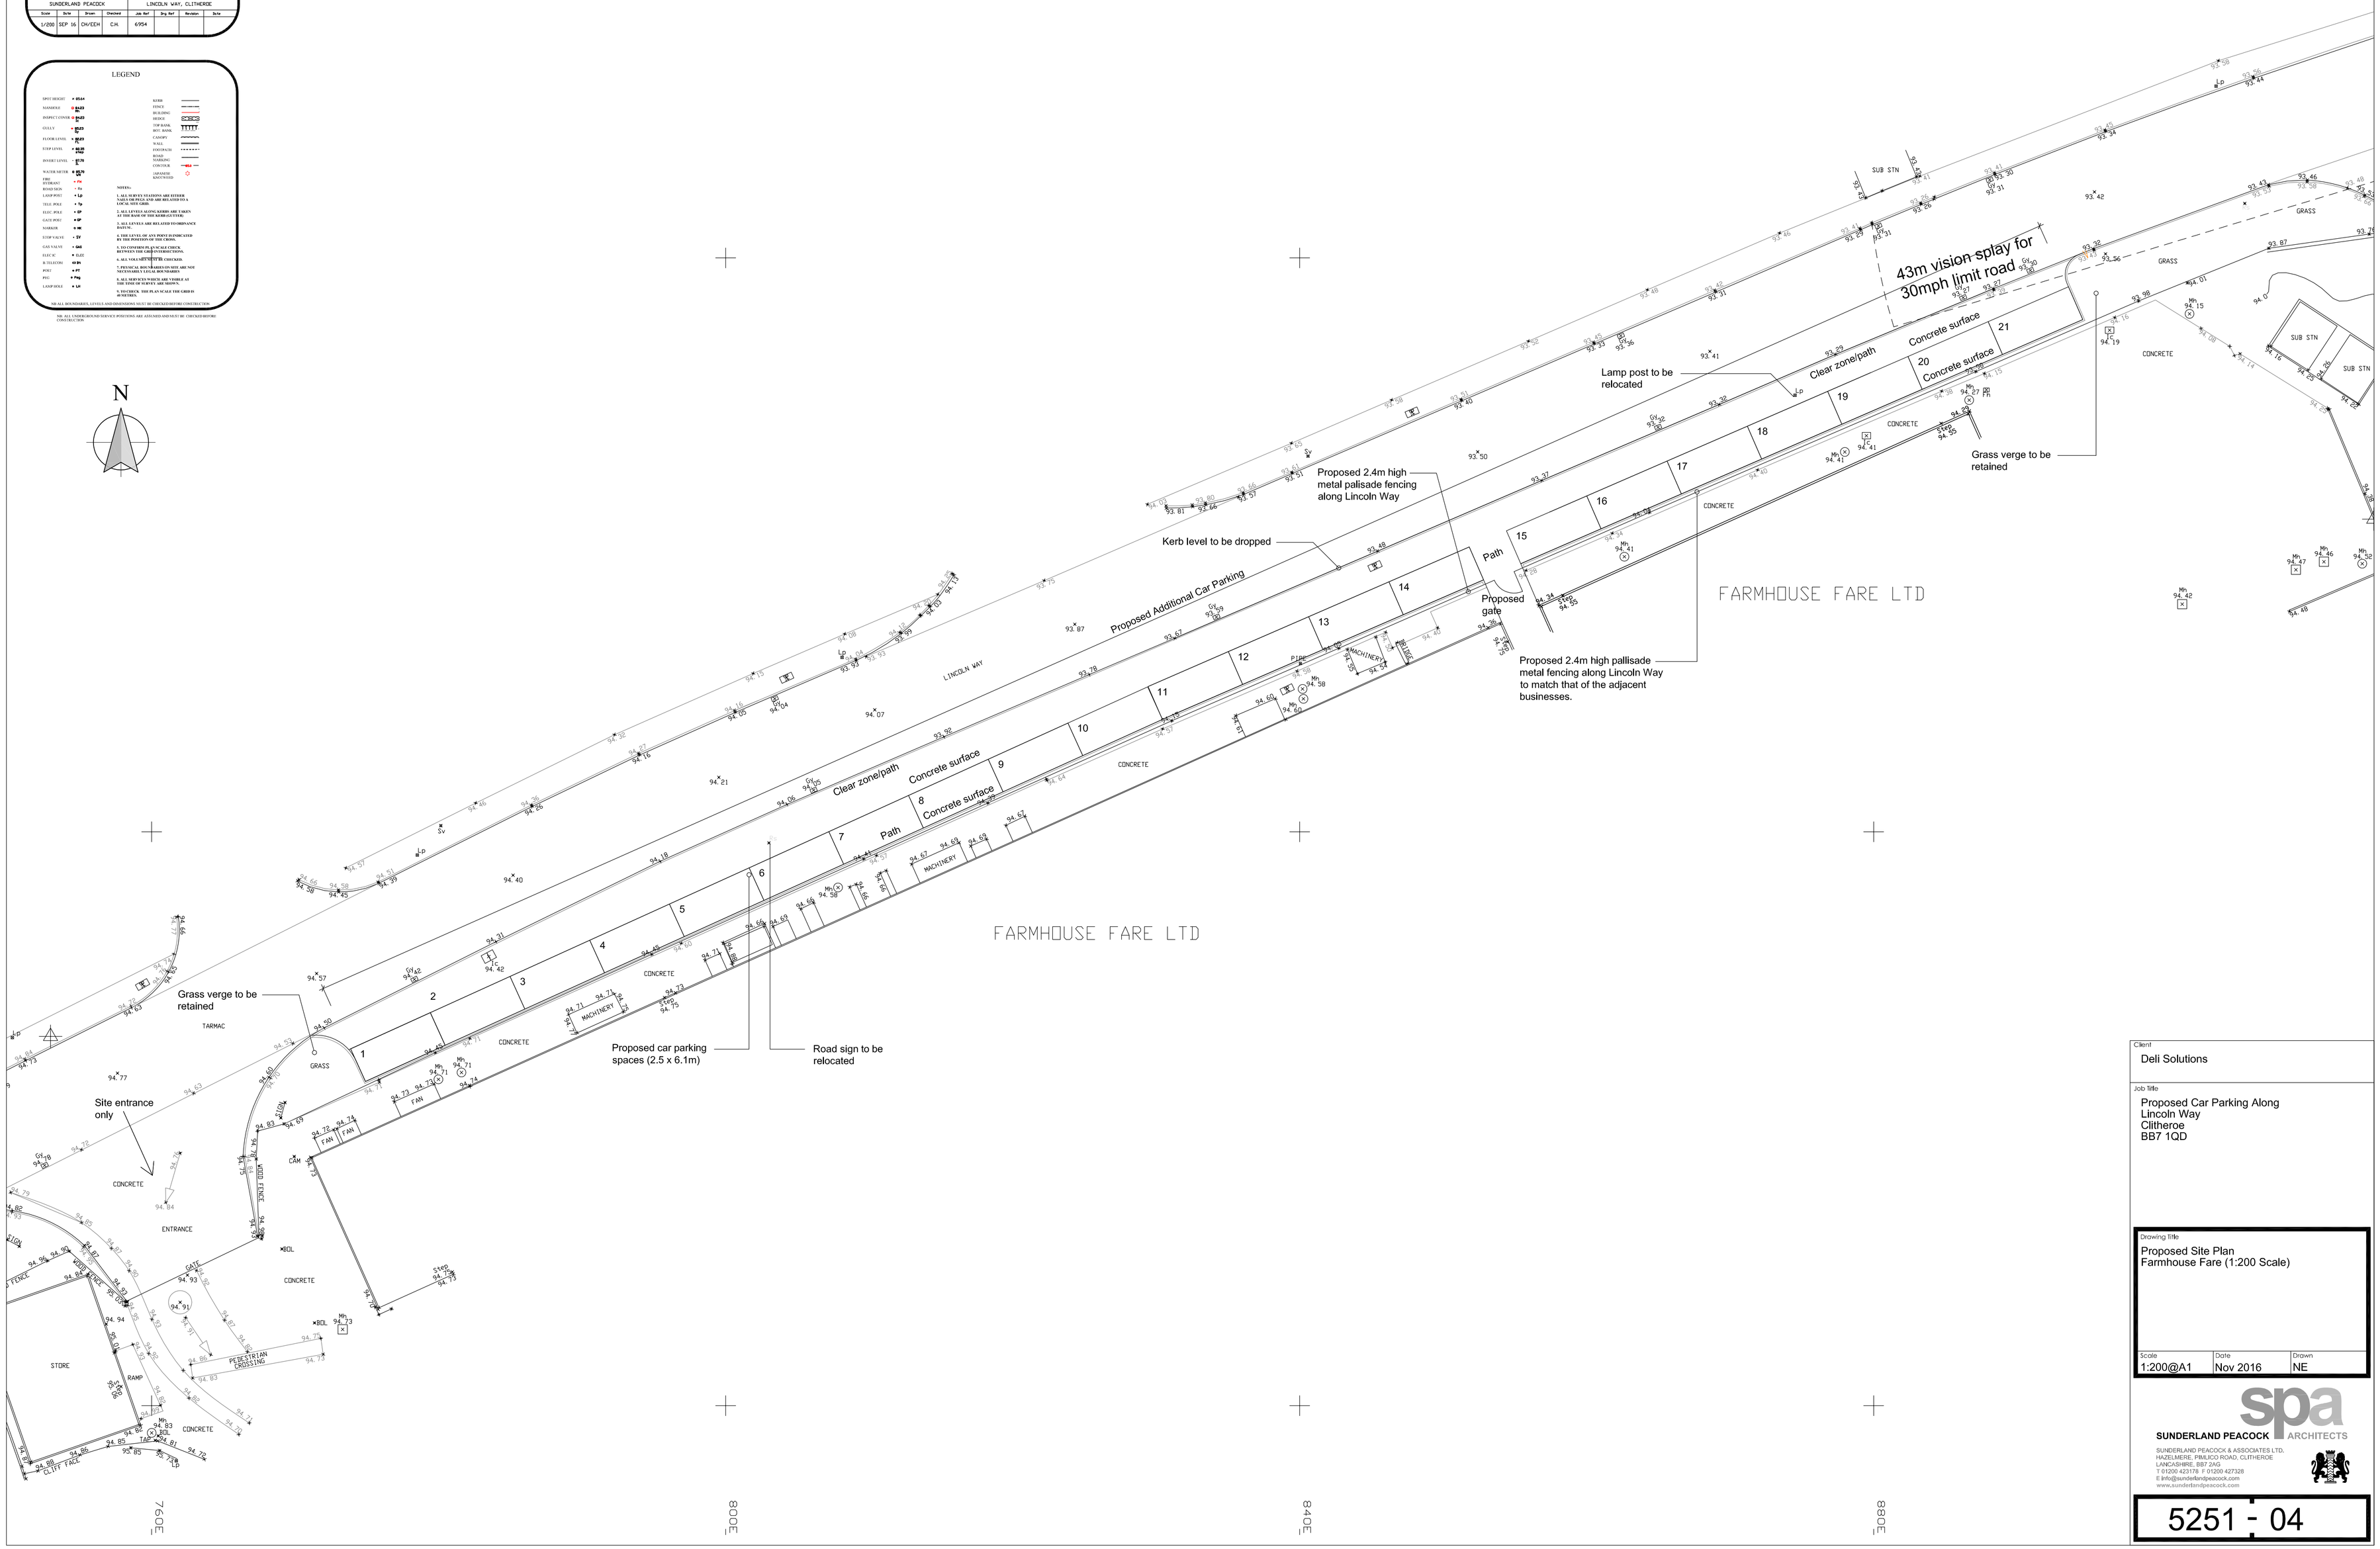

Client
Deli Solutions

Job Title
Proposed Car Parking Along
Lincoln Way
Clitheroe
BB7 1QD

Drawing Title
Proposed Site Plan
Farmhouse Fare (1:200 Scale)

Scale	Date	Drawn
1:200@A1	Nov 2016	NE

SUNDERLAND PEACOCK ARCHITECTS
SUNDERLAND PEACOCK & ASSOCIATES LTD.
HAZELMERE, PIMLICO ROAD, CLITHEROE
LANCASHIRE, BB7 2AG
T 01200 423178 F 01200 427328
E info@sunderlandpeacock.com
www.sunderlandpeacock.com

5251 - 04