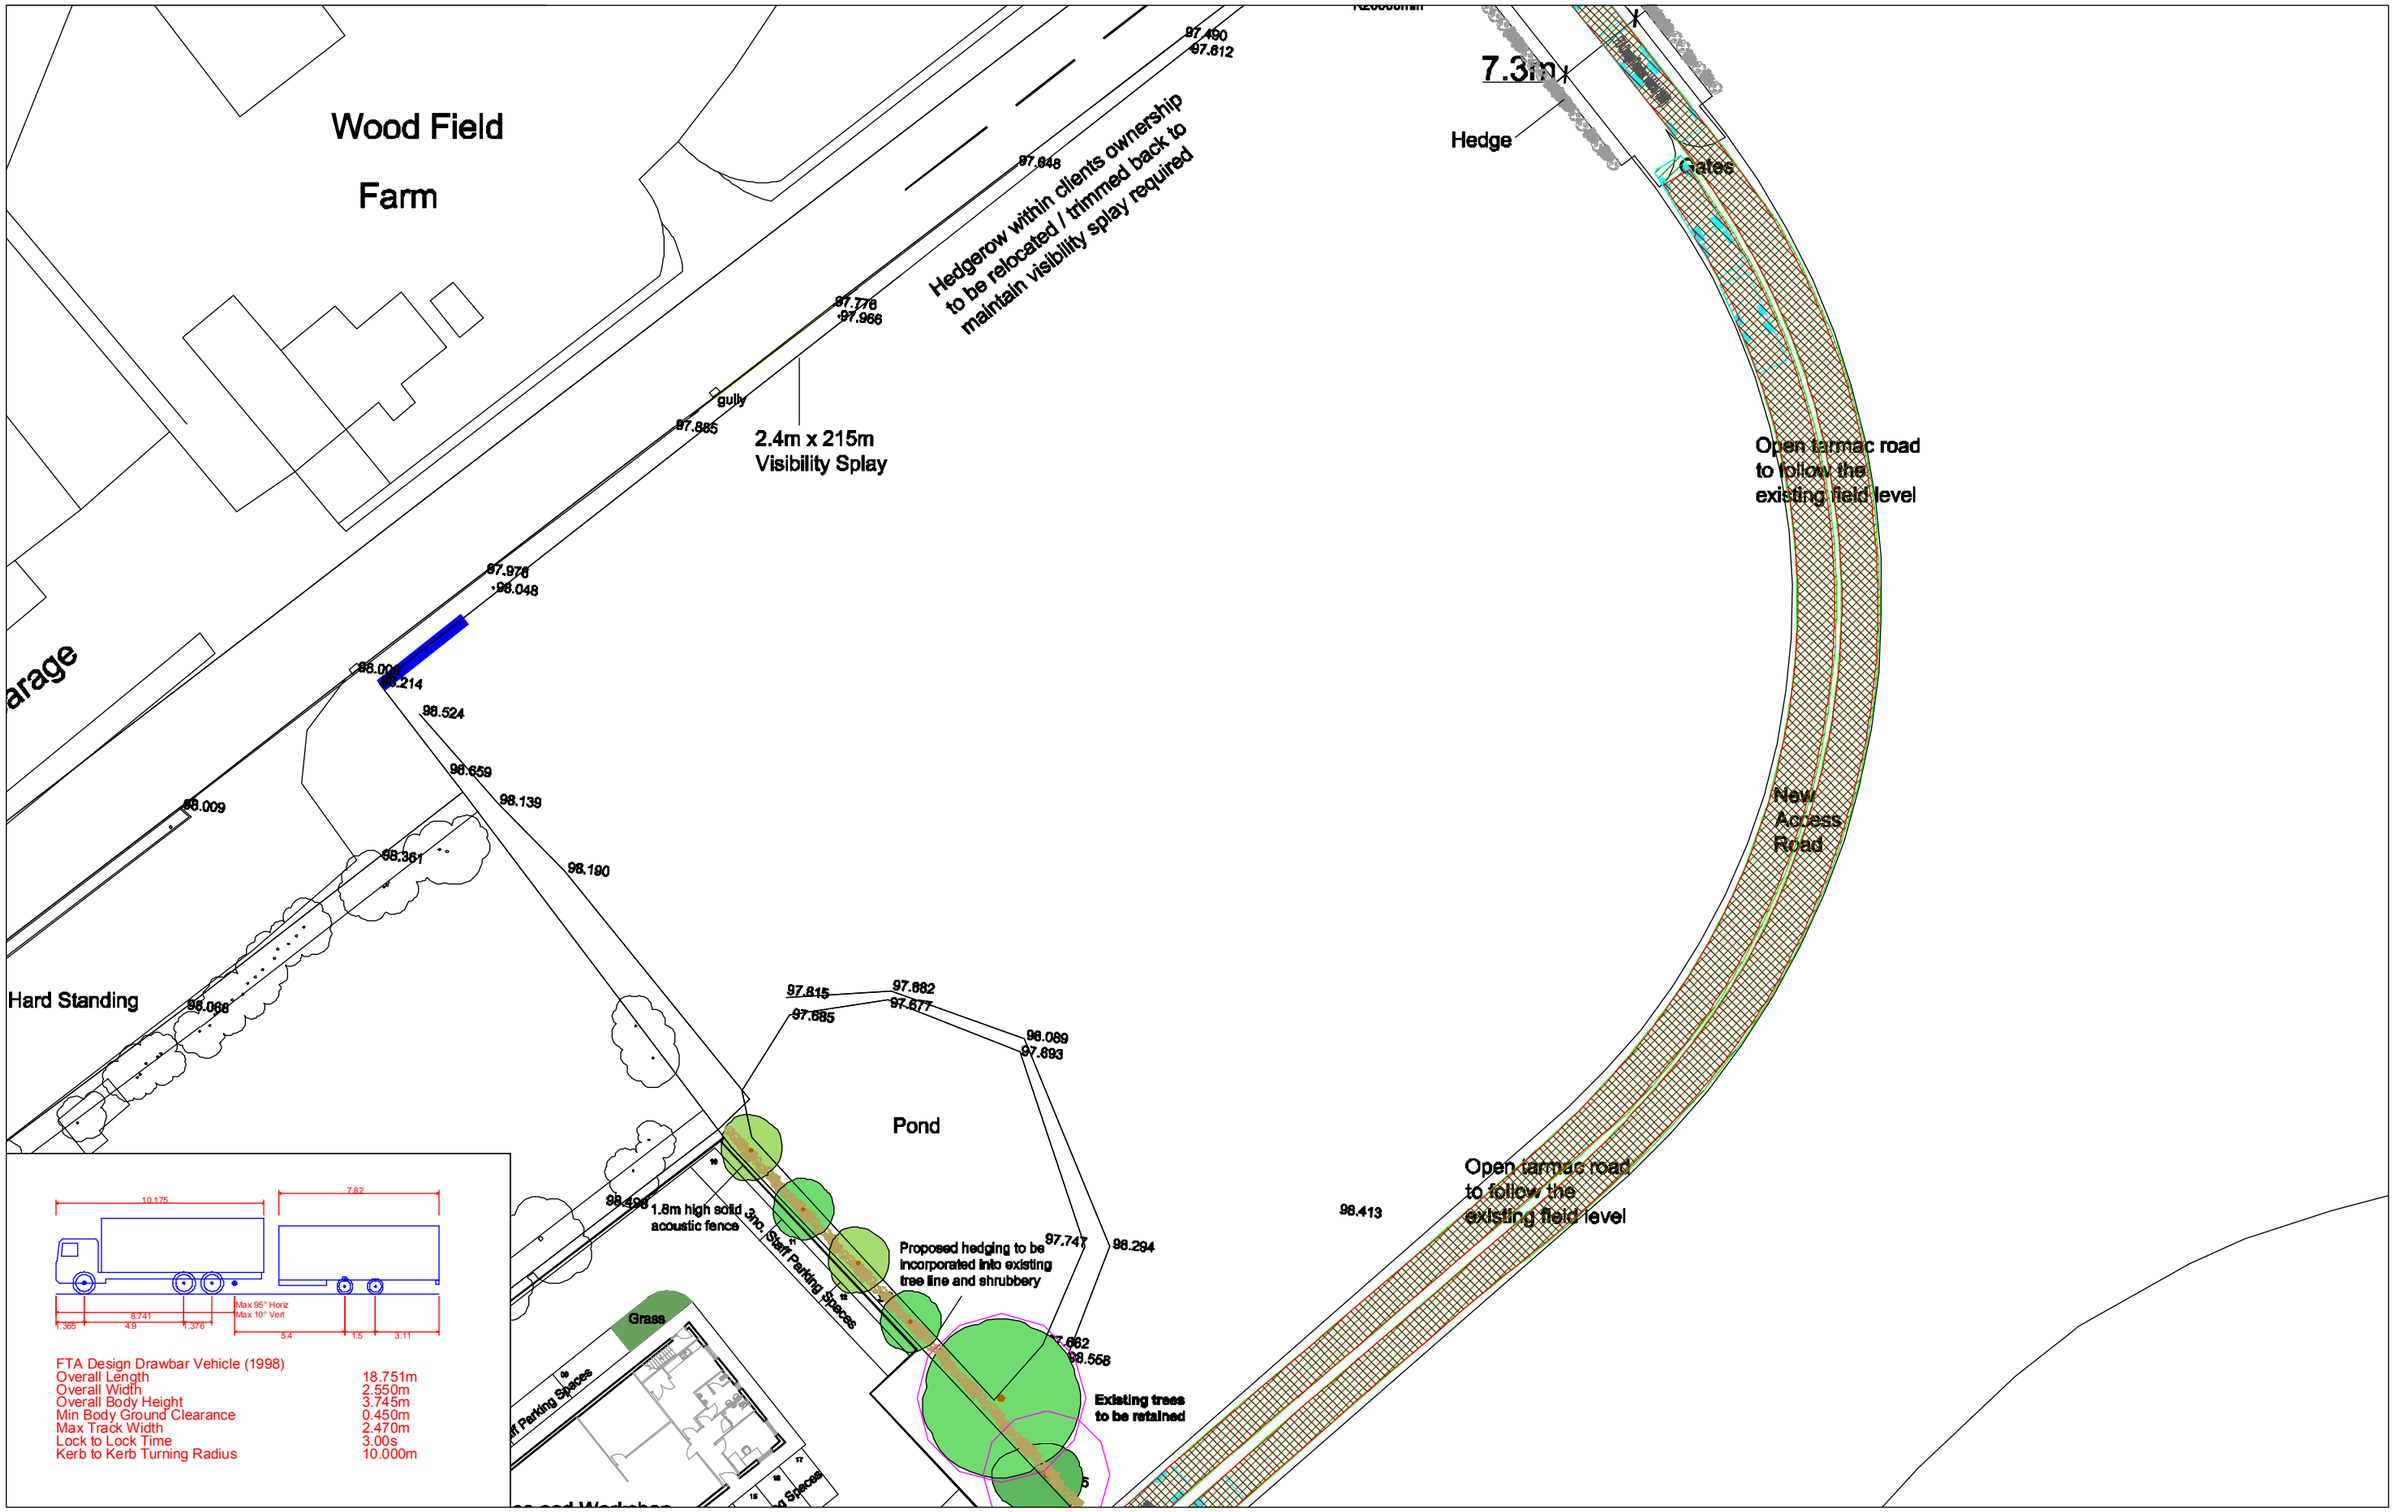**Figure 4.6** Swept Path Analysis: Tipper Lorries with Trailers Negotiating Site Access (1:500 @ A3)