


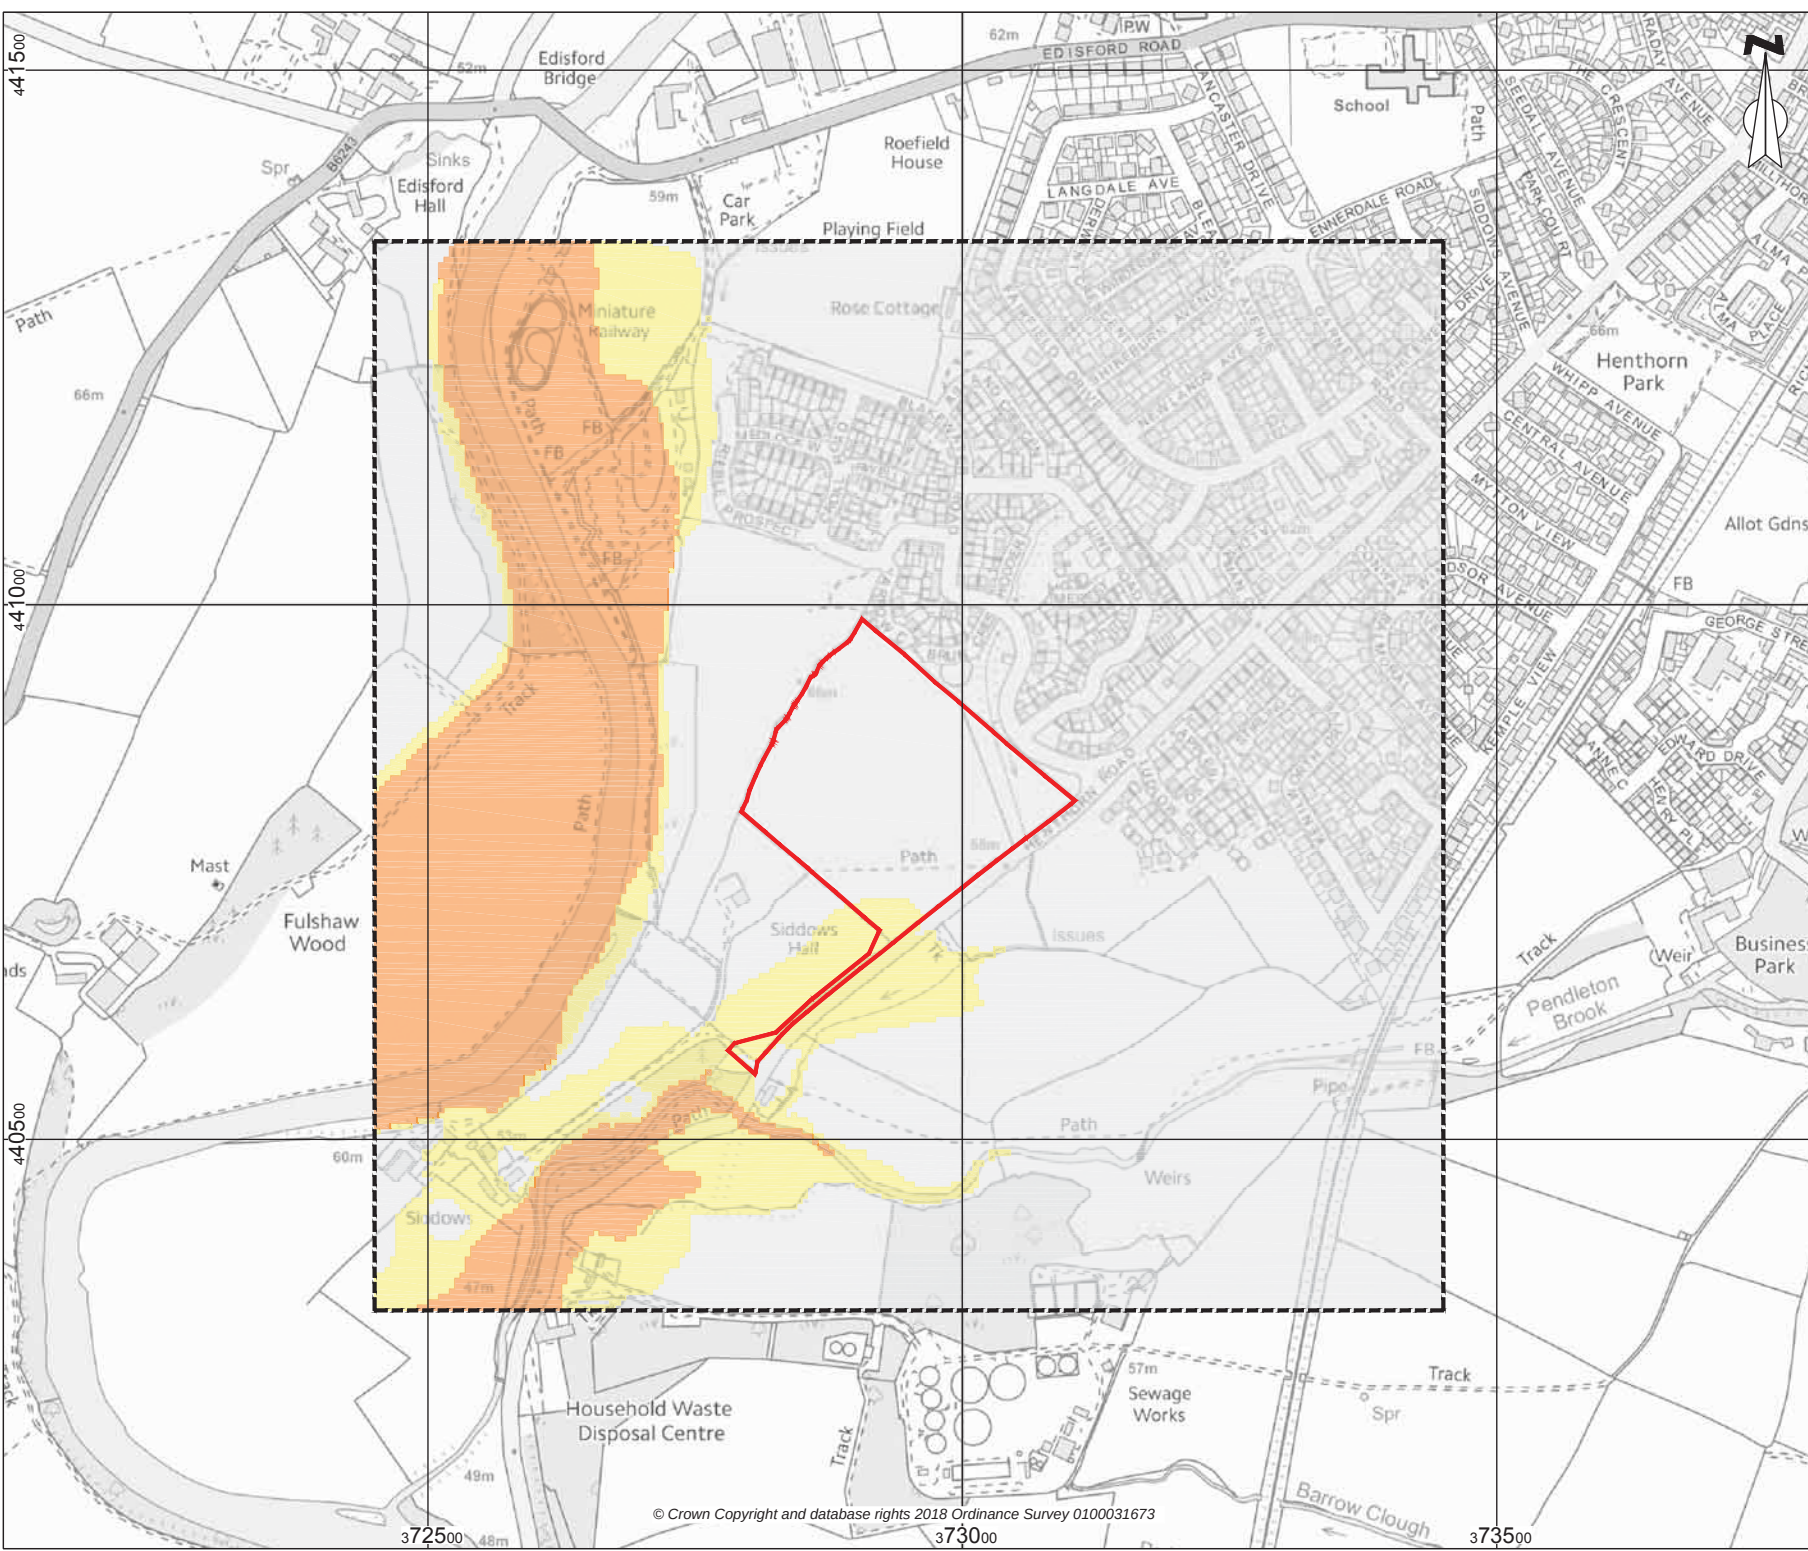

Key

- Site Boundary
- Search Extent
- Class 1 - High Risk
- Class 2 - Moderate Risk
- Class 3 - Low Risk
- Class 4 - Negligible Risk

Notes:
GEOSMART GROUNDWATER FLOOD RISK MAP GW5
Version 2.2© - www.geosmartinfo.co.uk



Samuel House, 5 Fox Valley Way, Stocksbridge, Sheffield, S36 2AA

CLIENT:
Gladman Developments Ltd


SCALE: 1:5,000@A3
DRAWN: MG

PROJECT REF: SHF.1132.159
CHECKED: ALM
DATE: Aug 2018

PROJECT:
Henthorn Road, Clitheroe

TITLE:
Groundwater Flood Risk Map

DRAWING NO:
SHF.1132.159.HY.D.006

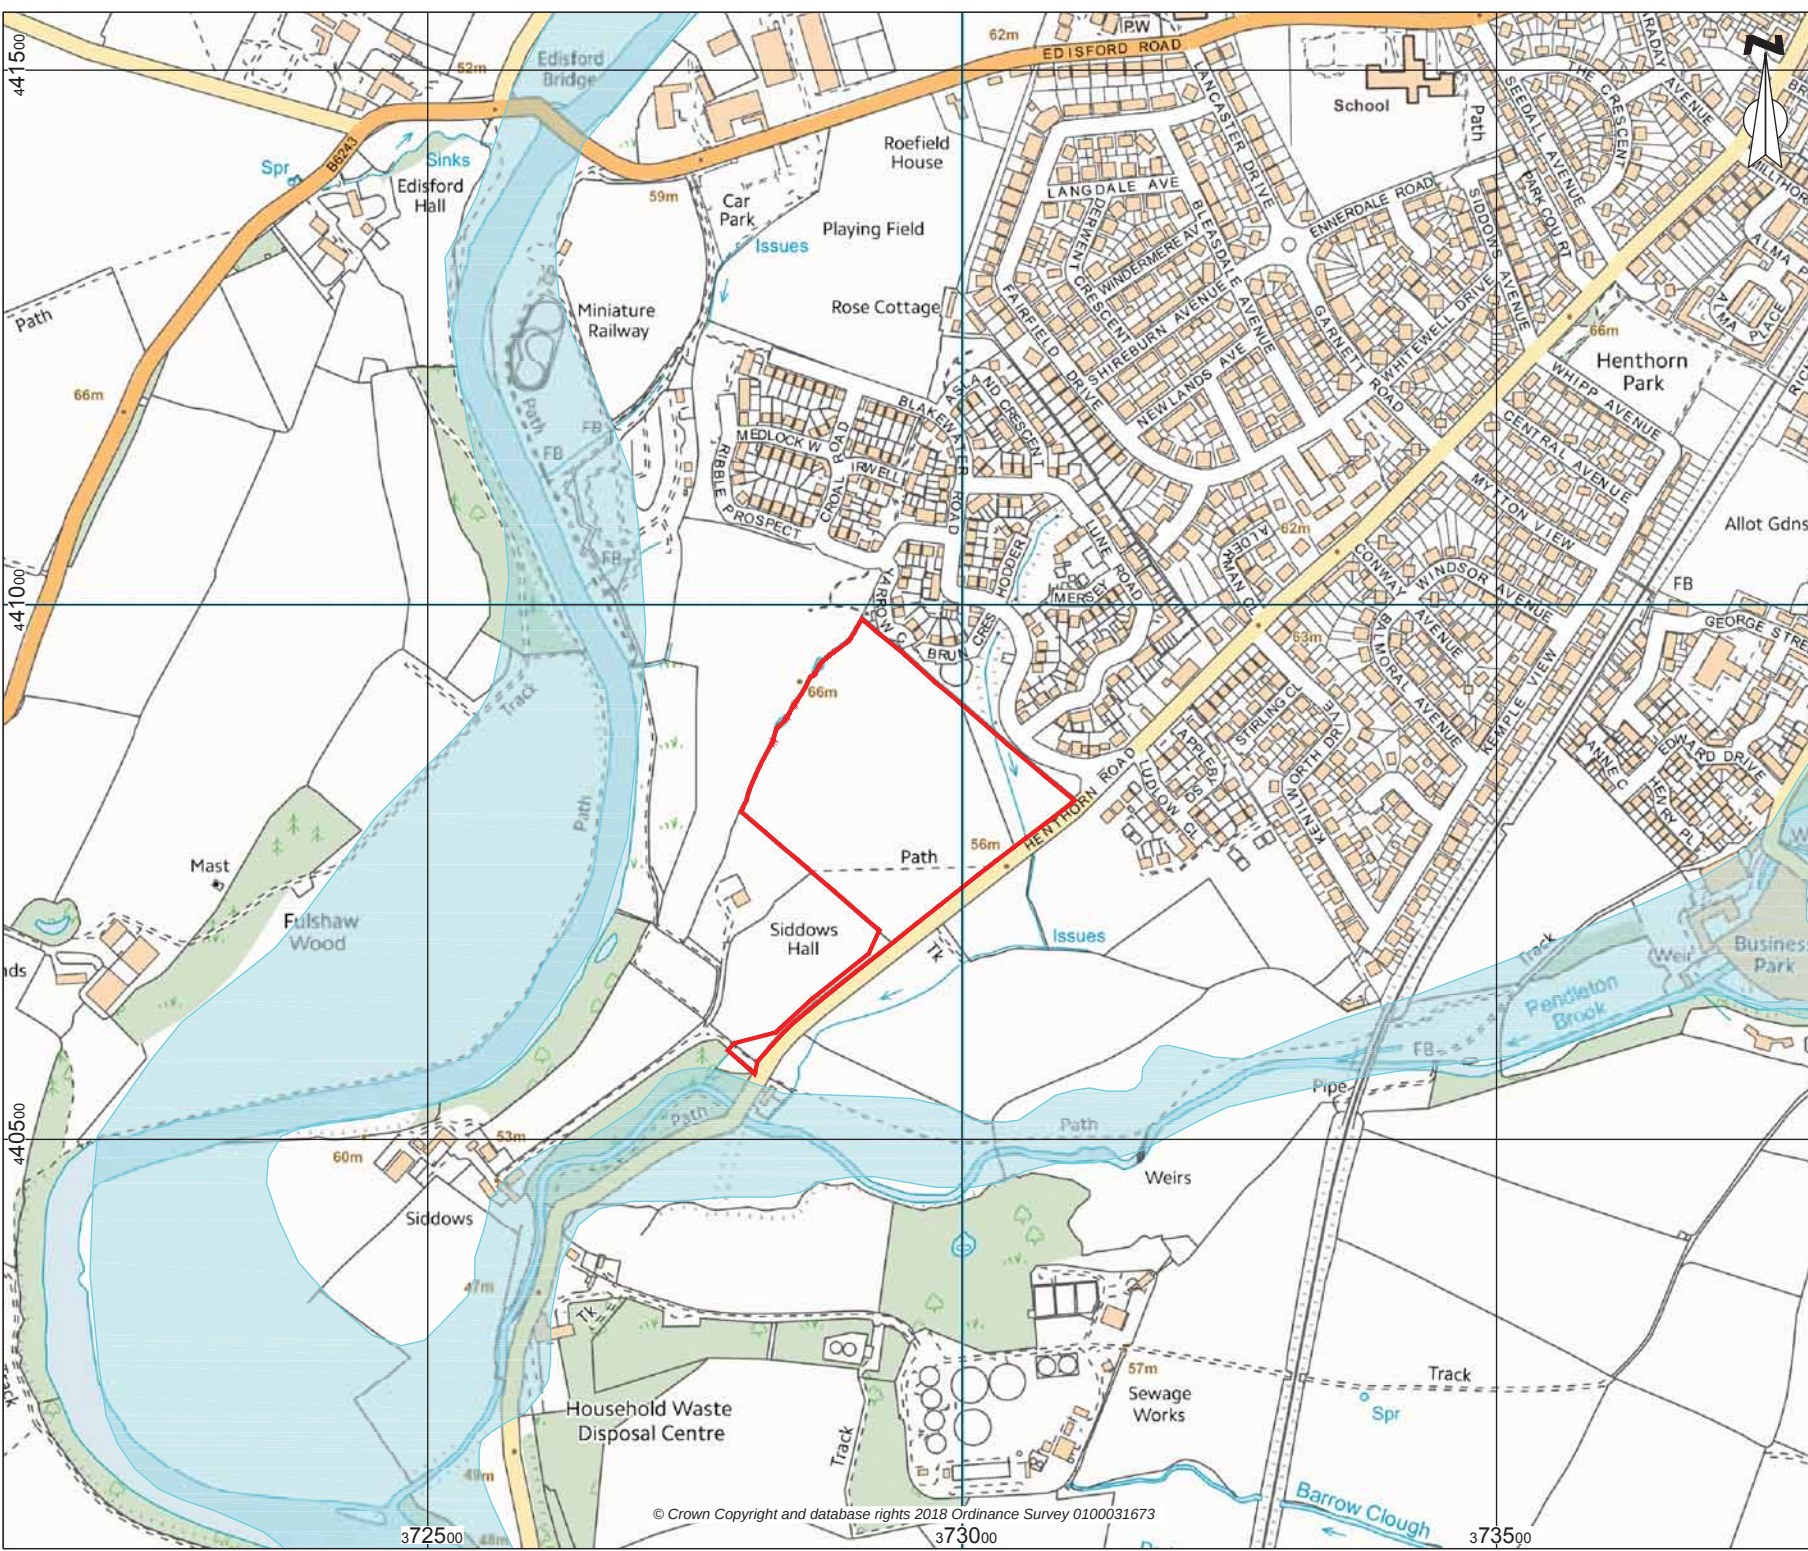


Key

- Site Boundary
- Geological Indicators of Flooding from Inland Flooding

enzygo
environmental consultants

Samuel House, 5 Fox Valley Way, Stocksbridge, Sheffield, S36 2AA

CLIENT: Gladman Developments Ltd		
SCALE: 1:5,000@A3	PROJECT REF: SHF.1132.159	
DRAWN: MG	CHECKED: ALM	DATE: Aug 2018
PROJECT: Henthorn Road, Clitheroe		
TITLE: Geological Indicators of Flooding (based on geological deposits)		
DRAWING NO: SHF.1132.159.HY.D.007		

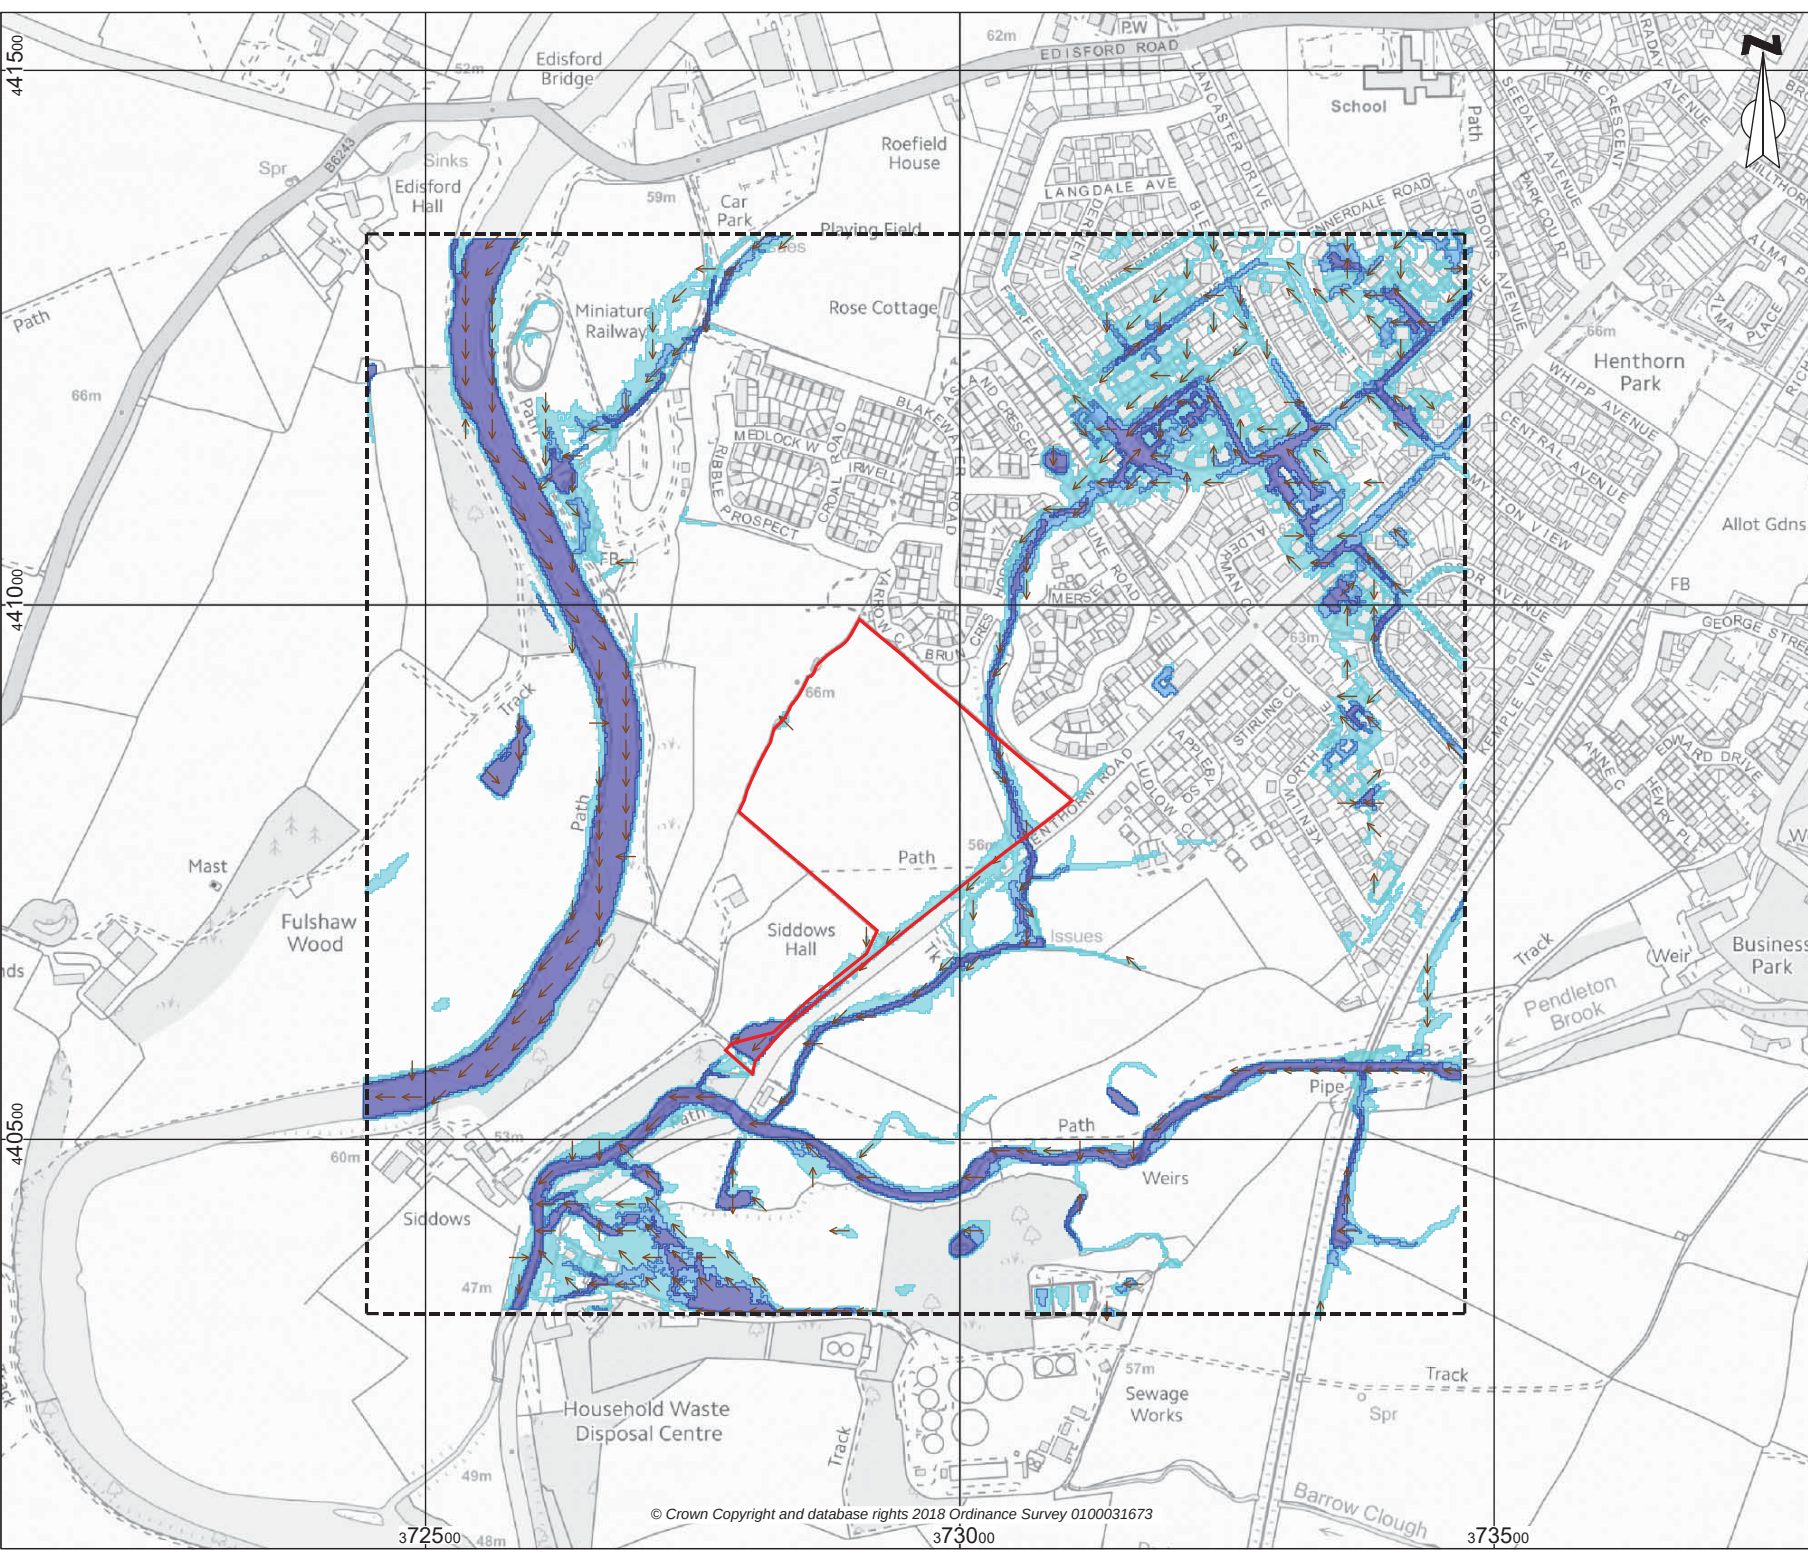

Key

- Site Boundary
- Search Extent
- 30 Year Extent
- 100 Year Extent
- 1000 Year Extent
- Flow Direction

enzygo
environmental consultants

Samuel House, 5 Fox Valley Way, Stocksbridge, Sheffield, S36 2AA

CLIENT:
Gladman Developments Ltd

SCALE: 1:5,000@A3 PROJECT REF: SHF.1132.159

DRAWN: MG CHECKED: ALM DATE: Aug 2018

PROJECT:
Henthorn Road, Clitheroe

TITLE:
Environment Agency Surface Water Flow Paths

DRAWING NO:
SHF.1132.159.HY.D.008.1