





Front Elevation

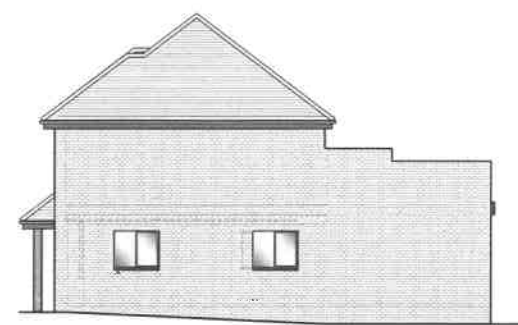

Side Elevation




Rear Elevation

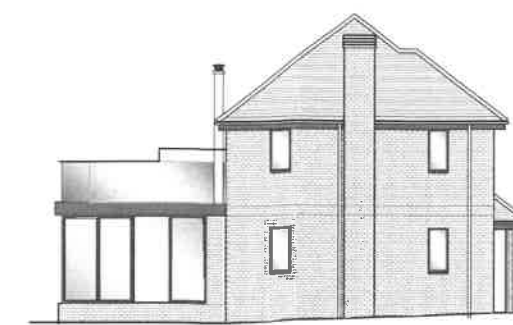


Side Elevation

Materials
 Roof tiles to match existing,
 Flat roof to be monolithic fibre reinforced with dark grey finish
 Fascias and gutters to be black upvc
 New windows and doors to be oak coloured upvc to main house extension, and dark grey upvc to single story rear extension
 Walls to be brickwork to match existing where indicated or rendered to match existing as shown
 Glass balustrade to first floor balcony area

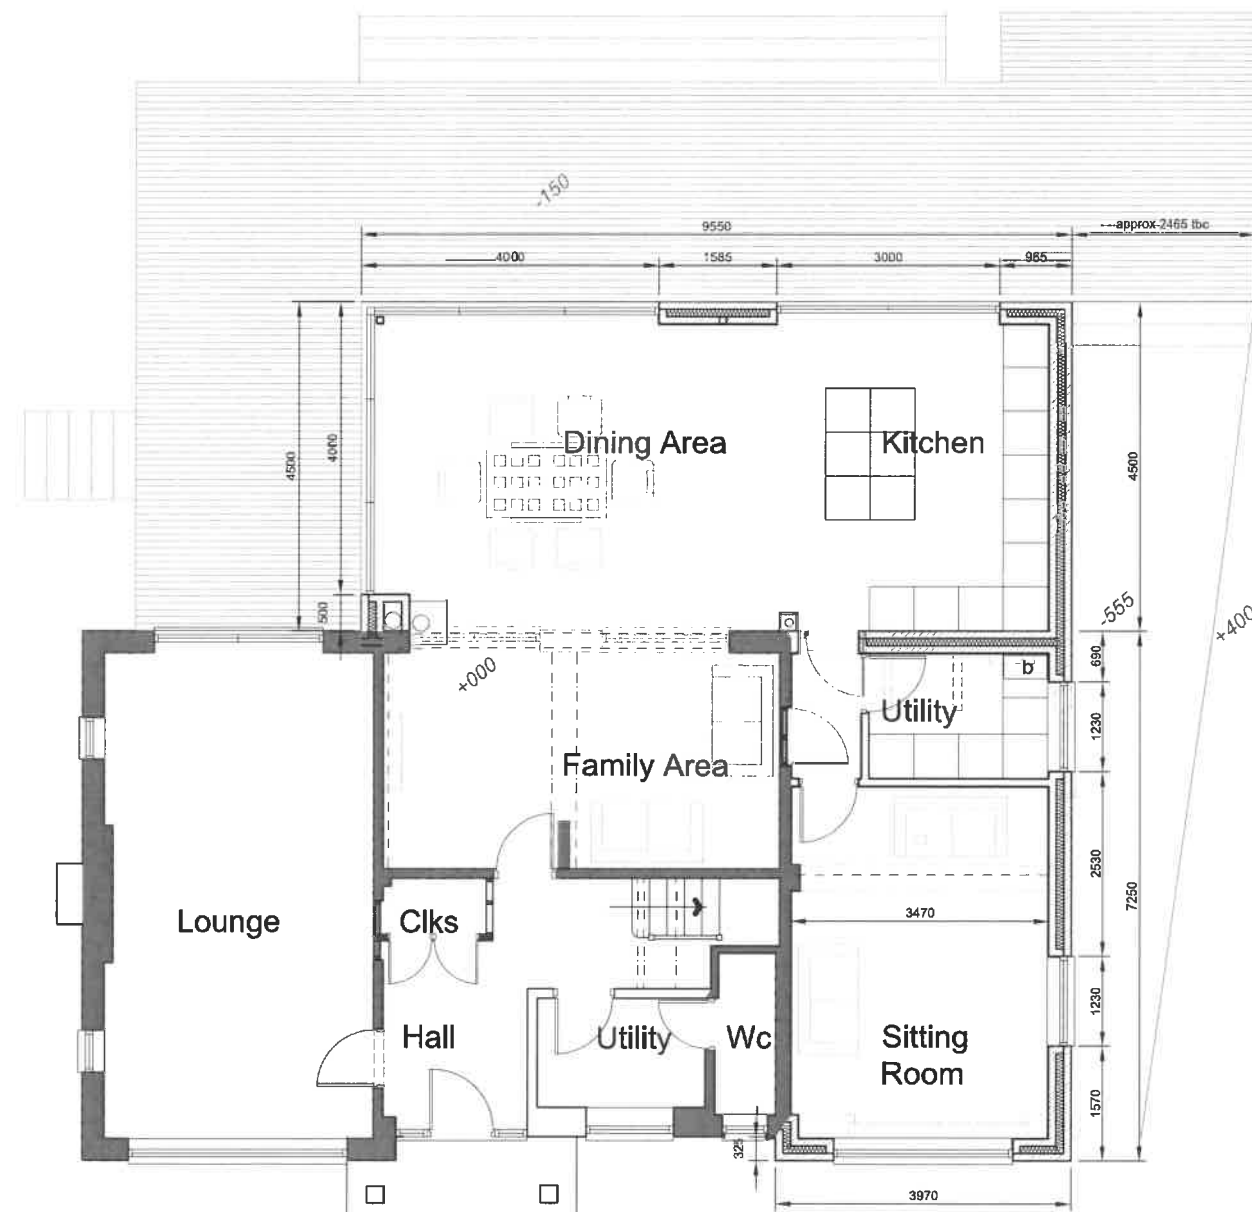

Ground Floor Plan

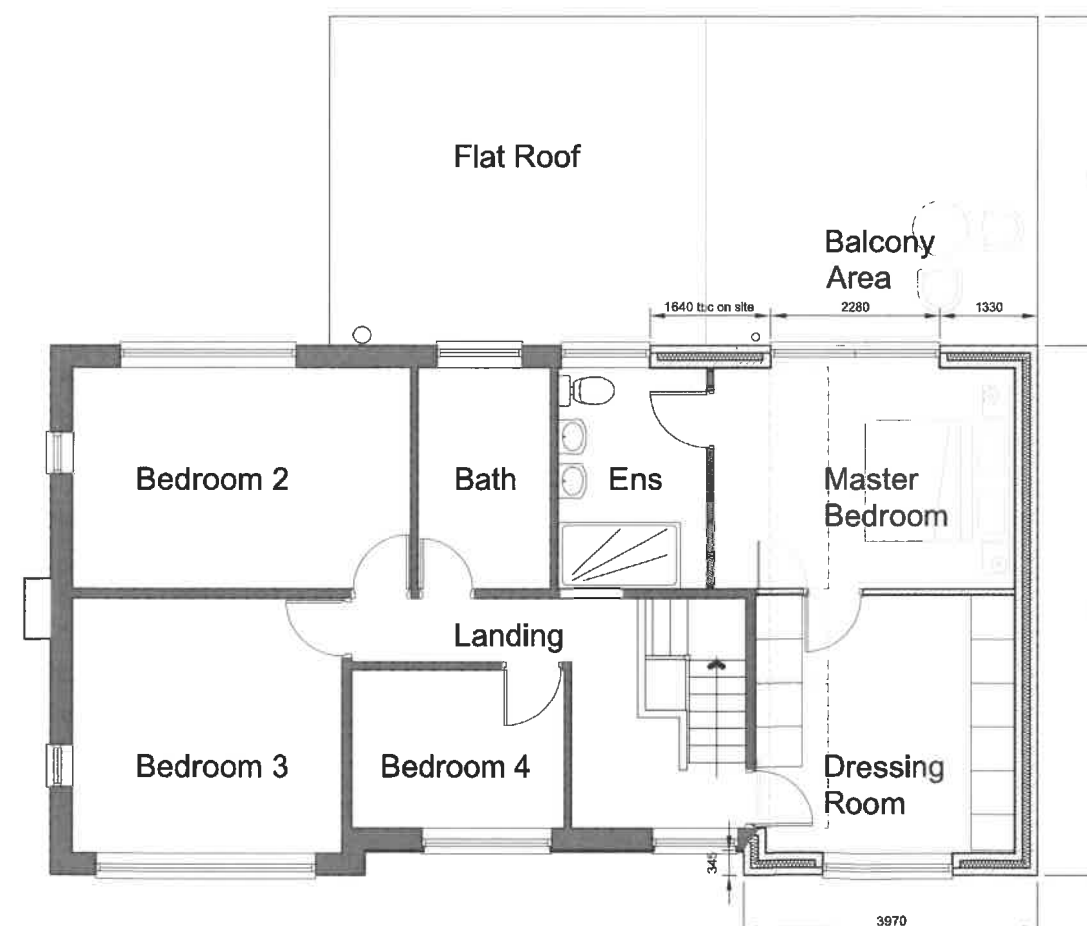

First Floor Plan



Mr & Mrs Jones			
18 Beverley Drive, Clitheroe		Scale	1:50 & 1:100 @ A1
Plans and Elevations as Proposed		Drawn	Checked
		DME	.
		Approved	
PSA Design The Old Bank House 6 Berry Lane, Longridge Preston, PR3 3JA Tel. 01772 786066 Fax. 01772 786265		Drwg No.	A2783/PL04
		Date	April 2019
		Rev.	a b c d