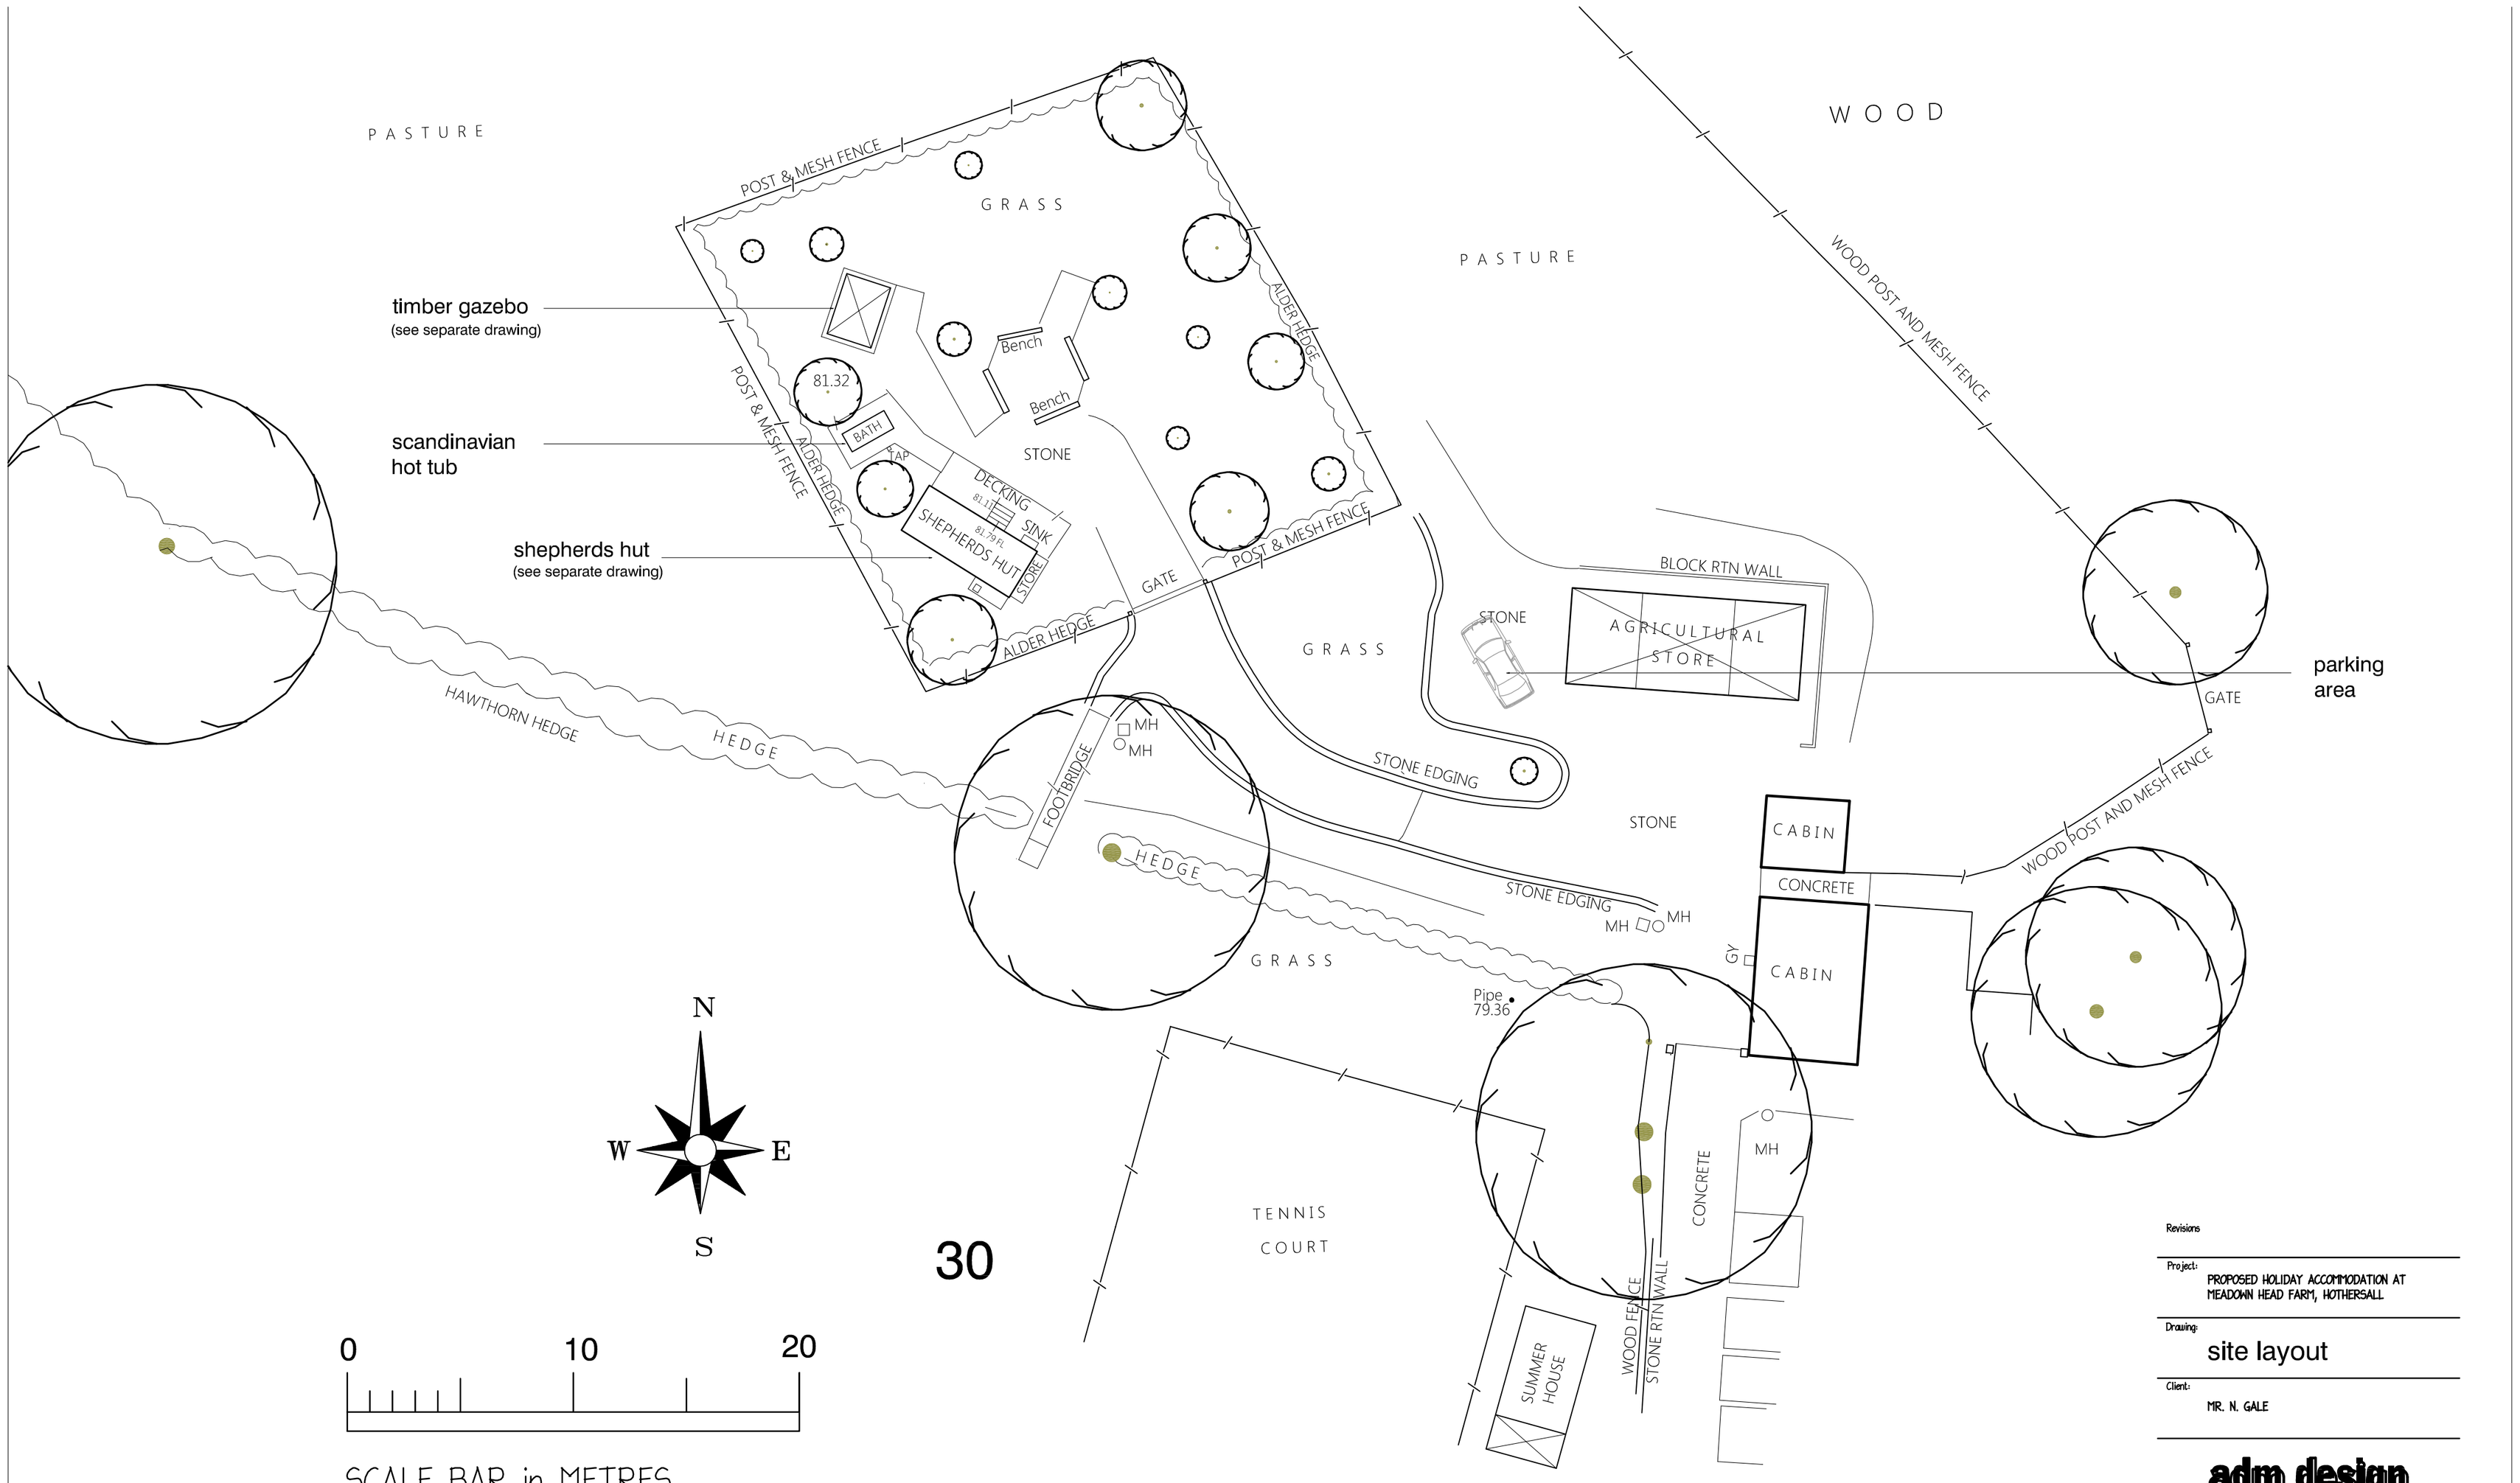

30

Revisions

Project:
PROPOSED HOLIDAY ACCOMMODATION AT
MEADOWN HEAD FARM, HOTHERSALL

Drawing:
site layout

Client:
MR. N. GALE

adm design

Brook Lea, Colne Road, Sough, Barnoldswick, Lancs. BB18 6TD
Tel / Fax : 01282 853335 Email: admdesign @ btconnect.com

Scale(s) 1:200 @ A2 Date MAY 2019

Drawing no. ADM/19/18/01 Rev.