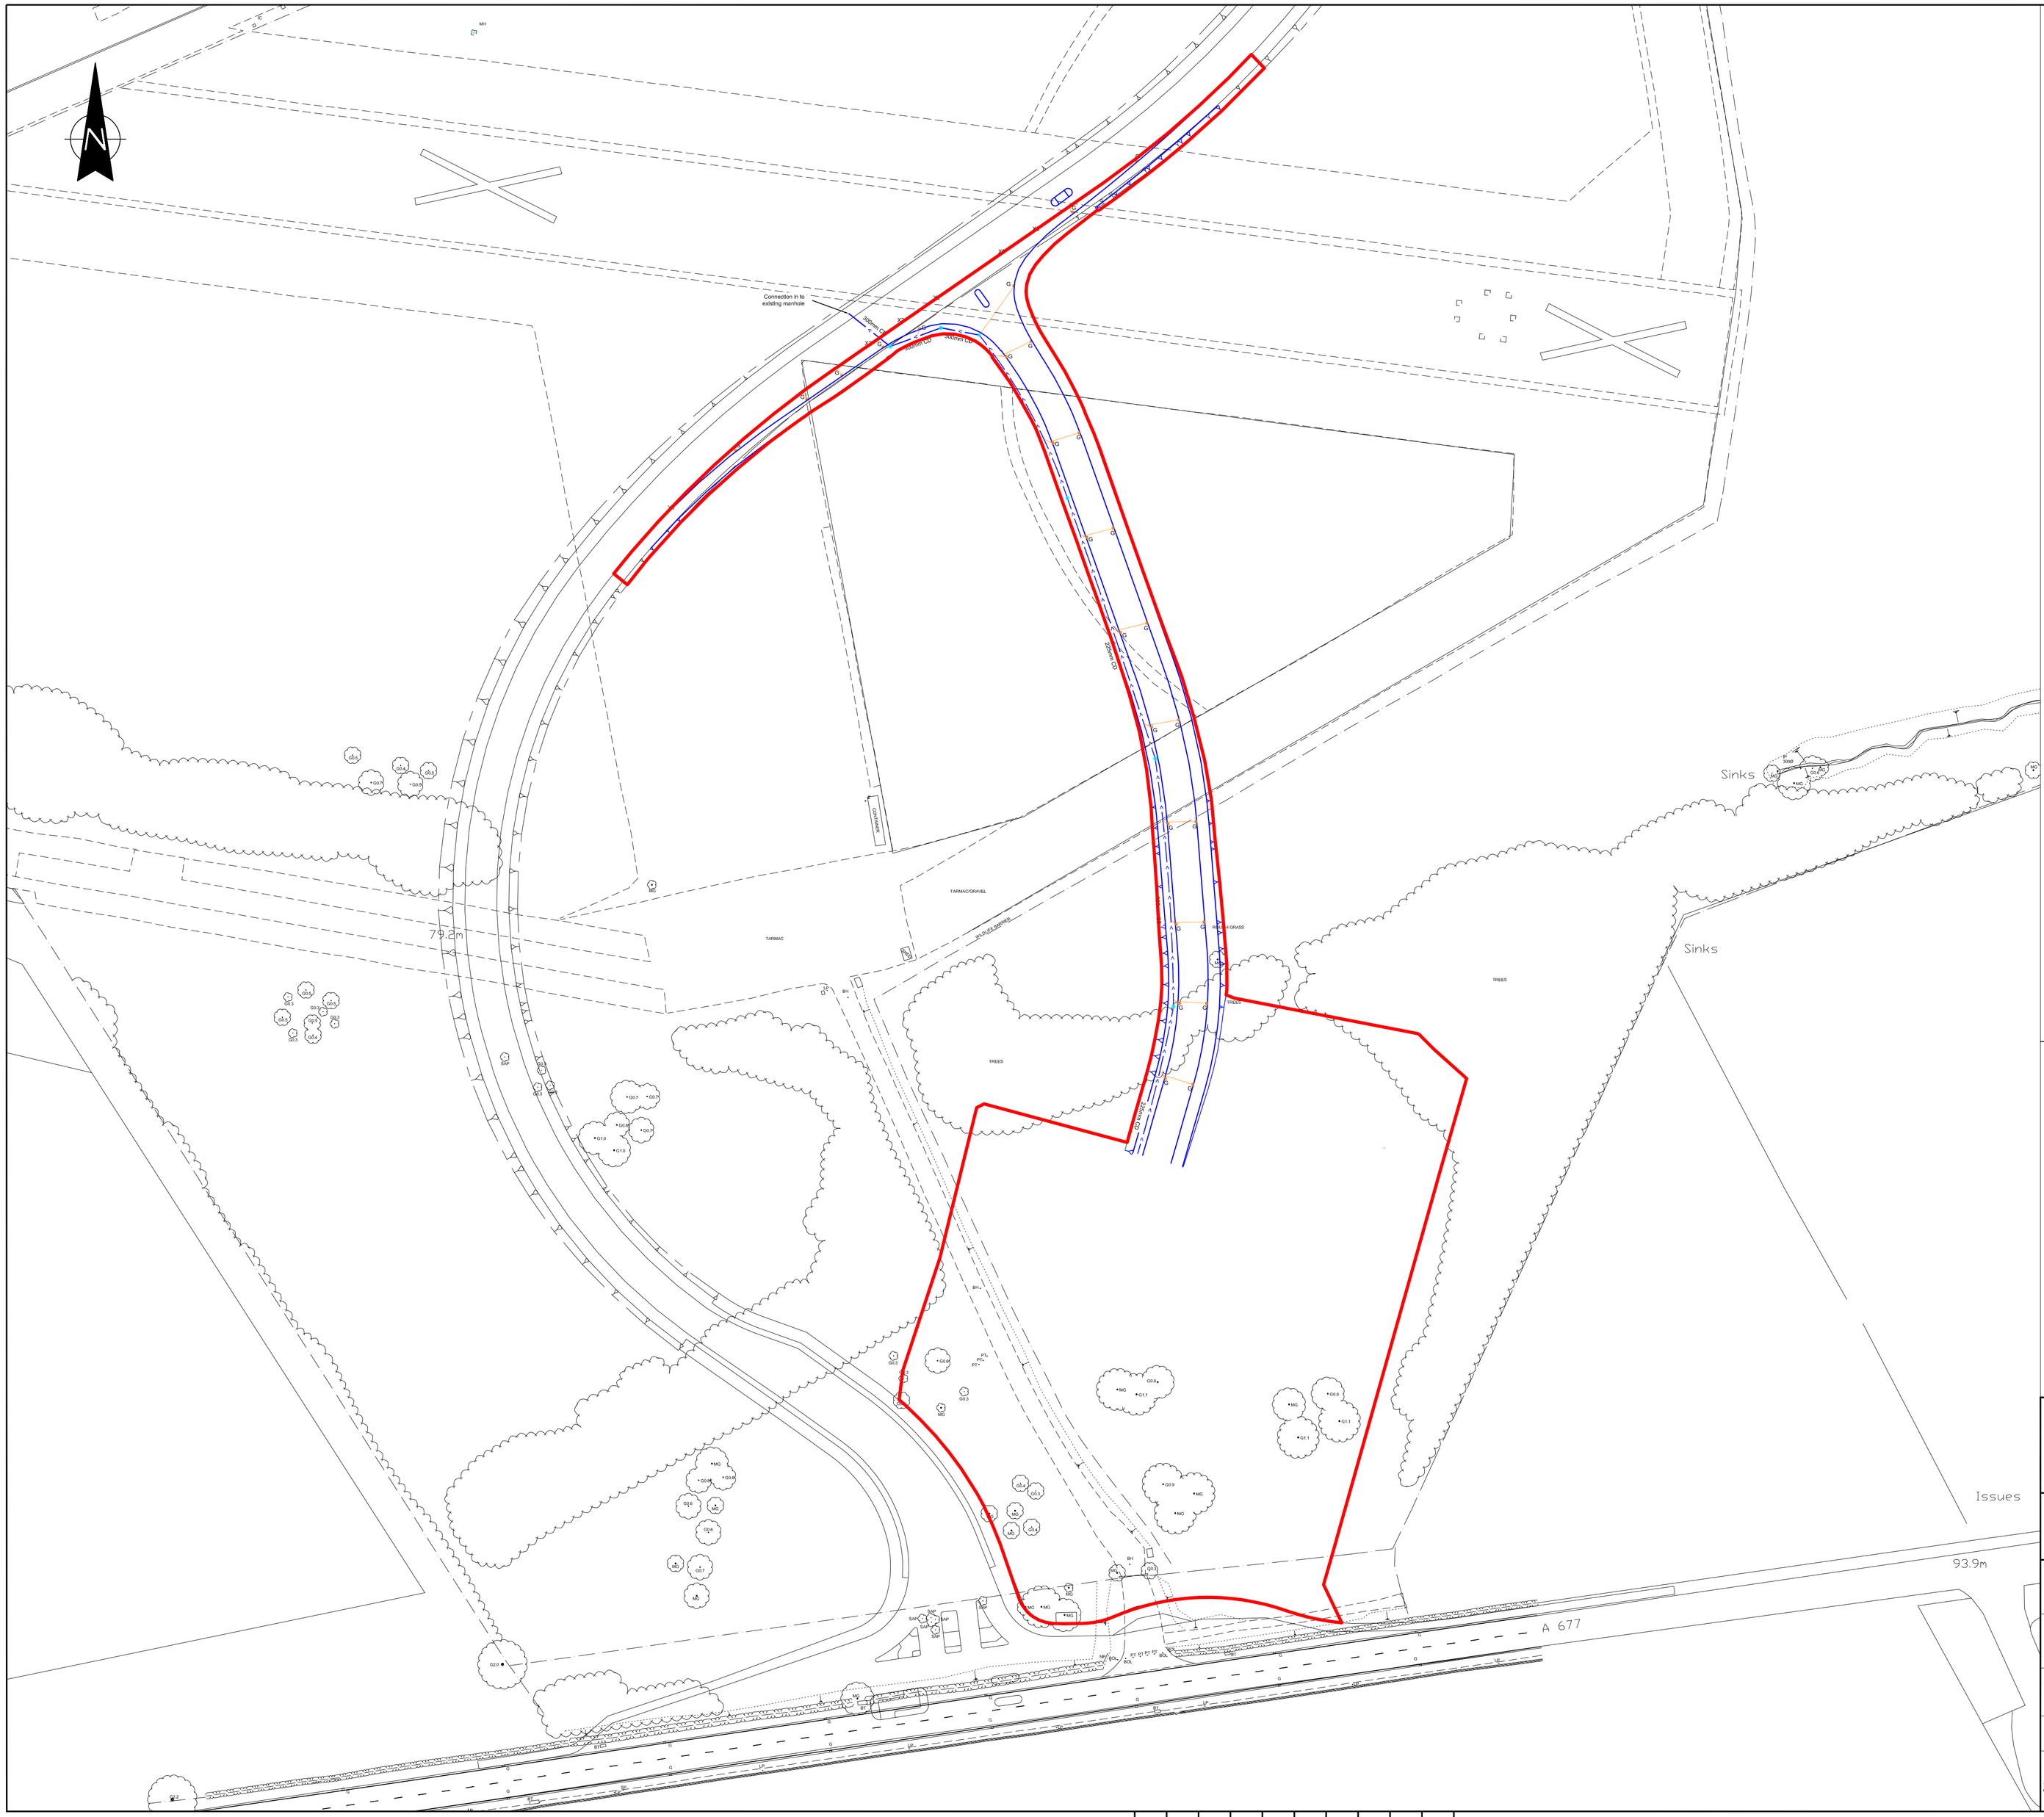

Based upon the Ordnance Survey mapping with the permission of the Controller of Her Majesty's Stationary Office. © Crown Copyright. Unauthorised reproduction infringes Crown Copyright and may lead to prosecution or civil proceedings. Lancashire County Council. Licence No LA100023320.

KEY:

- New Carrier Drain (CD)
- G — New Gully and Connection
- New Manhole
- Earthworks
- Access Road

Lancashire County Council

Planning & Environment

CITY DEAL Preston, South Ribble & Lancashire

City Deal Delivery Team

PROJECT TITLE:	SAMLESBURY ENTERPRISE ZONE SOUTH EASTERN PLOTS ACCESS ROAD AND EARTHWORKS
DRAWING TITLE:	DRAINAGE OVERVIEW
DRAWING No.	CDT-EZ-SEP-0500-1000

SCALE @ A1	NTS		PROJECT No.	CHC1E4101
DATE:	DRAWN BY:	CHECKED BY:	SHEET No.	REVISION:
30/07/2019	JF	AE	1 OF 1	W.01