


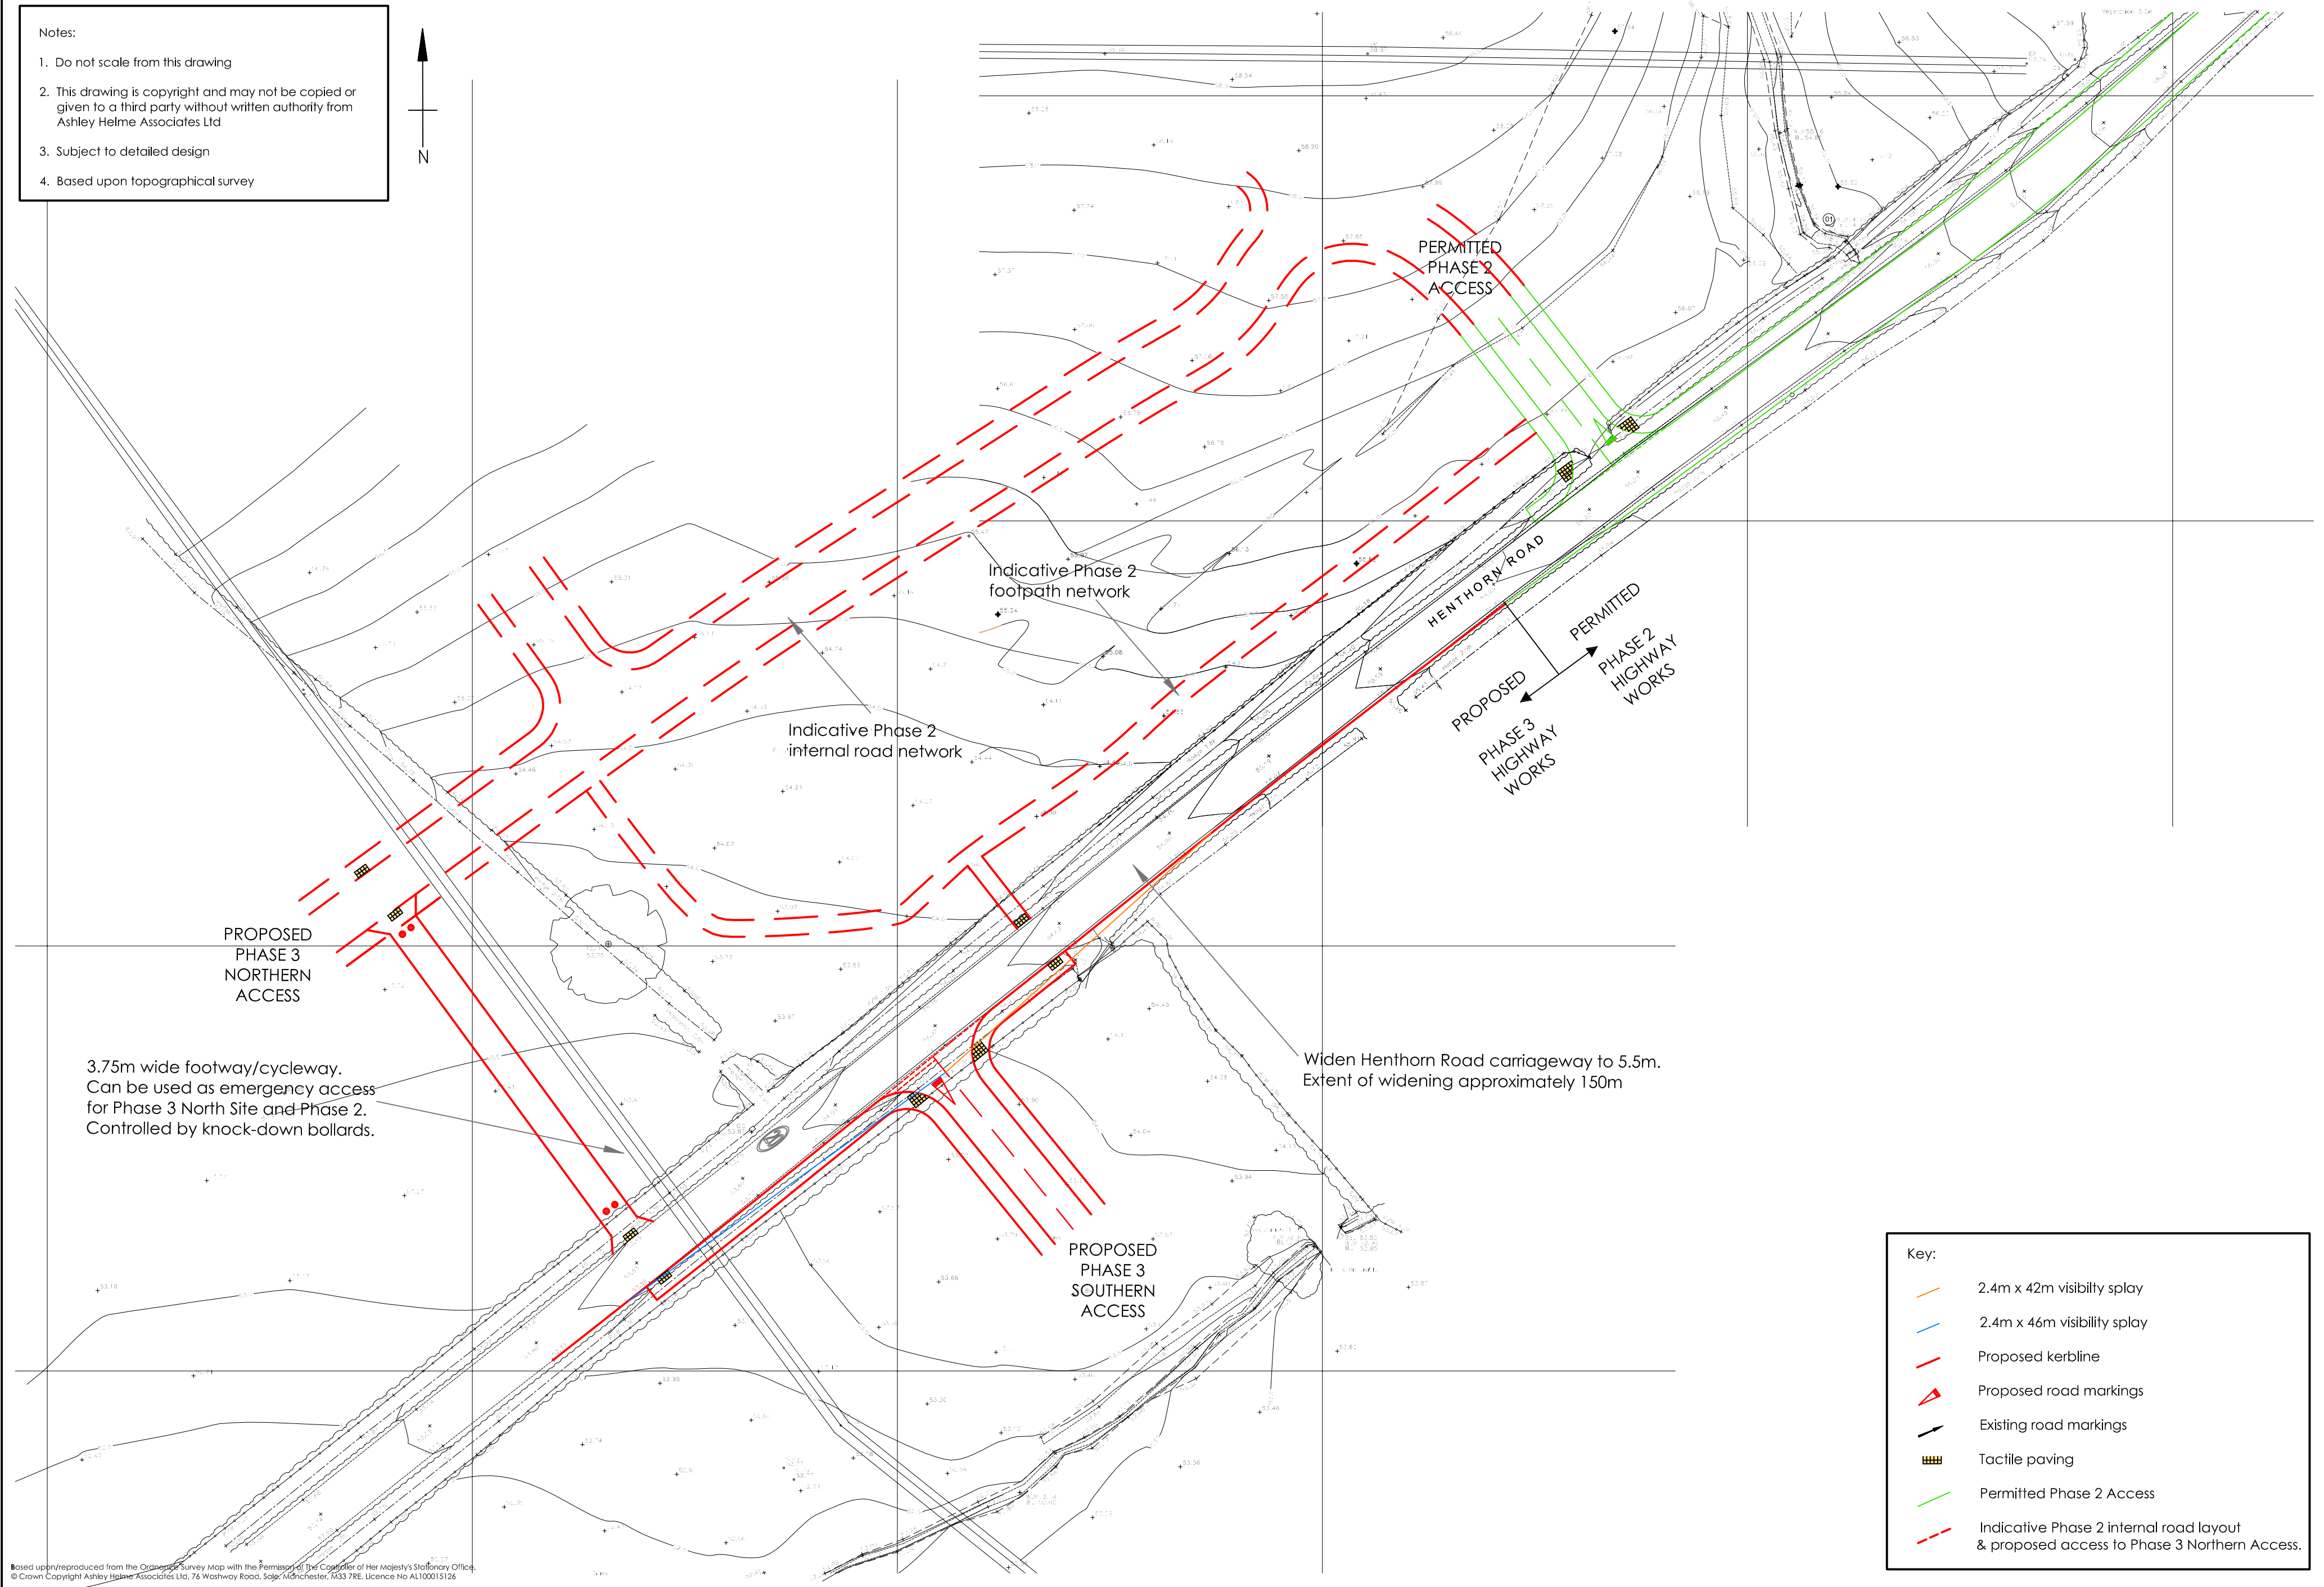

Project		Title	ashleyhelme associates 76 washway road, sale, manchester, m33 7re e: aha@ashleyhelme.co.uk t: 0161 972 0552 f: 0161 972 0553	Drg No	Rev
HENTHORN ROAD, CLITHEROE				1677/01	A
Client		PROPOSED ACCESS ARRANGEMENTS	Date	Scale	
GLADMAN DEVELOPMENTS			AUGUST 2019	1:500@A2	