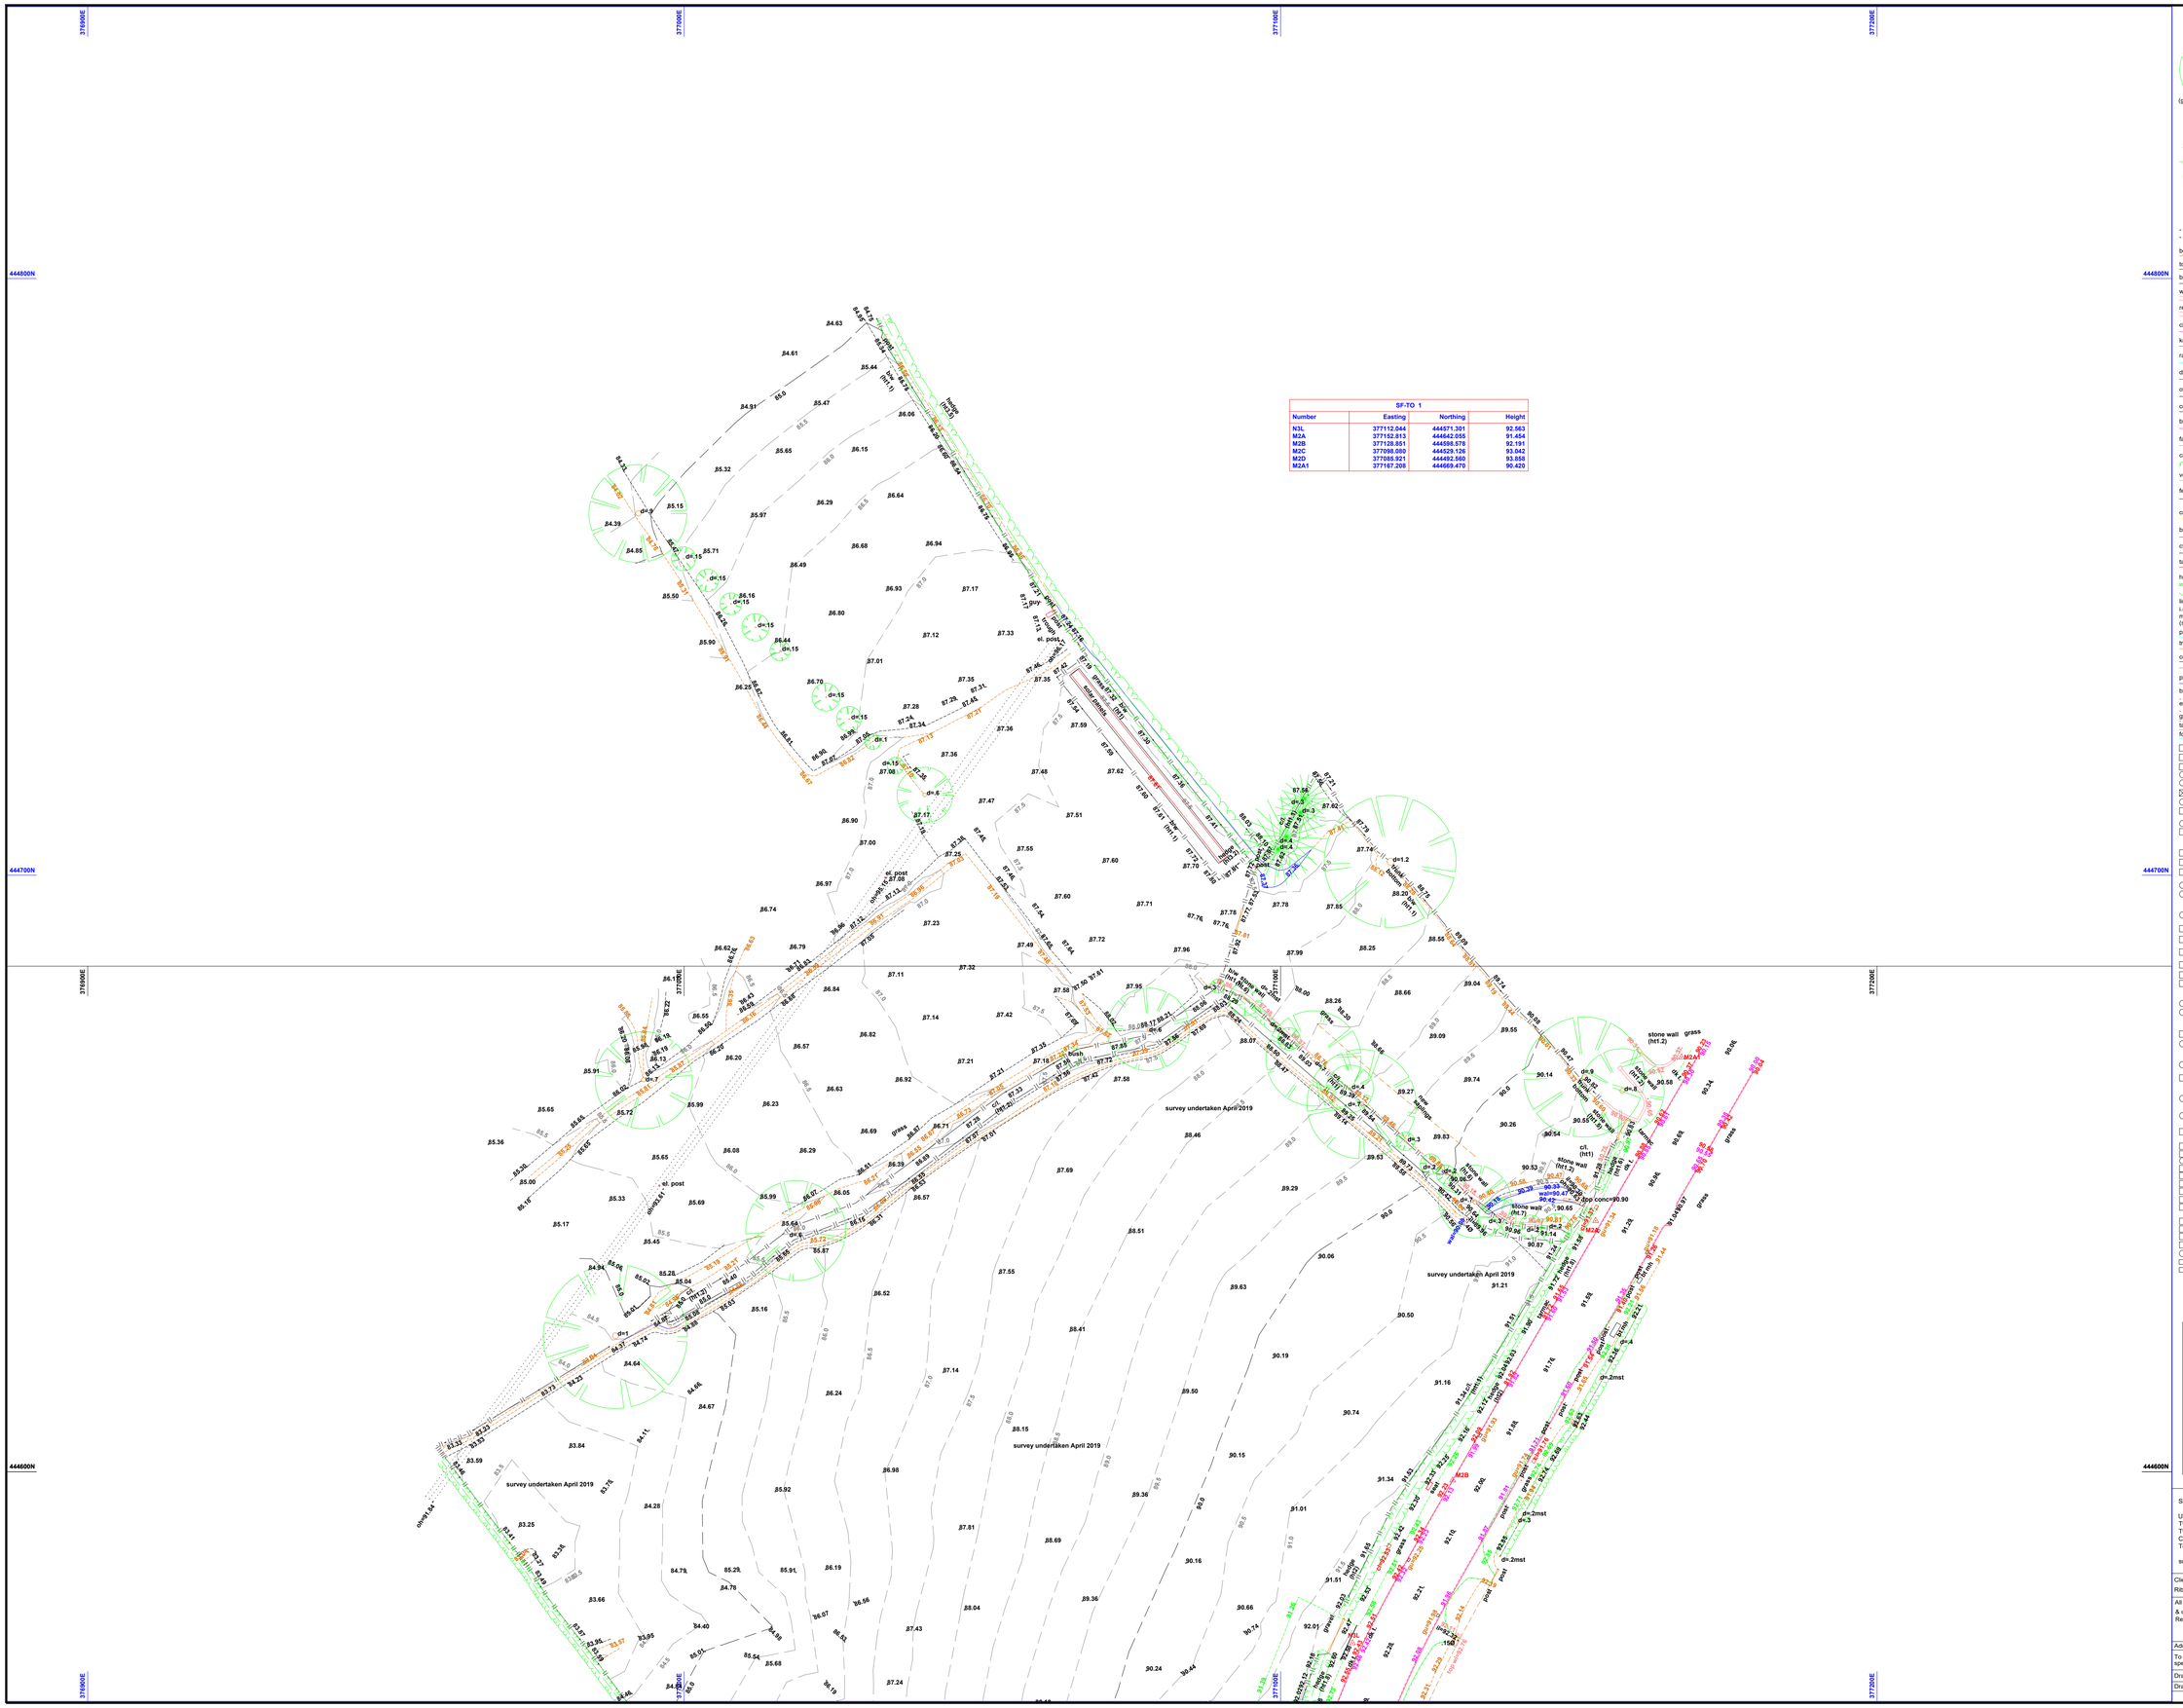
376900E
377000E
377100E
377200E
444800N
444700N
444600N
survey undertaken April 2019
stone wall (ht1.2)
grass
hedge (ht1.5)
fence
bush
el. post
guy
edge of bridge (ht0.2)
stone wall (ht1.2)
cft (ht1)
stone wall (ht1.2)
stone wall (ht1.2)
stone wall (ht1.2)
stone wall (ht1.2)
bridge (ht1.4)

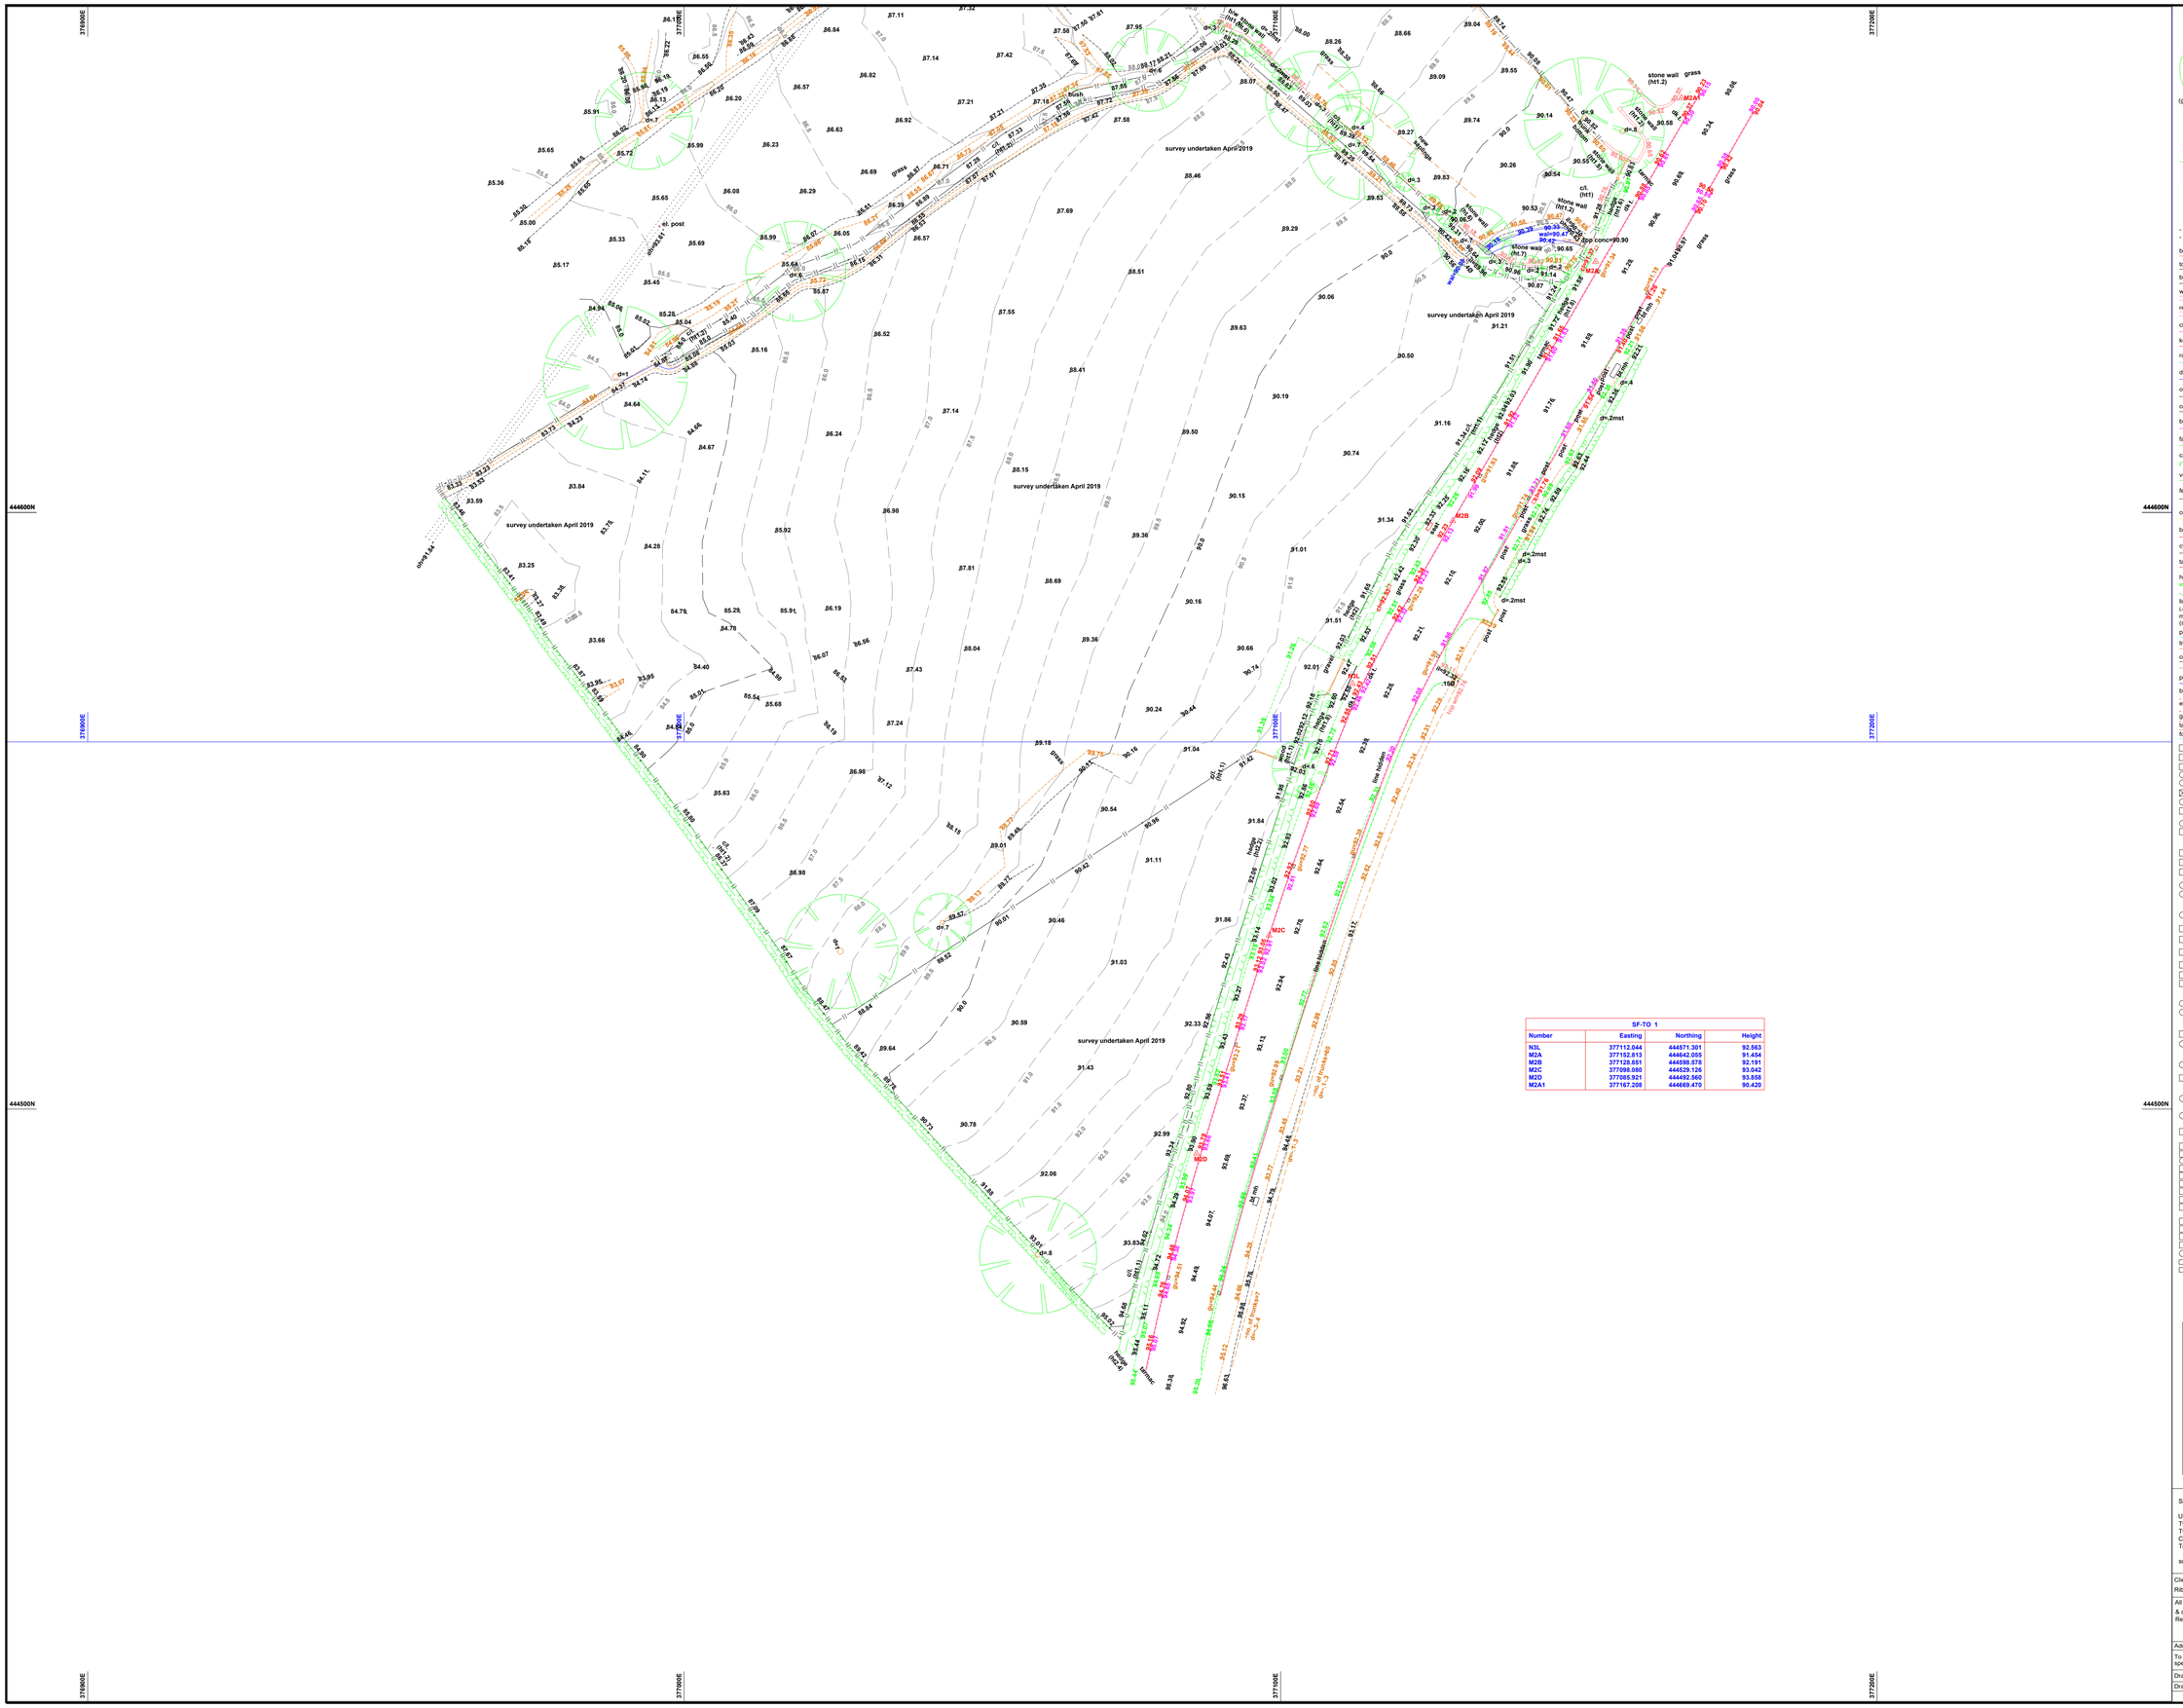
444600N
444500N
survey undertaken April 2019
stone wall (ht1.2)
grass
bush
el. post
stone wall (ht1.7)
cr1 (ht1)
pipe concr90.90
M2A
M2B
M2C
M2D
M2A1
N3L
