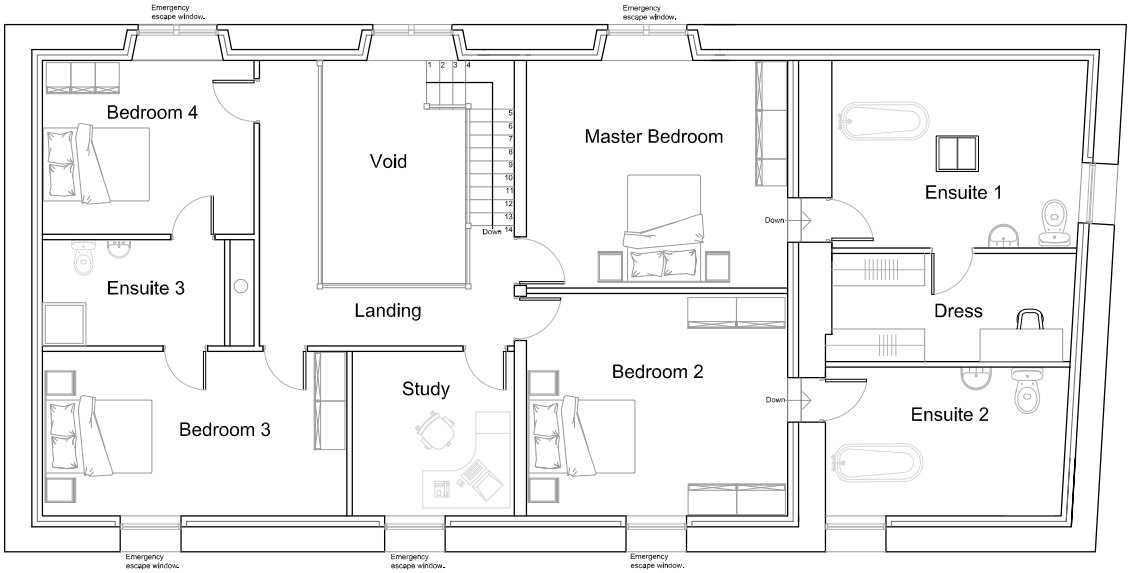

First Floor Plan
1:50 Scale

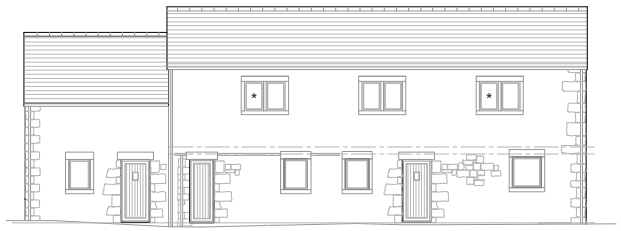

North Elevation
1:100 Scale

* Emergency escape windows to have an unobstructed openable area that is at least 0.33m2 and at least 450mm high x 450mm wide. The bottom of the openable area should not be more than 1100mm from the floor level.

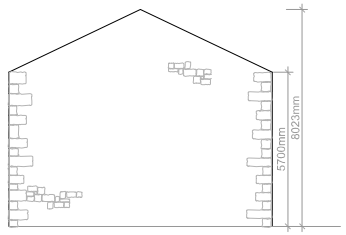

West Elevation
1:100 Scale

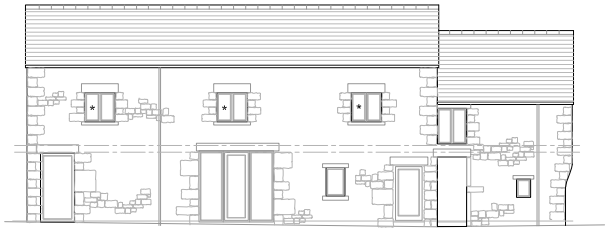

South Elevation
1:100 Scale

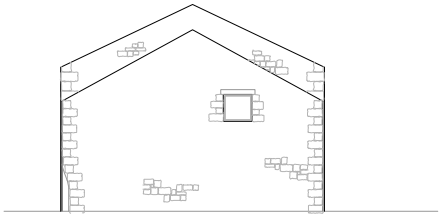

East Elevation
1:100 Scale

0 10 20 30 40 50

NATIVE SHELTER BELT

Species to include:
1. **Amelanchier Canadensis**
2. **Cornus Sanguinea**
3. **Ilex Aquifolium**
4. **Rosa Canina**
5. **Uiburnum Opulus**
6. **Prunus Spinosa**

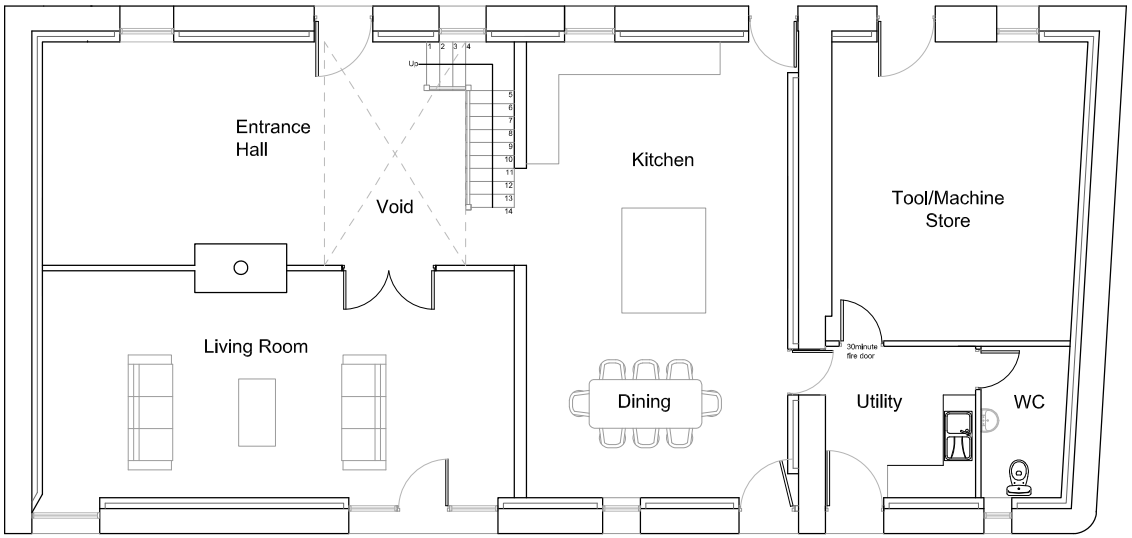

Ground Floor Plan
1:50 Scale

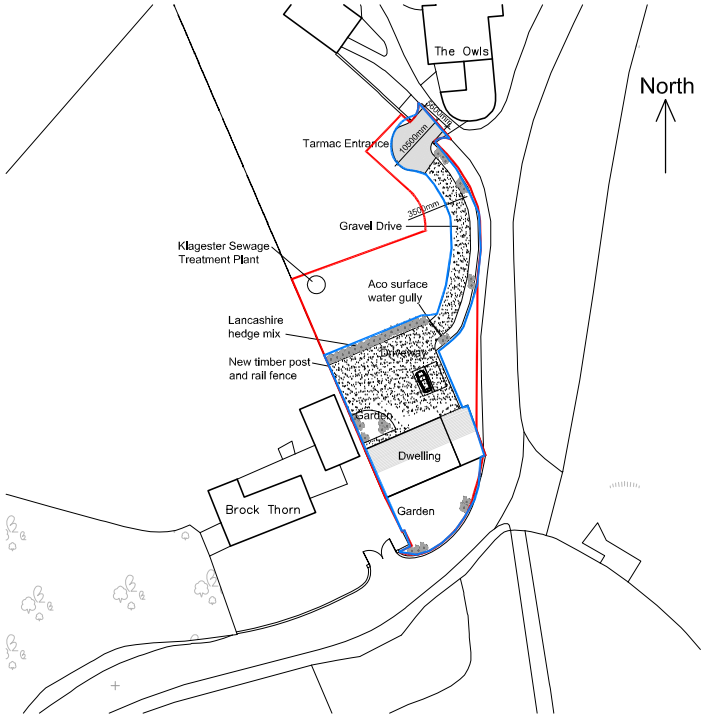

1:500 Site Plan

Rev H. Amended Boundary. 21.08.2020 Tom Sherrington
Rev G. Roof light amended. 20.08.2020 Tom Sherrington
Rev F. Revision as per planners request. 1. Removed Boot Room / Canopy. 2. Remove garage door add personal door and window. .20.08.2020 Tom Sherrington
Rev E. Red line updated. 01.07.2020 Craig Harrison
Rev D. Issued for Planning. 15.05.2020 Craig Harrison
Rev C. Alterations to scheme. 05.05.2020 Craig Harrison
Rev B. Cloaks door moved, bedrooms re-numbered. 28.02.2020 Craig Harrison
Rev A. Updated layouts to GF and FF. 25.02.2020 Craig Harrison

Client
Mr Martyn Schofield

Job Title
Proposed Barn Conversion
Brock Thorn Barn
Tosside

Drawing Title
Proposed Plans and Elevations
For Single Dwelling

Scale	Date	Drawn
Various @ A1	July 2018	Craig Harrison

SUNDERLAND PEACOCK
SUNDERLAND PEACOCK & ASSOCIATES LTD.
HAZELMERE, PIMLICO ROAD, CLITHEROE
LANCASHIRE, BB7 2AG
T 01200 423119 F 01200 427328
E info@sunderlandpeacock.com
www.sunderlandpeacock.com

3987 -02H