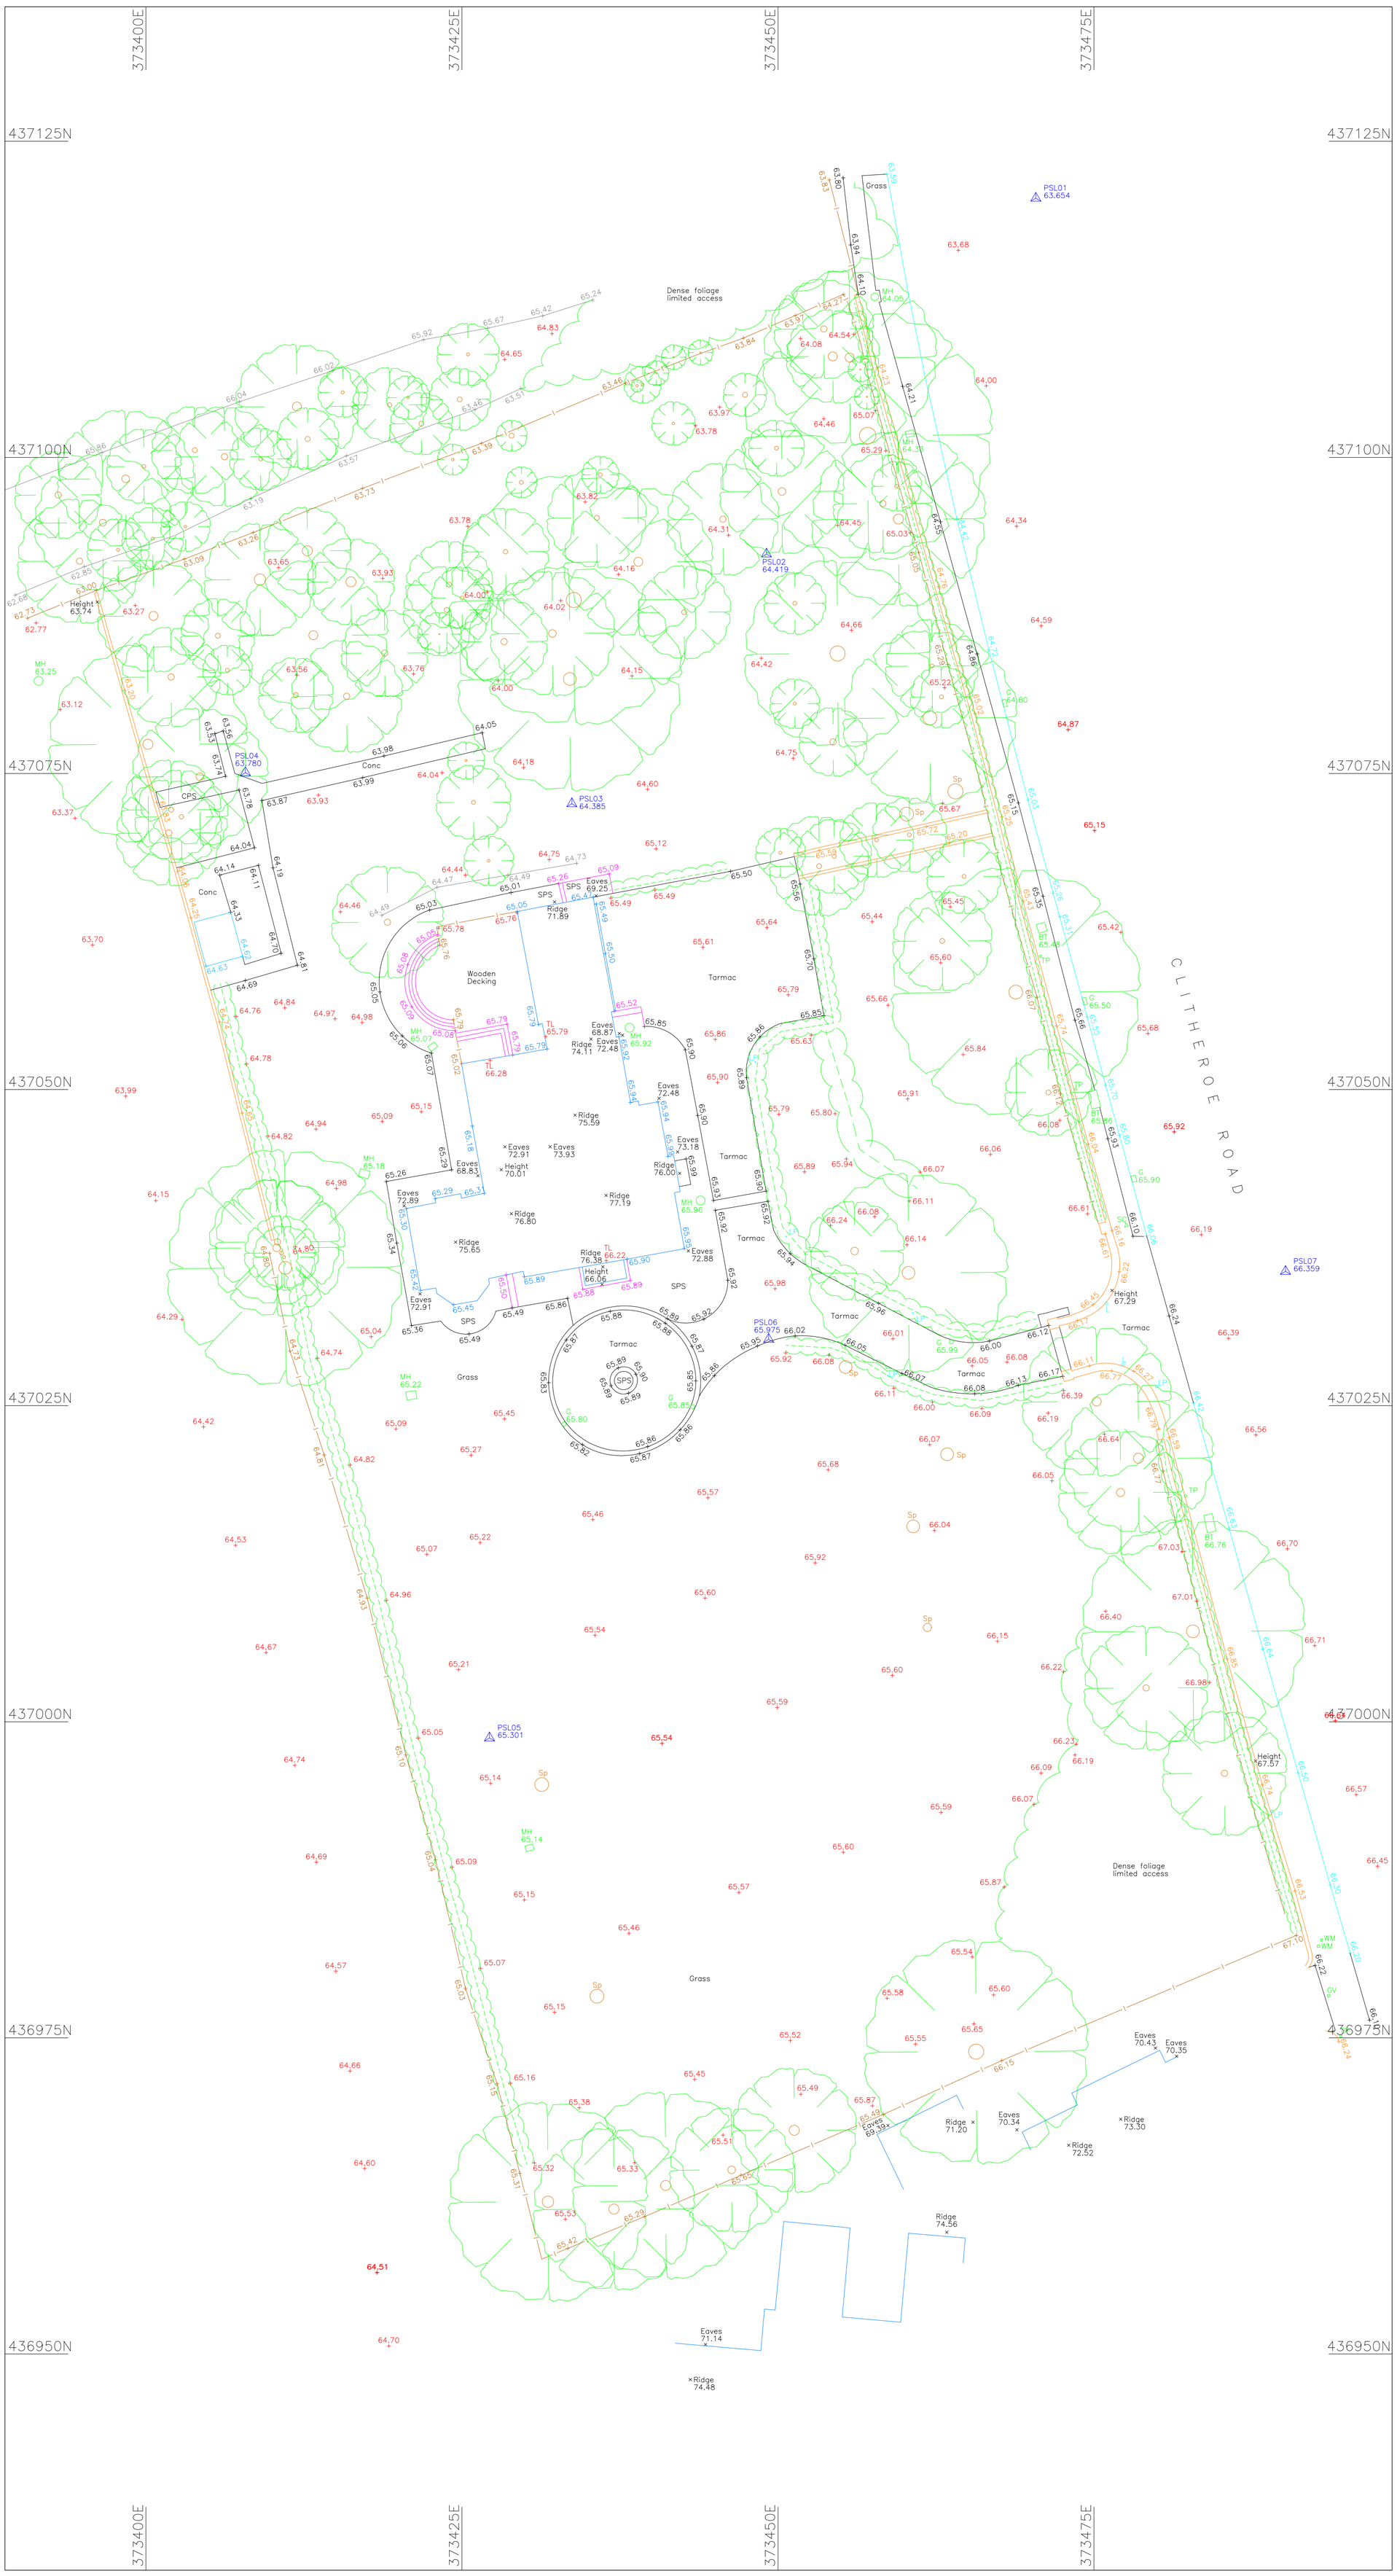

ABBREVIATIONS

AB	Automatic Barrier	IB	Illuminated Bollard	SkB	Stake Blue
AC	Air Conditioning	IC	Inspection Cover	SkO	Stake Orange
Apx	Approximate	IL	Invert Level	SkR	Stake Red
B	Bollard	Im	Intercom	SkW	Stake White
BB	Belisha Beacon	IRF	Iron Rail Fence	SkY	Stake Yellow
Bd	Backdrop Level	KO	Kerb Outlet	SL	Soffit Level
Bh	Borehole	KT	Kerb Top	Sn	Sign
BL	Bed / Beam Level	L	Light	SOS	Emergency telephone
BP	Block Paving	LH	Lamp Hole	Sp	Stump
BRW	Brick Retaining Wall	LP	Lamp Post	SpB	Spray mark Blue
BS	Bus Stop/Shelter	m	Metres	SpO	Spray mark Orange
BT	British Telecom	Max	Maximum	SpR	Spray mark Red
BW	Brick Wall	MC	Motorway Comms	SpSL	Spray mark Street Lighting
BWF	Barb Wire Fence	MH	Manhole	SpW	Spray mark White
C	Column	Mk	Marker	SpY	Spray mark Yellow
CB	Call Box	MG	Multiple Girth tree	SPF	Steel Palisade Fence
CBa	Crash Barrier	Min	Minimum	SPS	Stone Paving Slabs
CBF	Close Board Fence	MP	Marker Post	SRF	Steel Railing Fence
CCTV	Closed Circuit TV	MRF	Metal Railing Fence	SRW	Stone Retaining Wall
CIF	Corrugated Iron Fence	MW	Monitoring Well	St	Stay
CLF	Chain Link Fence	NP	Name Plate	SV	Stop Valve
Conc	Concrete surface	NPV	No Pipe Visible	SW	Surface Water
CPF	Concrete Panel Fence	OhL	Overhead Line	Ta	Tarmac surface
CPS	Concrete Paving Slabs	OhP	Overhead Power	Temp	Temporary
CTV	Cable Television	OhT	Overhead Telecoms	TH	Trial Hole
CW	Combined Water	OP	Ornamental Planting	TL	Threshold Level
D	Diameter	P	Post	Tk	Tank
Dp	Downpipe	PB	Post Box	TM	Ticket Machine
DPC	Damp course level	PC	Pedestrian Crossing	TP	Telephone Pole
DRF	Diamond Rail Fence	PCF	Post & Chain Fence	TPS	Tactile Paving Slabs
Ea	Eaves level	Pe	Pipe	TS	Traffic Signal
EB	Electricity Box	PM	Parking Meter	TV	Cable TV
EL	Electricity cover	PPF	Post & Panel Fence	UB	Utility Box
EP	Electricity Pole	PRF	Post & Rail Fence	US	Underside
FB	Flower Bed	PWF	Post & Wire Fence	UTL	Unable To Lift
FH	Fire Hydrant	RE	Rodding Eye	VC	Vitrified Clay
FL	Floor Level	RS	Road Sign	W	Width
FP	Flag Pole	RSI	Road Sign Illuminated	WB	Water Box
FW	Foul Water	Ri	Ridge Level	WF	Wooden Fence
G	Gulley	RS	Road Sign	WL	Water Level
Ga	Gravel surface	RW	Retaining Wall	WM	Water Meter
GP	Gate Post	Sap	Sapling	WMF	Welded Mesh Fence
GV	Gas Valve	SC	Stop Cock	WPF	Wooden Panel Fence
HR	Hand Rail	Sec	Security fence	Wo	Washout
H	High	SH	Speed Hump	ø	Diameter in mm
Ht	Height	Sk	Stake	→	Direction of flow

NOTES

PLAN GRID IS LOCAL BASED UPON O.S. NATIONAL GRID
SITE CENTRED ON SURVEY STATION PSL02. SCALE FACTOR=1

ALL LEVELS RELATE TO ORDNANCE DATUM, (OSGM15)
ESTABLISHED USING THE O.S. NATIONAL ACTIVE GPS NETWORK

Issue	Details	By	Chk'd	Date
00	Original issue	KM	SA	07/02/20

SURVEY CONTROL STATIONS

Number	Easting	Northing	Height
PSL01	373470.399	437120.497	63.654
PSL02	373449.095	437092.352	64.419
PSL03	373433.698	437072.610	64.385
PSL04	373407.872	437075.066	63.780
PSL05	373427.183	436998.720	65.301
PSL06	373449.269	437030.246	65.975
PSL07	373490.153	437035.621	66.359

Scale 1:250

0.0 2.5 5.0 7.5 10.0 12.5 15.0 17.5 20.0 22.5
metres

SURVEYED BY	DRAWN BY	SCALE
WA	KM	1:250 @ A1
DATE OF ISSUE	FEBRUARY 2020	

TITLE

CLITHEROE ROAD
WHALLEY
BB7 9AD

TOPOGRAPHICAL SURVEY

DRAWING No.	ISSUE
PS–2011–TS SHEET 1 OF 1	00

PARAGON SURVEYS
Chartered Surveyors
GEOMATICS: Land & Engineering Surveyors
8 Carr House Lane
Wrightington
Wigan
Greater Manchester
WN6 9SH
T: (01257) 453200
E: post@ParagonSurveys.co.uk
Northern Office: Gosforth Lodge, Gosforth, Seascale, Cumbria. CA20 1AS