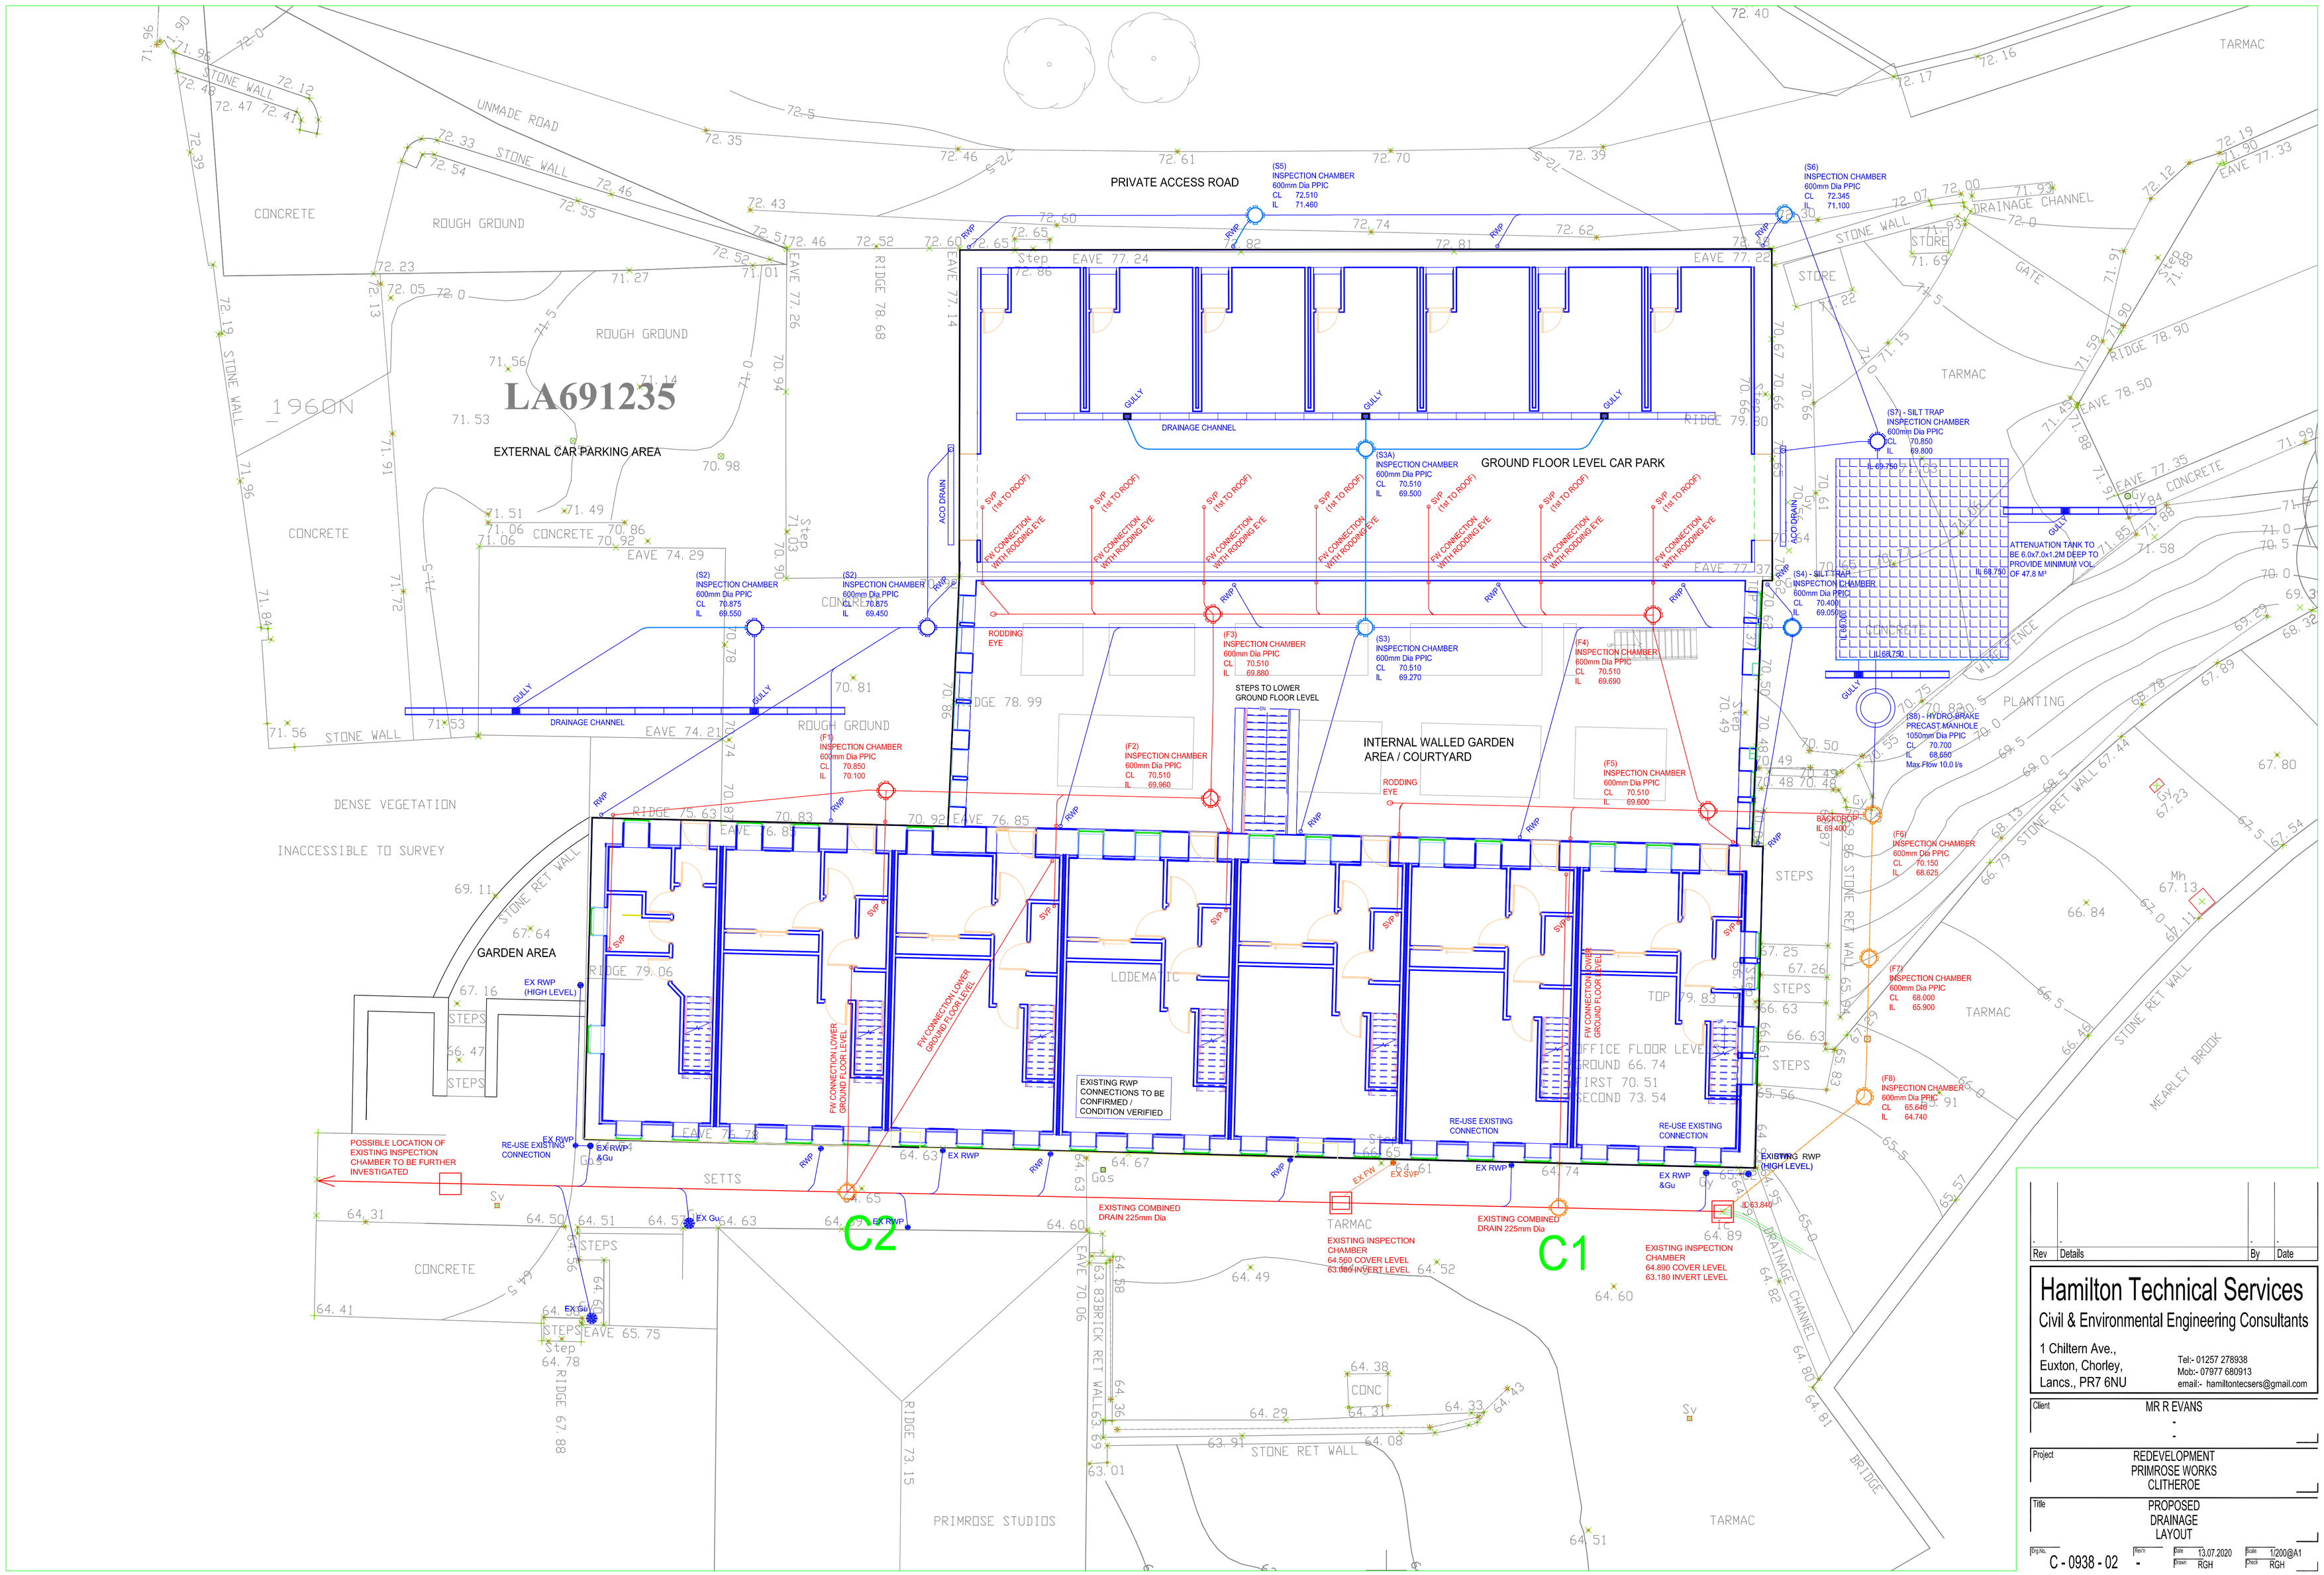

Rev	Details	By	Date
.	.	.	.

Hamilton Technical Services
Civil & Environmental Engineering Consultants

1 Chiltern Ave.,
Euxton, Chorley,
Lancs., PR7 6NU

Tel:- 01257 278938
Mob:- 07977 680913
email:- hamiltontecsers@gmail.com

Client: MR R EVANS
-
-

Project: REDEVELOPMENT
PRIMROSE WORKS
CLITHEROE

Title: PROPOSED
DRAINAGE
LAYOUT

Drg.No. C - 0938 - 02 | Rev.n - | Date 13.07.2020 | Drawn RGH | Scale 1/200@A1 | Check RGH