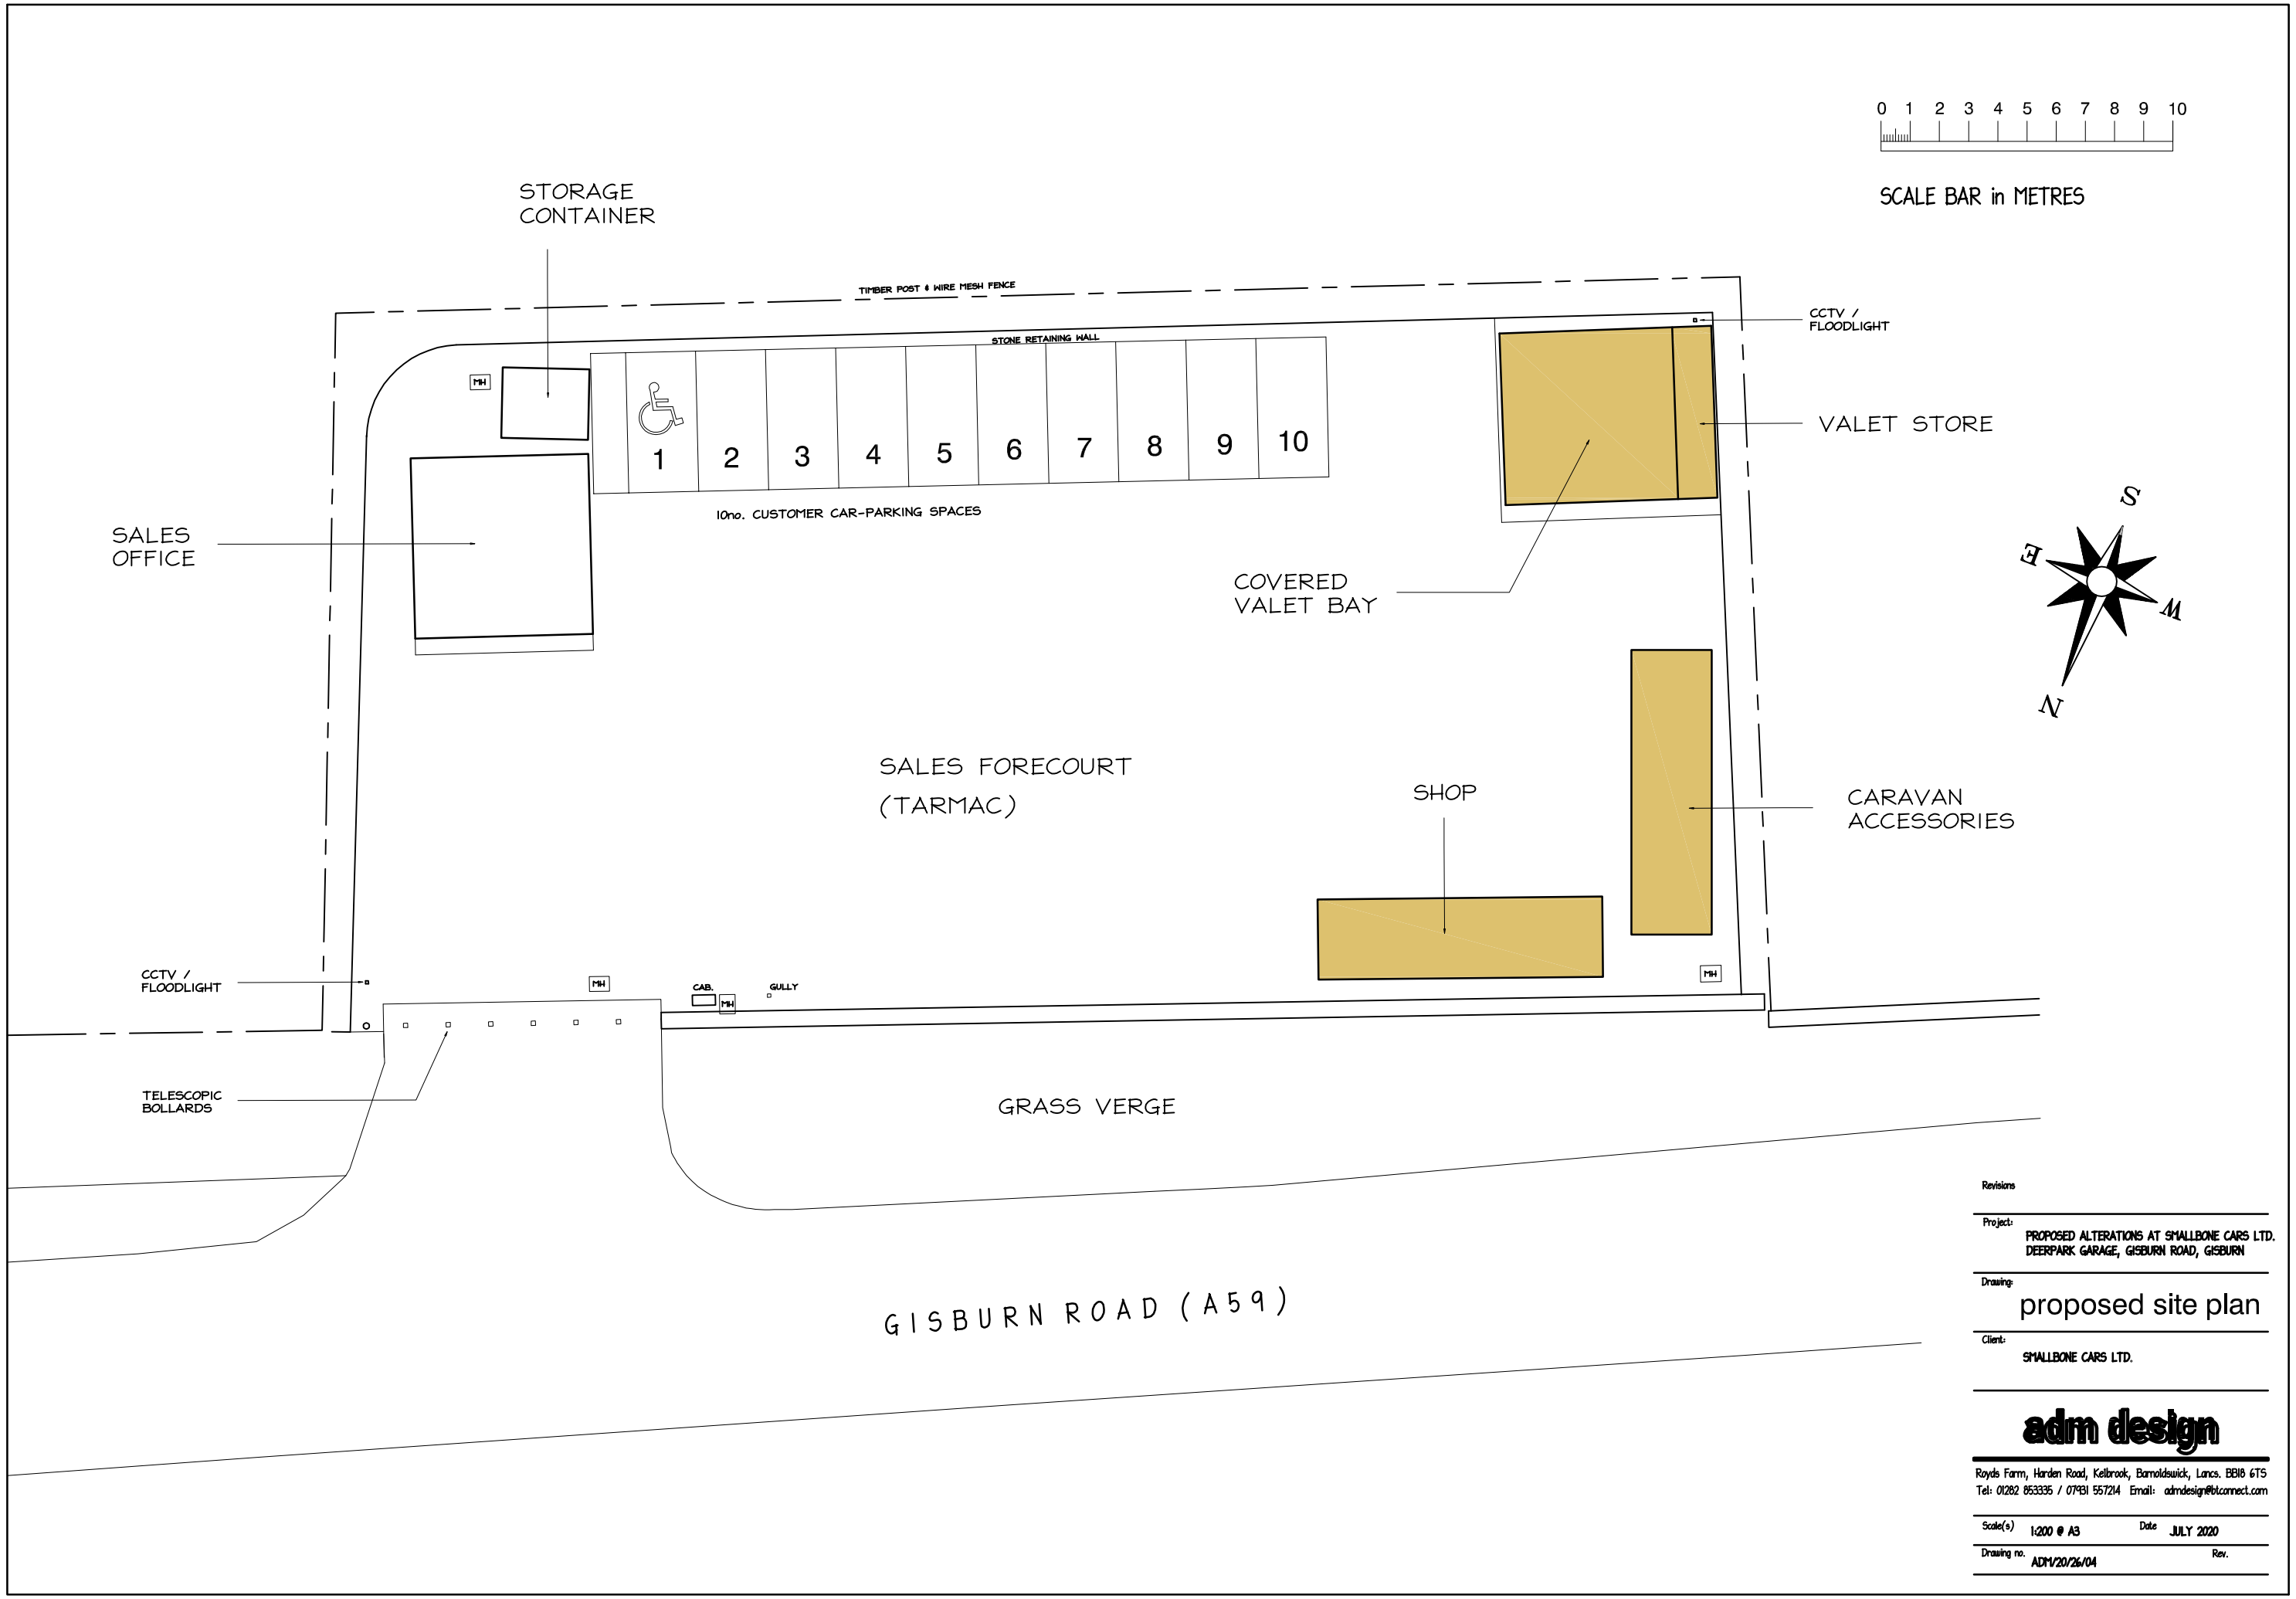

Revisions

Project:
PROPOSED ALTERATIONS AT SMALLBONE CARS LTD.
DEERPARK GARAGE, GISBURN ROAD, GISBURN

Drawing:
proposed site plan

Client:
SMALLBONE CARS LTD.

adm design

Royds Farm, Harden Road, Kelbrook, Barnoldswick, Lancs. BB18 6TS
Tel: 01282 853335 / 07931 557214 Email: admdesign@btconnect.com

Scale(s) 1:200 @ A3 Date JULY 2020

Drawing no. ADM/20/26/04 Rev.