


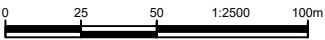

- NOTES
1. ALL DIMENSIONS IN METRES AND ALL LEVELS IN METRES AOD UNLESS NOTED OTHERWISE
 2. PROPOSED WORKING AREA 25m WIDTH (16m/9m SPLIT)
 3. ADDITIONAL WORKING AREAS FOR TOPSOIL/SUBSOIL STORAGE AT CROSSING LOCATIONS
 4. SUGGESTED COMPOUND LOCATIONS INDICATIVE
 5. EXISTING UTILITY INFORMATION TAKEN FROM STATUTORY MAPPING WHICH MAY NOT BE COMPLETE & SHOULD BE USED FOR GUIDANCE ONLY. ALL UTILITIES SHOULD BE LOCATED ON SITE PRIOR TO COMMENCEMENT OF ANY WORKS.
 6. GREAT CRESTED NEWT SURVEY INFORMATION EXTRACTED FROM BOWLAND ECOLOGY SURVEY REPORT REF: BOW20_345 LONGRIDGE eDNA, ALSTON / SPADE MILL PIPELINE

- LEGEND
- REROUTE
 - CENTRELINE ALIGNMENT
 - x - x - WORKING AREA BOUNDARY
 - [Cross-hatched box] ADDITIONAL WORKING AREA
 - [Green box] INDICATIVE LAYDOWN WORKING AREA
 - [Purple box] INDICATIVE COMPOUND LOCATION
 - [Yellow dashed line] ACCESS ROUTE
 - [Cyan dashed line] ALTERNATIVE ACCESS ROUTE



CURRENT ISSUE INFORMATION					
---------------------------	--	--	--	--	--

P02	SL	MA	TS	For Information	30/11/20
VERSION	AUTH	CHKD	REVD	REASON FOR ISSUE	DATE
S2		Issued for Information			
SUITABILITY CODE		SUITABILITY DESCRIPTION			



ALSTON SPADE MILL TRANSFER PIPELINE
WORKING AREAS
SHEET 10 OF 11

SCALE	SHEET SIZE
1:2500	A3
DRAWING NUMBER	REVISION
80062958-01-ADP-MISCE-96-DR-C-00010	P02