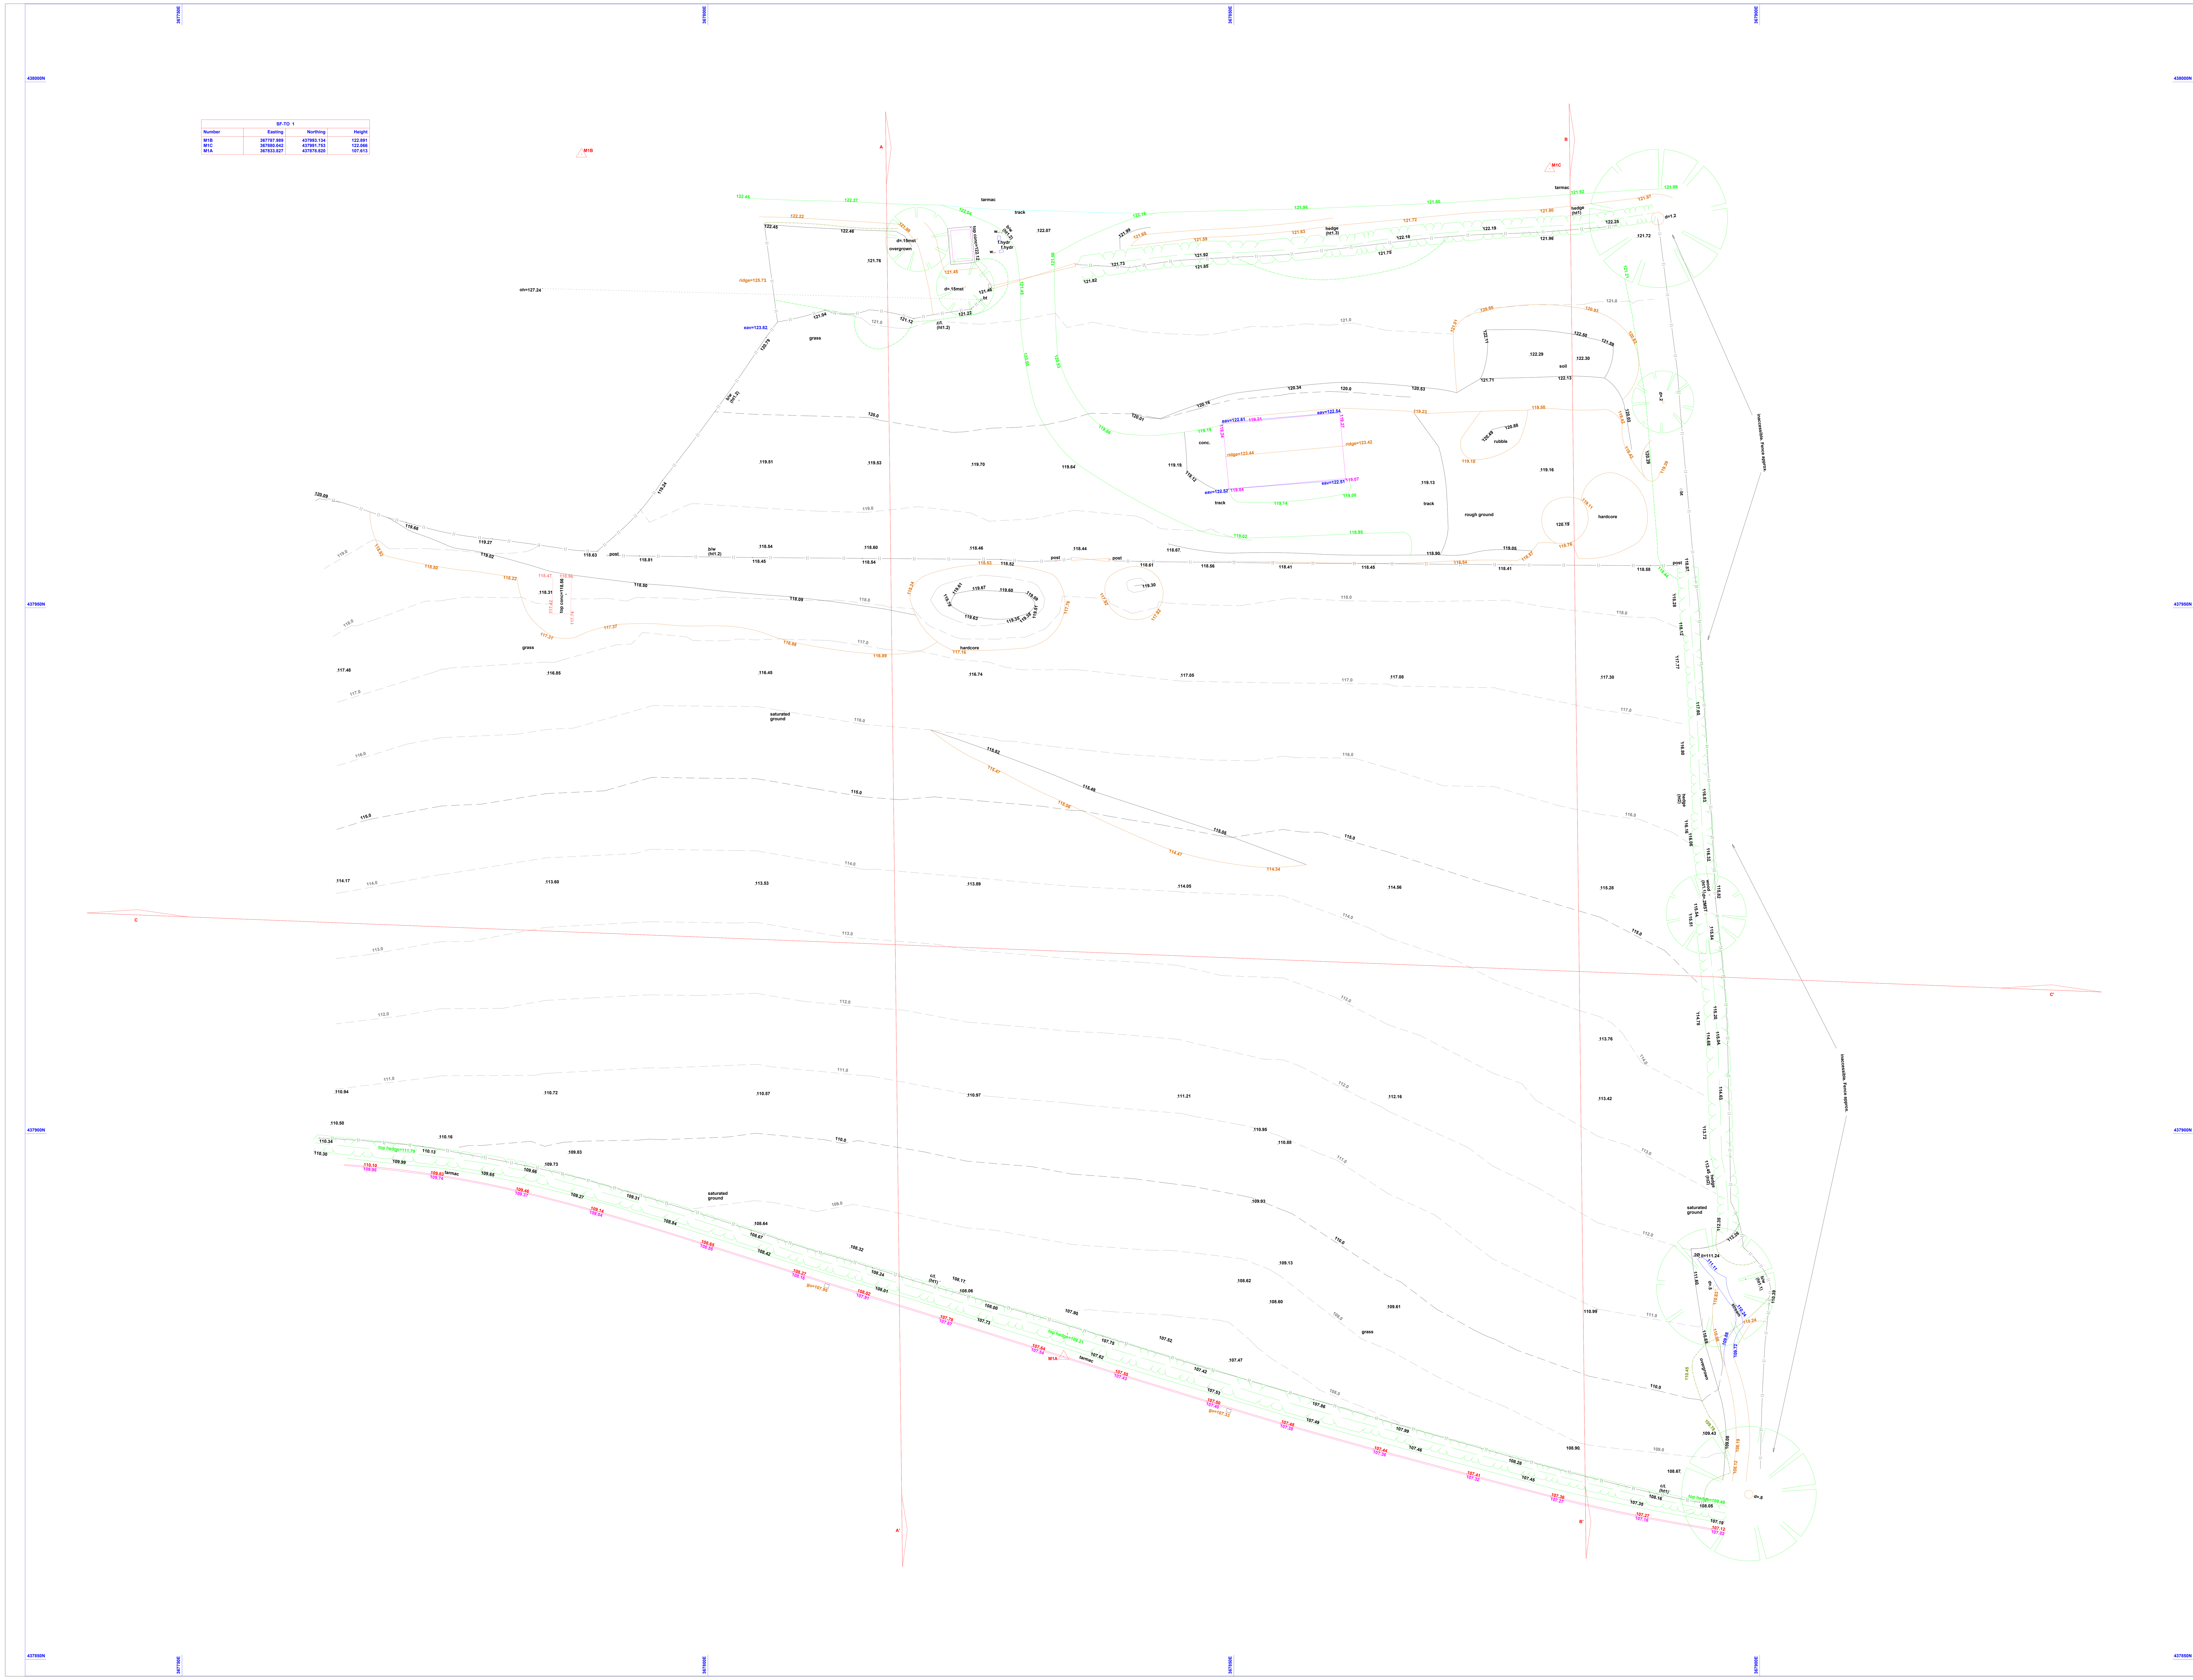

SF-TO 1			
Number	Easting	Northing	Height
M1B	367787.989	437993.134	122.891
M1C	367880.042	437991.753	122.066
M1A	367833.827	437878.820	107.613

deciduous tree
defined by one point at centre & one point on spread
d=.5
trunk radius as drawn
(girth size and position +/- 50mm)

station
trial pit

conifer tree (defined as above)
gate
bush
borehole
window sample

- note heights / points / lines all same colour
- e.g. for channel, all crosses / lines / heights are magenta

56.24
spot level

bottom of batter / wood / ridge / timber face / gutter
top of batter
break line / discontinuity
wall (see text nearby for height / width / type)
retaining wall (see text nearby for height / width / type)
channel (all levels at channel unless noted)
kerb levels (shown parallel to channel -)
railway
drain / river / canal
overhead lines / buildings (not surveyed unless specified)
concrete / ramp
building
stone
face of cladding / flower bed
canopy
verge
fence (see text nearby for height / width / type)
(panel / security / etc.)
columns / gridlines / conveyors / column face
brick
cycle lane / bus lane / white line (see text)
tanks / decking
hedge scaled to width
line may be as above, if just one edge
i.e. for level specific surveys both sides
measured not to show level change
(see text for type / height / width / etc)
path / window / door
track
contours
143
142.5
pipe line
bt cable
electric cable
gas
tarmac
footpath

M
can't lift - can't lift
cl=65.23
il=59.78

- only manholes found on site during survey marked
- other manholes may be present but covered
- all invert levels taken where possible at main channel
- all surveys to our specification based on RICS (see website)
- some surveying done with GPS - please contact us regarding accuracy

?	unknown cover
ac box	air conditioning box
av	air valve
bb	belisha beacon
bin	bin
bt	bt line
bt	bt manhole
bt	bt post
bt box	bt box
bm	OSBM
block	blocked manhole
bus shelter	bus shelter
cable	cable
can't lift	can't lift
ctv box	cable tv box
ctv	cable tv manhole
data mh	data manhole
dk	drop kerb
ds&g	down spout (with gulley)
dsr	recessed downspout
ds	building step back
	not surveyed
el. post	electric post
el.	electric
el. mh	electric manhole
el box	electric box
earth	earth strap/spike
f.hydr	fire hydrant
gas	gas
gas mh	gas man hole
gas box	gas box
gu=5.68	gulley top
guy	guy rope/stay
.5 dia	pipe diameter
light	light
lp	lamp post
lt	left turn arrow
peg	peg
phone box	phone box
post box	post box
pipe	pipe
planter	planter
post	post
rod. eye	rodding eye
rsj	steel rsj
rt	right turn
salt	salt box
security cam	security camera
seat	seat
si	sign - with indicative text
slab=3.19	slab (generally conc.)
st.tap	stop tap
str.	straight on
sv.	sluice valve
tactile paving	tactile paving
ts.	traffic signal
ts. mh	traffic signal manhole
ts.box	traffic signal box
trap	trap
utility	utility (unknown)
utility mh	utility manhole (unknown)
utility box	utility box (unknown)
water	water
water mh	water manhole
water box	water box
wo	wash out valve
tap	tap
parking meter	parking meter
cycle rack	cycle rack
cycle shelter	cycle shelter

STANDARD FENCE ABBREVIATIONS
b/w - barbed wire
c/l - chain link
cl/b - close boarded
c/i - corrugated iron
con/pan - concrete panel
cr/ba - crash barrier
h/r - hand rail
i/r - iron rail
pal - palisade
panel - panel
p/b - public barrier
pick - picket
p/r - post & rail
p/w - post & wire
sec. - security fence
wood - wooden fence

STANDARD ABBREVIATIONS
conc. - concrete
conc. boll. - concrete bollard
conc. wall - concrete wall
edg.cut grass - edge cut grass
el.sub st. - elec. substation
face conc. - face of concrete
face clad. - face of cladding
face tim. - face of timber
trel - trellis
hi pr. gas - high pressure gas
no ri. turn - no right turn
rough ground - rough ground
ret. wall - retaining wall
sur. drain - surface drain
ped. studs - pedestrian studs

cl=5.32 (manhole cover level)
dpc=56.45 (dpc level)
eav=34.29 (eaves level)
ffl=5.34 (finished floor level)
gu=34.29 (gulley level)
gutter=34.29 (gutter level)
hip=34.29 (hip level)
il=5.34 (invert level)
oh=5.34 (overhead level)
ramp=5.34 (ramp level)
rid=34.29 (ridge level)
silt l=5.34 (silt level)
sill=5.34 (sill level)
silt l=5.34 (silt level)
slab=5.34 (slab level)
top conc=5.34 (top of concrete)
tpi=60.67dia.15 (top of pipe)
t.st.=10.36 (top of step)
twl=56.72 (top of wall)
wal=56.19 (water level)
cfl=5.67 (cellar floor level)
.05level step (level step)
gu &ds=34.29
(gulley with downspout level)
windowtop=13.59
windowbottom=14.41

Location Plan

Site Surveying Services Ltd

Unit 9
Twin Brook Business Park
Twin Brook Road
Clitheroe BB7 1QX
Tel: 01200 438320

surveyors@sitesurvey.co.uk

Setting out & Control Surveys
Topographic & Volumetric Surveys
GPS Specialists using GPS post process to tie in any site to OS without trig points or BM.

Construction Line Registered.
TSA Member.

construction line

Client / Location: APB-Shire Lane, Clitheroe

All work to our standard terms & conditions (see website)
Revision Details:

N

THE SURVEY ASSOCIATION

Additional Comments:
To local grid based on ostn15/osgm15 all work to sss specification, some by gps, contact us regarding details

Drawing Number:	sss-9565	Revision: A	
Drawn By:	MR	Checked By:	MR
Date:	03/02/21	Scale:	1:200 @ A0

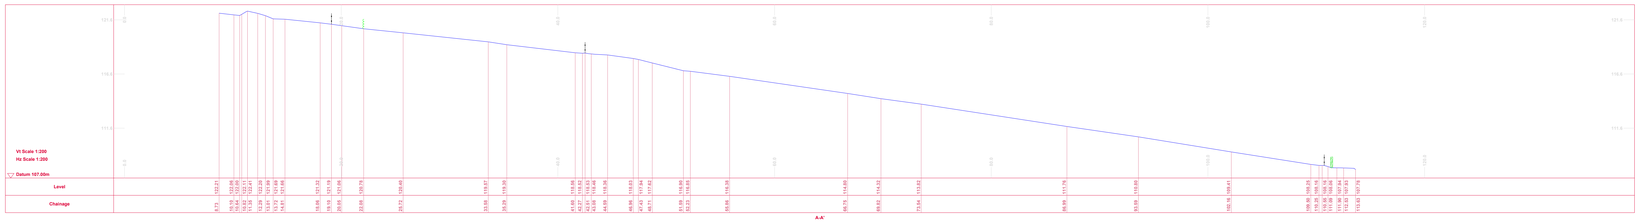

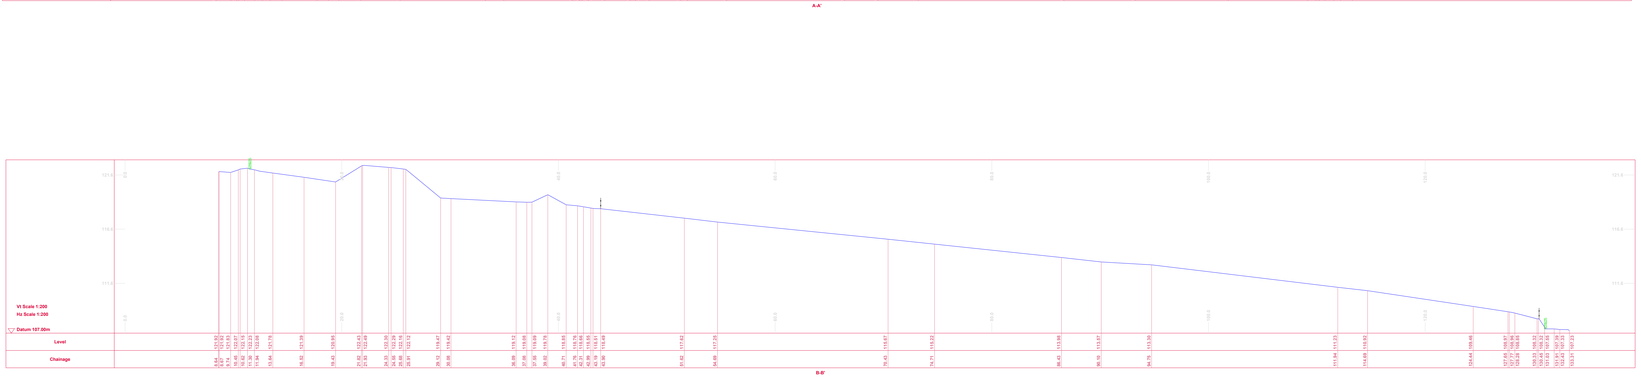

deciduous tree
defined by one point at centre & one point on spread
d= .5
trunk radius as drawn
(girth size and position +/- 50mm)

conifer tree (defined as above)

station

trial pit

gate

bush

borehole

window sample

- note heights / points / lines all same colour
- e.g. for channel, all crosses / lines / heights are magenta

56.24
spot level

bottom of batter / wood / ridge / timber face / gutter

top of batter

break line / discontinuity

wall (see text nearby for height / width / type)

retaining wall (see text nearby for height / width / type)

channel (all levels at channel unless noted)

kerb levels (shown parallel to channel -)

railway

drain / river / canal

overhead lines / buildings (not surveyed unless specified)

concrete / ramp

building stone

face of cladding / flower bed

canopy

verge

fence (see text nearby for height / width / type)
(panel / security / etc.)

columns / gridlines / conveyors / column face

brick

cycle lane / bus lane / white line (see text)

tanks / decking

hedge scaled to width

line may be as above, if just one edge
i.e. for level specific surveys both sides
measured not to show level change
(see text for type / height / width / etc)

path / window / door

track 143
142.5

contours

pipe line

can't lift - can't lift
ch45.23
in59.78

bt cable

electric cable

gas

tarmac

footpath

- only manholes found on site during survey marked
- other manholes may be present but covered
- all invert levels taken where possible at main channel
- all surveys to our specification based on RICS (see website)
- some surveying done with GPS - please contact us regarding accuracy

	?	unknown cover	STANDARD FENCE ABBREVIATIONS
	ac box	air conditioning box	b/w - barbed wire
	av	air valve	c/l - chain link
	bcn	beacon/na beacon	c/b - close boarded
	bh	bh	c/i - corrugated iron
	bt	bt line	conc/pan - concrete panel
	bt	bt manhole	cr/ba - crash barrier
	bt box	bt post	h/r - hand rail
	bm	bt box	i/r - iron rail
	block	OSBM	pal - palisade
	bus shelter	blocked manhole	panel - panel
	cable	bus shelter	p/b - public barrier
	can't lift	cable	pick - picket
	ctv box	can't lift	p/r - post & rail
	ctv	cable tv box	p/w - post & wire
	data mh	cable tv manhole	sec. - security fence
	dk	data manhole	wood - wooden fence
	ds&g	drop kerb	
	dsr	down spout (with gulley)	
	ds	recessed downspout	
		building step back	
	el. post	not surveyed	
	el.	electric post	
	el. mh	electric	
	el box	electric manhole	
	earth	electric box	
	f.hydr	earth strap/spike	
	gas	fire hydrant	
	gas mh	gas	
	gas box	gas man hole	
	gu=5.68	gas box	
	guy	gulley top	
	5-dia	guy rope/stay	
	light	pipe diameter	
	lp	light	
ring	lt	lamp post	
	peg	left turn arrow	
	phone box	peg	
	post box	phone box	
	pipe	post box	
	planter	pipe	
	post	planter	
	rod. eye	post	
	rsj	rodding eye	
ring	rt	steel rsj	
	salt	right turn	
	security cam	salt box	
	seat	security camera	
	si	seat	
	slab=3.19	sign - with indicative text	
	st.tap	slab (generally conc.)	
ring	str.	stop tap	
	sv.	straight on	
	tactile paving	sluice valve	
	ts.	tactile paving	
	ts. mh	traffic signal	
	ts.box	traffic signal manhole	
	trap	traffic signal box	
	utility	trap	
	utility mh	utility (unknown)	
	utility box	utility manhole (unknown)	
	water	utility box (unknown)	
	water mh	water	
	water box	water manhole	
	wo	water box	
	tap	wash out valve	
	parking meter	tap	
	cycle rack	parking meter	
	cycle shelter	cycle rack	
		cycle shelter	

Location Plan

Site Surveying Services Ltd

Unit 9
Twin Brook Business Park
Twin Brook Road
Clitheroe BB7 1QX
Tel: 01200 438320

surveyors@sitesurvey.co.uk

Setting out & Control Surveys
Topographic & Volumetric Surveys
GPS Specialists using GPS post process to fix in any site to OS without trig points or BM.

Construction Line Registered.
TSA Member.

construction line

Client / Location: APB-Shire Lane, Clitheroe

All work to our standard terms & conditions (see website)
Revision Details:

Additional Comments:

To local grid based on ostn15/osgm15 all work to sss specification, some by gps, contact us regarding details

THE SURVEY ASSOCIATION

Drawing Number:	sss-9565		Revision: A
Drawn By:	MR	Checked By:	MR
Date:	03/02/21	Scale:	1:200 @ A0