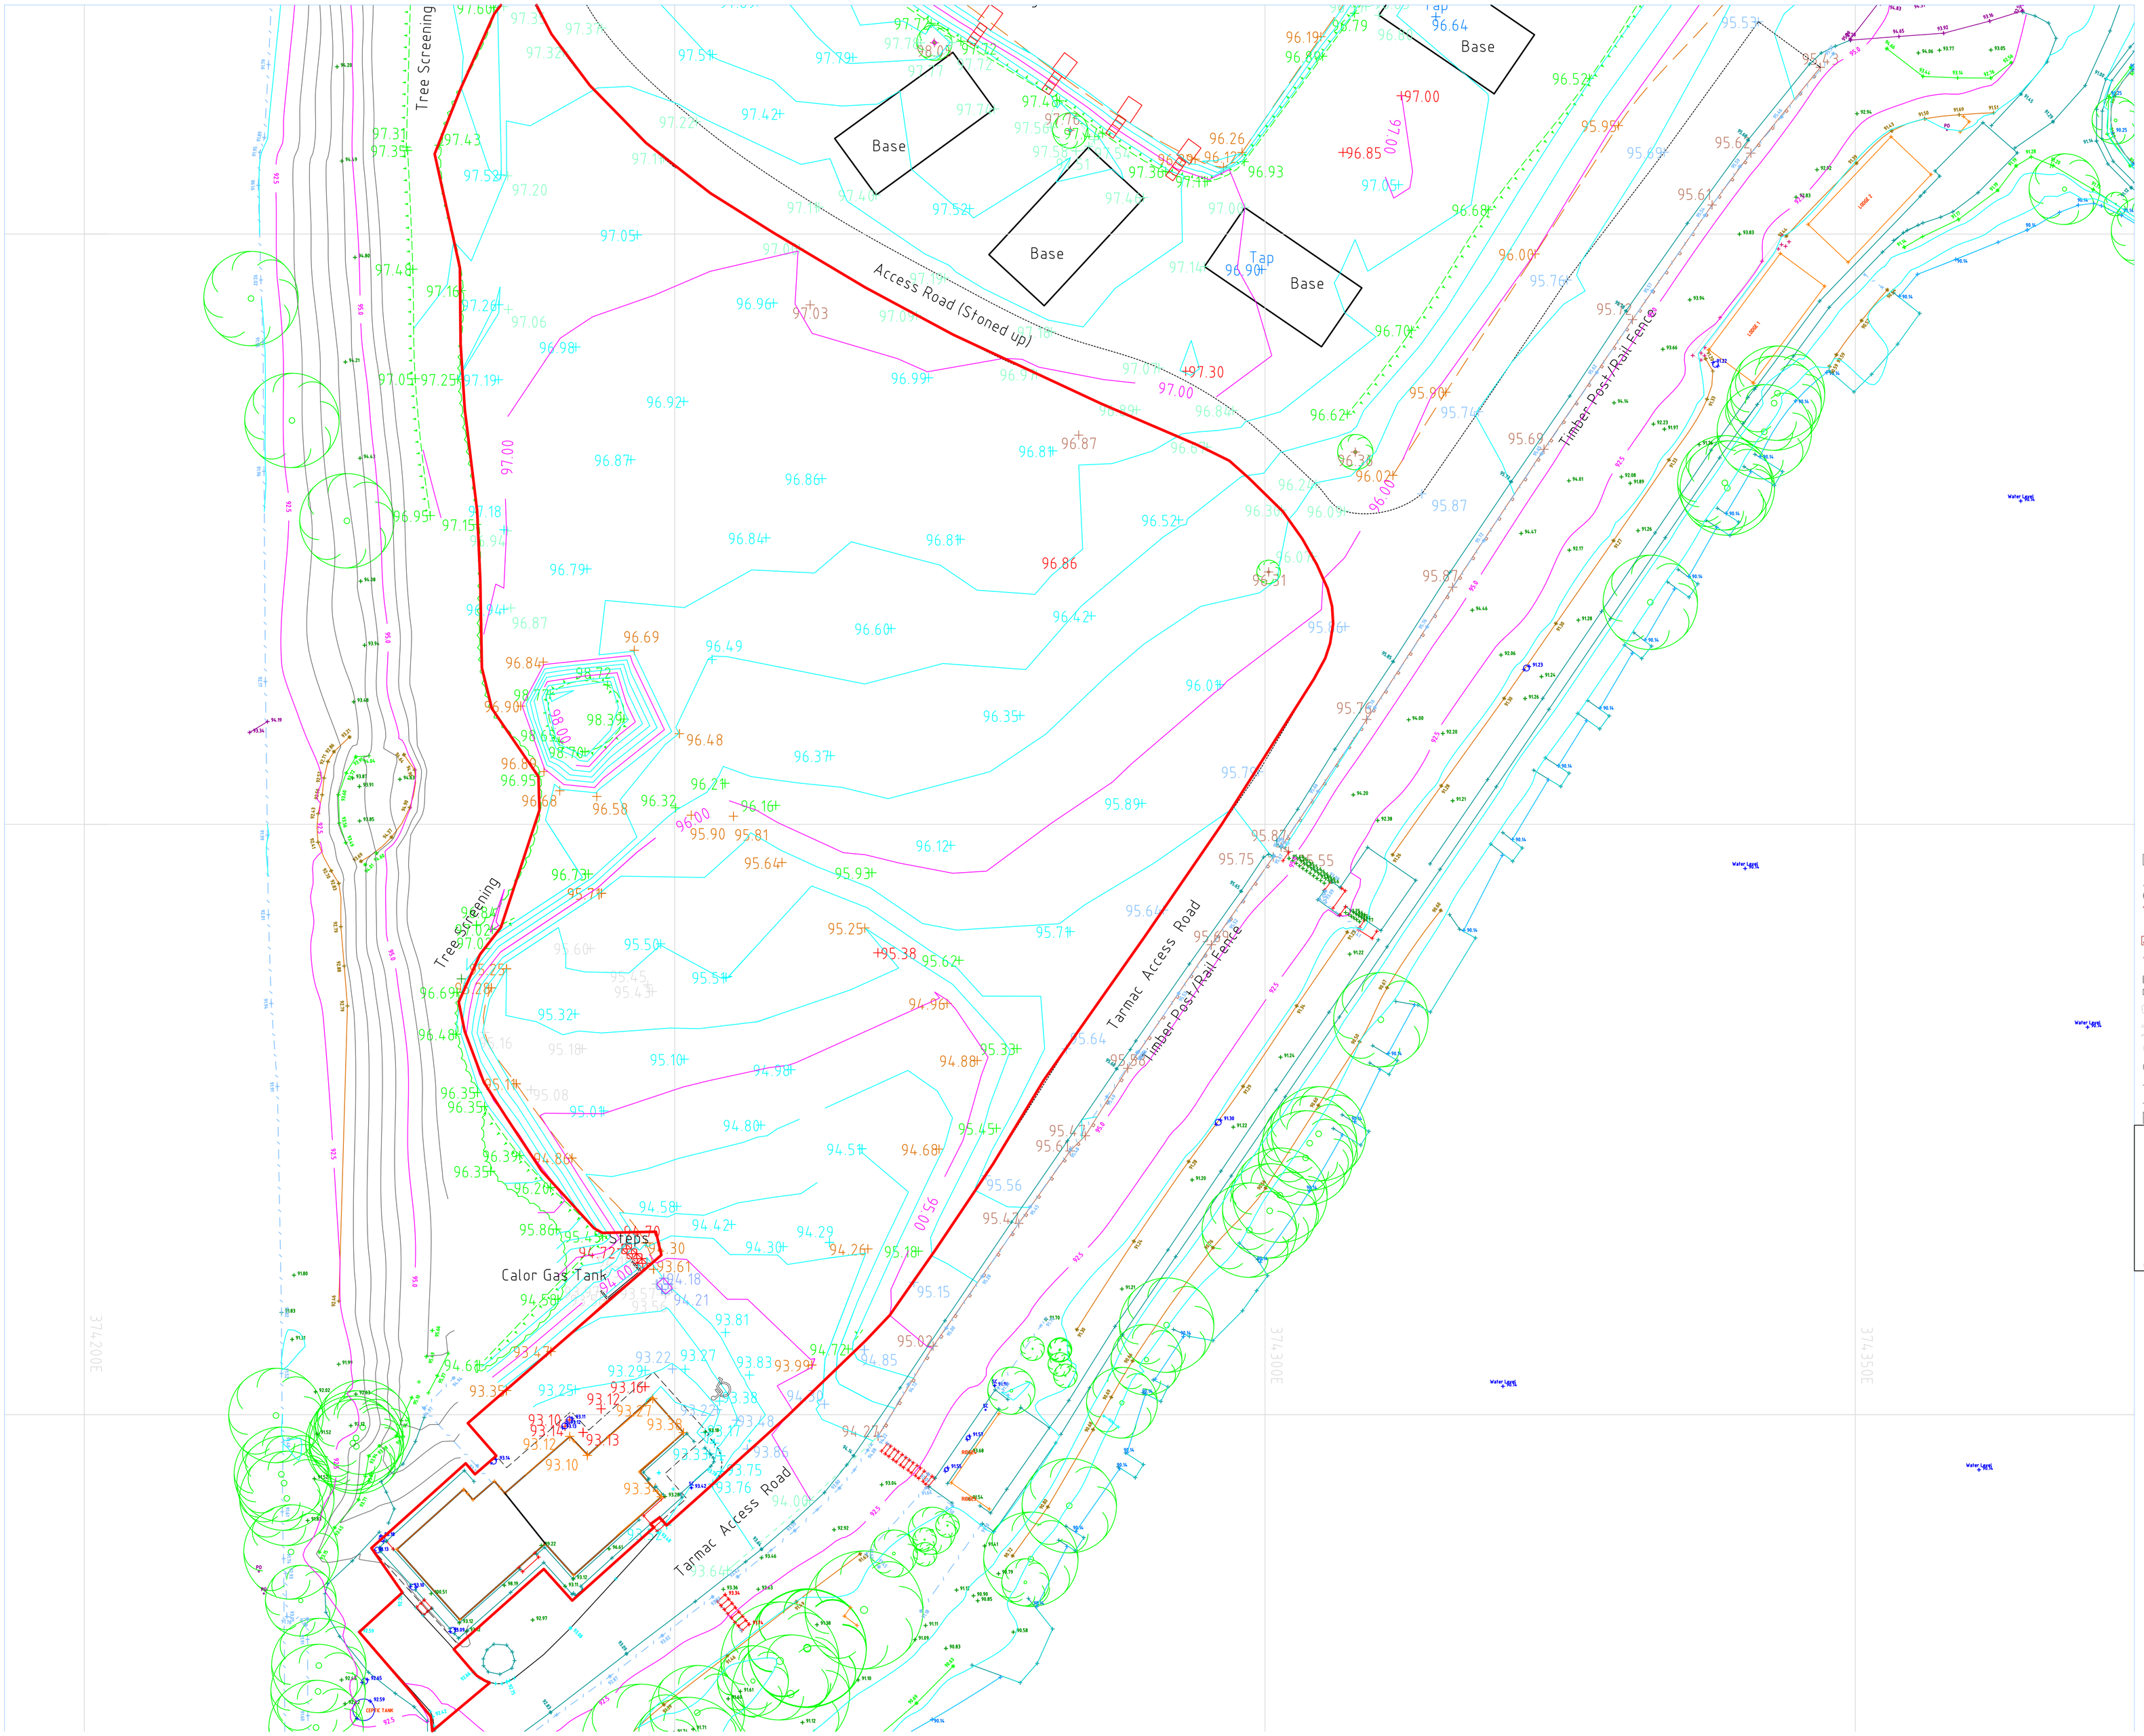

Copyright.

This drawing is the property of Prestige Park Design Associates Ltd. Its copyright and design content is reserved by them and the drawing is issued on the condition that it is not copied, reproduced, retained or disclosed to any other unauthorised person, either wholly or in part without the consent of Prestige Park Design Associates Ltd.

Verify all dimensions on site before commencing any work.

All dimensions are in mm's unless otherwise stated.

Report any alterations or omissions to the Designer. This drawing incorporates information from other professions. Prestige Park Design Associates Ltd cannot accept responsibility for the integrity and accuracy of such information. Any clarification and/or additions that are required appertaining to such information should be sought from the relevant profession or their appointed representative.

(FH) Fire Hydrant
(MH) Manhole
(LC) Light Column
Bench Mark
(RWP) Down Pipe
(WT) Water Point
(EHP) Hook Up
(FPP) Fire Point
(DC) Drop Kerb
(G) Gully
Gas
Tree Dia/Spread
Tree (Dead)
Bush
(MH) Manhole
S.L. Step Level
K. Kerb Level
(MH) Manhole
(STT) Stop Tap
I.L. Invert Level
(TP) BT Pole
(BH) Borehole
(EP) Electric Pole
Post
Fence
Hedge
O/H Line
BT O/H Line
C/L Road
Ducting
Watercourse
Wall
Side Slope
Ditch
Drop Kerb
Rock O/S R
Hdge O/S R
Hdge O/S
Treeline
Rock O/S L
Railings
Gas Line
Zebra Cross
Verge
(RS) Road Sign
Gate
(STV) Stop Valve
(BT) BT Box
(RE) Rodding Eye

N
(INDICATIVE ONLY)

Comp Operator	JB/PAB
Field Surveyor	JB
Date of Survey/time	Time Date 24/04/21
Plot Rotation	0°
Sdr File Ref No.	L.S.S. V10.1.18

Rev.	Date	Amendment
*	*	*

Drawing Title:
Topography Survey

Client:
J.P.Hocking Ltd

Site:
Pendle Fisheries, Clitheroe
New 16 Base Development
(2021- 2022)

PPD Associates Ltd
Bracewell House, Bracewell Ave,
Poulton Le Fylde Business Park,
Poulton Le Fylde,
Lancashire,
FY6 8JF
Tel : 07818 415998
Email: chris@ppdassociates.co.uk

Scales:	Date:	Drawn:
1:500@A1	29/April/21	CRD

Dwg No: **PPD1192/01/02** Rev: *