NOTES:

1. THIS DRAWING IS COPYRIGHT AND THE PROPERTY OF BELL MUNRO CONSULTING LTD. THE DRAWING MUST NOT BE REPRODUCED IN PART OR IN WHOLE WITHOUT PRIOR WRITTEN AUTHORITY.

2. THIS DRAWING MUST NOT BE SCALED BY EITHER CONTRACTORS OR OTHER CONSULTANTS ANY DIMENSIONAL OR SETTING - OUT DISCREPANCIES ARE TO BE REPORTED TO BELL MUNRO CONSULTING PRIOR

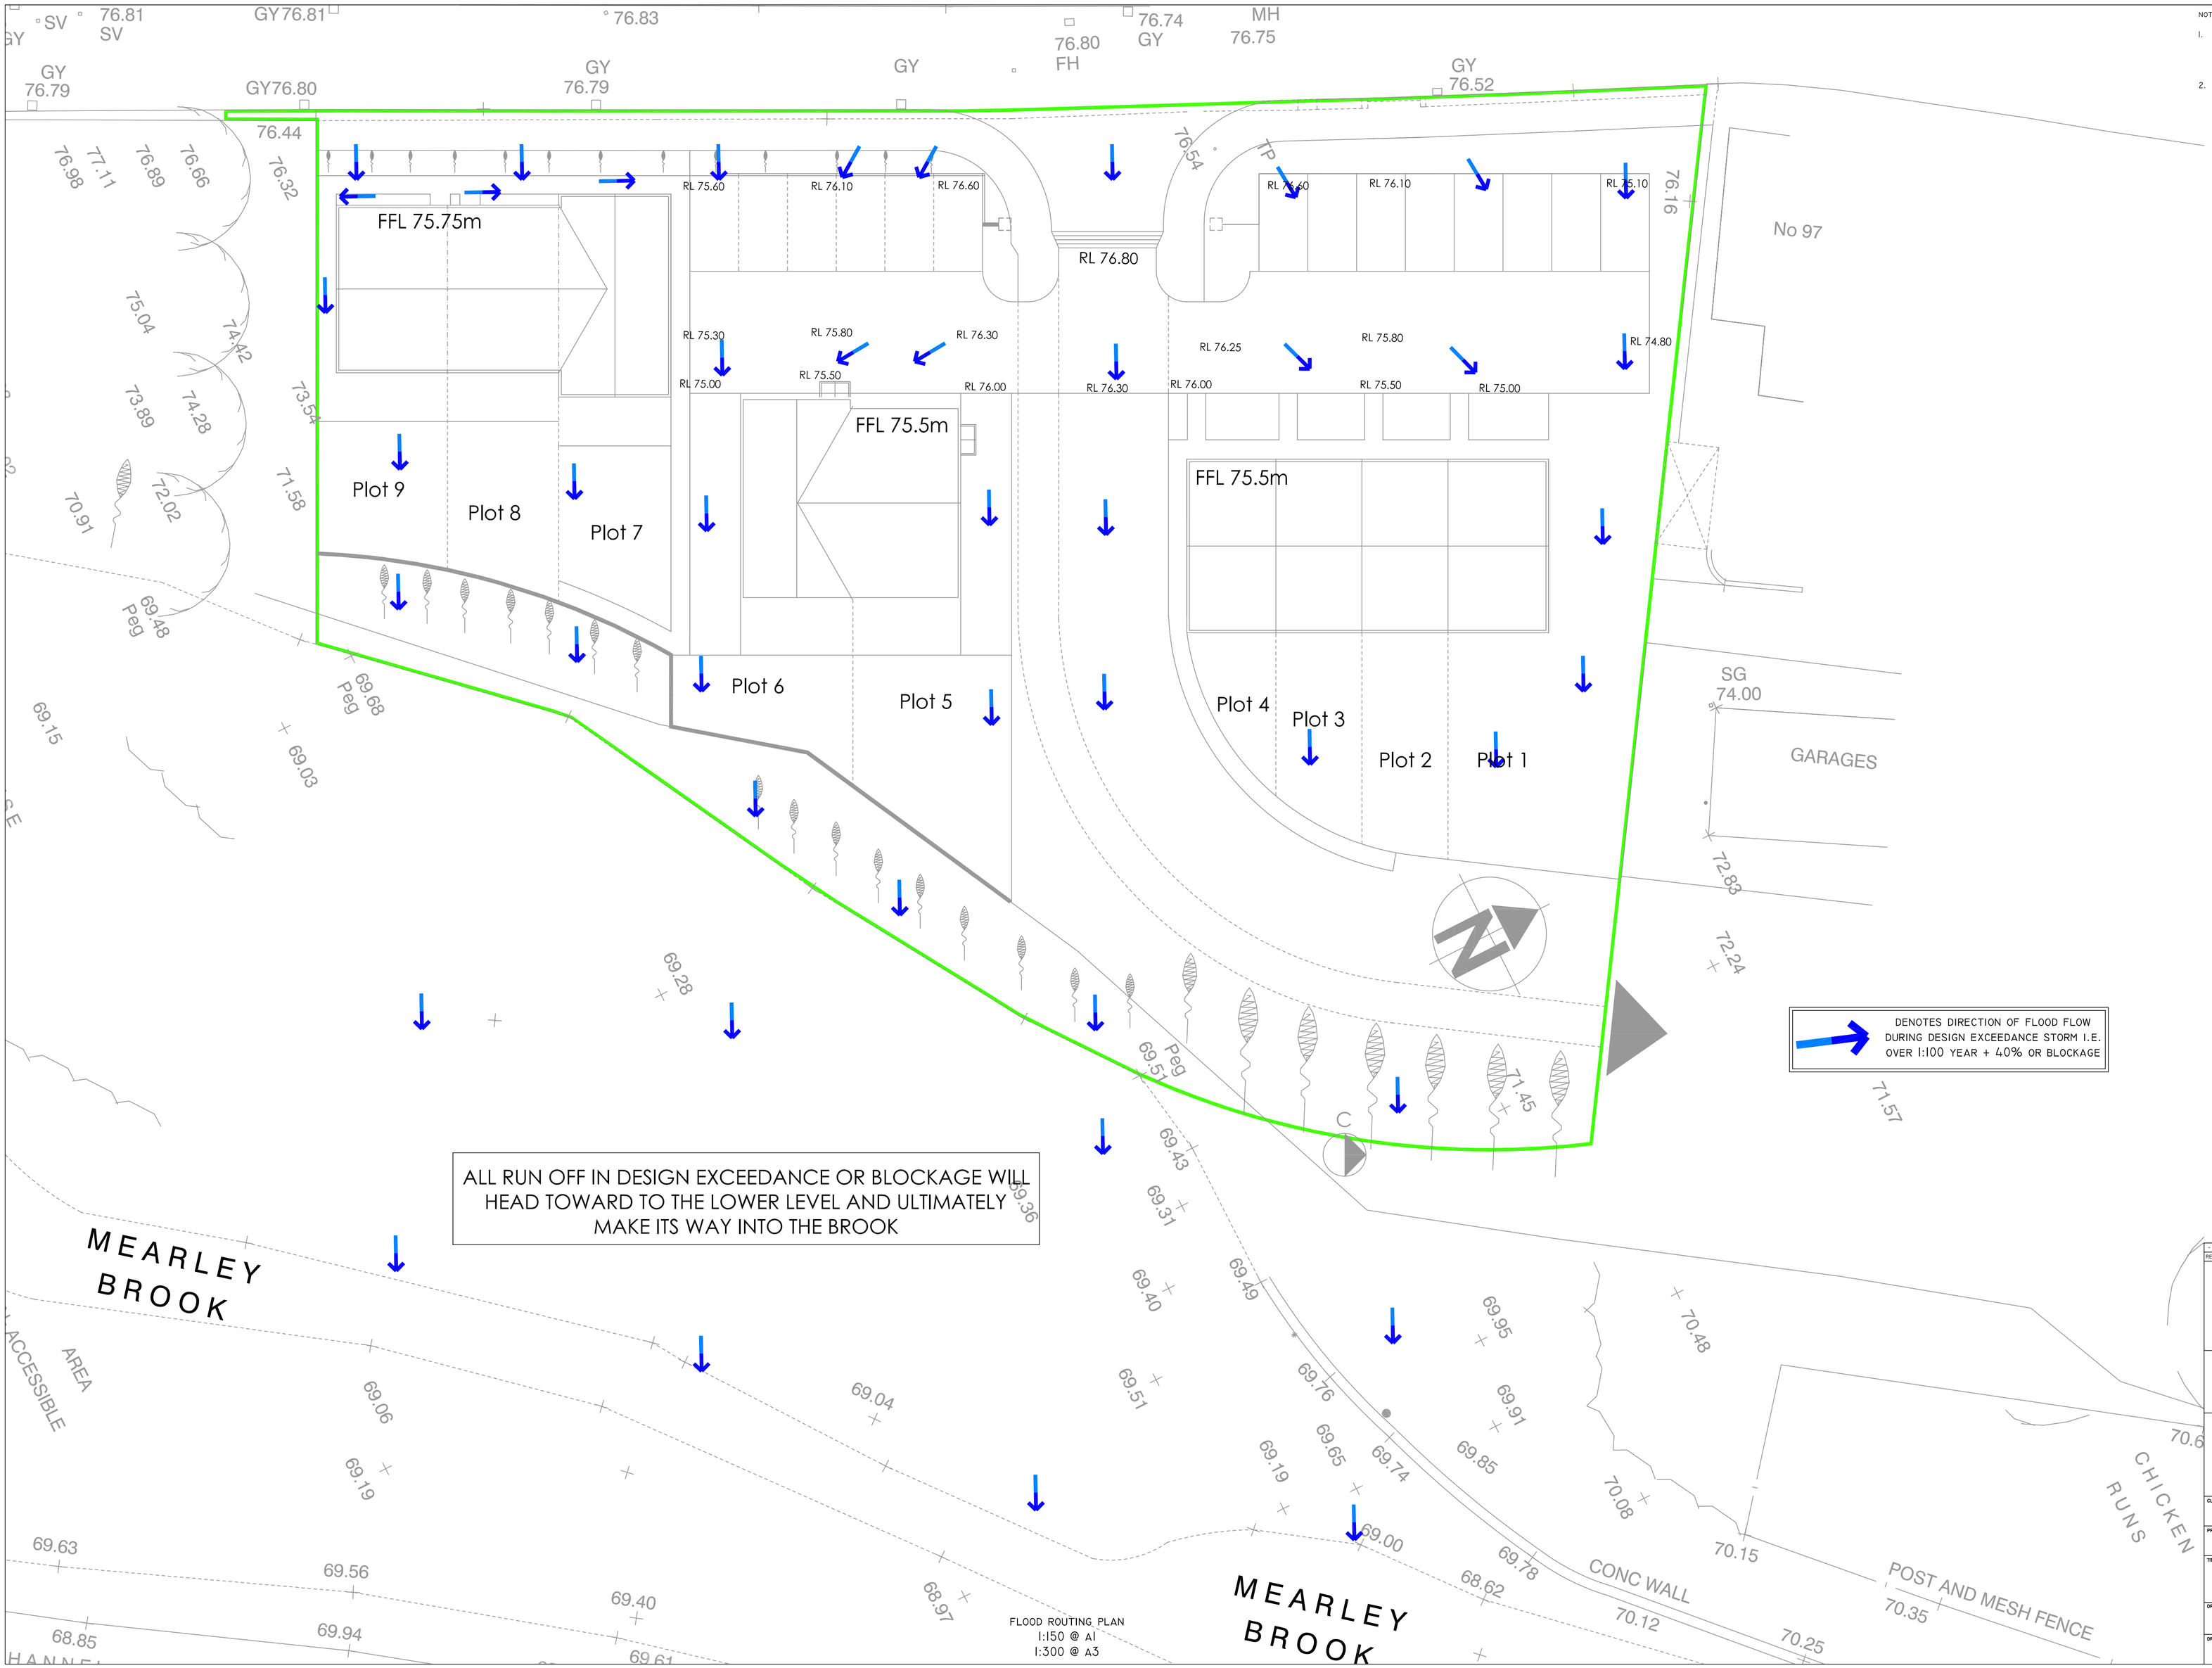

FLOOD ROUTING PLAN
1:150 @ A1
1:300 @ A3

FOR APPROVAL

REV.	COMMENTS	DATE	BY
-	INITIAL ISSUE	23.07.21	AM

BMC

BELL MUNRO CONSULTING LTD

CONSULTING CIVIL & STRUCTURAL ENGINEERS
TURING HOUSE
5 ARCHWAY
MANCHESTER
M15 5RL
TEL: 0161 2098032
FAX: 0161 2098033
EMAIL: CONSULTING@BELLMUNRO.CO.UK
WWW.BELLMUNRO.CO.UK

CLIENT: BECK DEVELOPMENTS

PROJECT: MEARLEY CROFT

TITLE: FLOOD ROUTING PLAN

DRAWN BY:	CHECKED BY:	SCALE:	DATE:
AM	CM	1:100	07.21

DRAWING NUMBER: J4155 DR06

REVISION: -