



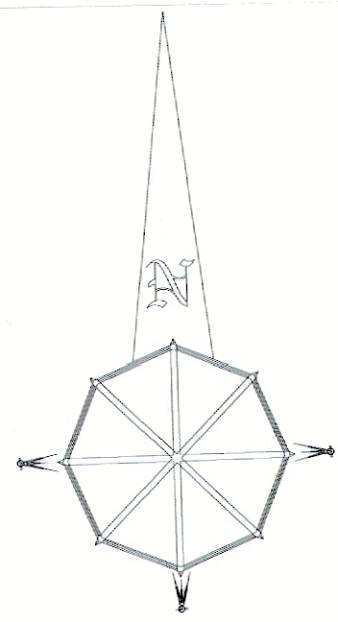

PROPOSED PLANTING SCHEDULE - Sunnymede

No	Code	Species	Specification	Support
A - TREES				
2	AL	Amelanchier lamarkii	Multi stemmed, 2.5-3.0m, min 5 stems	RB Underground guy
2	BJ	Betula jaquemontii	Multi stemmed, 3.5-4.0m, min 5 stems	RB Underground guy
2	CB	Carpinus betulus	Extra Heavy Standard 16-18cm stem	RB Underground guy
1	PAP	Prunus avium Plena	Extra Heavy Standard 14-16cm stem	OG Short stake
1	PST	Prunus serrula Tibetica	Multi stemmed, 3.0-3.5m, min 5 stems	RB Underground guy
B - HEDGE				
240		Carpinus betulus (Hornbeam)	1+2 800-1000mm Planted at 300mm centres in double staggered row	Open grown
C - CLIMBERS				
		Trained onto wires fixed to vine eyes		
RZD		Rosa Zephirine Drouhan	600-750mm Strong plant on cane	5L
PTV		Parthenocissus tricuspidata veitchii	600-750 Strong plant on cane	3L
CMR		Clematis montana Rubens	600-750mm Strong plant on cane	3L
D - SHRUBS & HERBACEOUS				
ANP		Athyrium nipponicum pictum Burgundy Lace	Strong clump	1L 6
BJF		Brunnera Jack Frost	Strong clump	2L 5
CAD		Carex Ice Dance	Strong clump	2L 5
CAG		Choisya Aztec Gold	450 - 600mm	7L 3
CAV		Cordyline australis Variegata	750-900mm	10L 1
GAR		Geranium Azure Rush	Strong clump	2L 7
HMA		Hakonechloa macra Aureola	Strong clump	2L 5
HN		Helleborus nigra	Strong clump	2L 4
HW		Helianthemum Wisley Pink	Strong clump	1L 5
HGG		Hebe green globe	200 - 250mm	2L 6
LH		Lavandula grosso	150 - 200mm	2L 7
LMG		Lonicera Maigreen	300-450mm	2L 4.5
PBS		Perovskia Blue Spire	Strong clump	2L 5
PMP		Pinus mugo Pumilio	300-450mm	10L 1
RPS		Rogersia pinnata Superba	strong clump	2L 5
RP		Rosmarinus officinalis	250-300mm	3L 3
VB		Verbena bonariensis	Strong clump	2L 3
YF		Yucca Bright Edge	300-450mm	10L 1

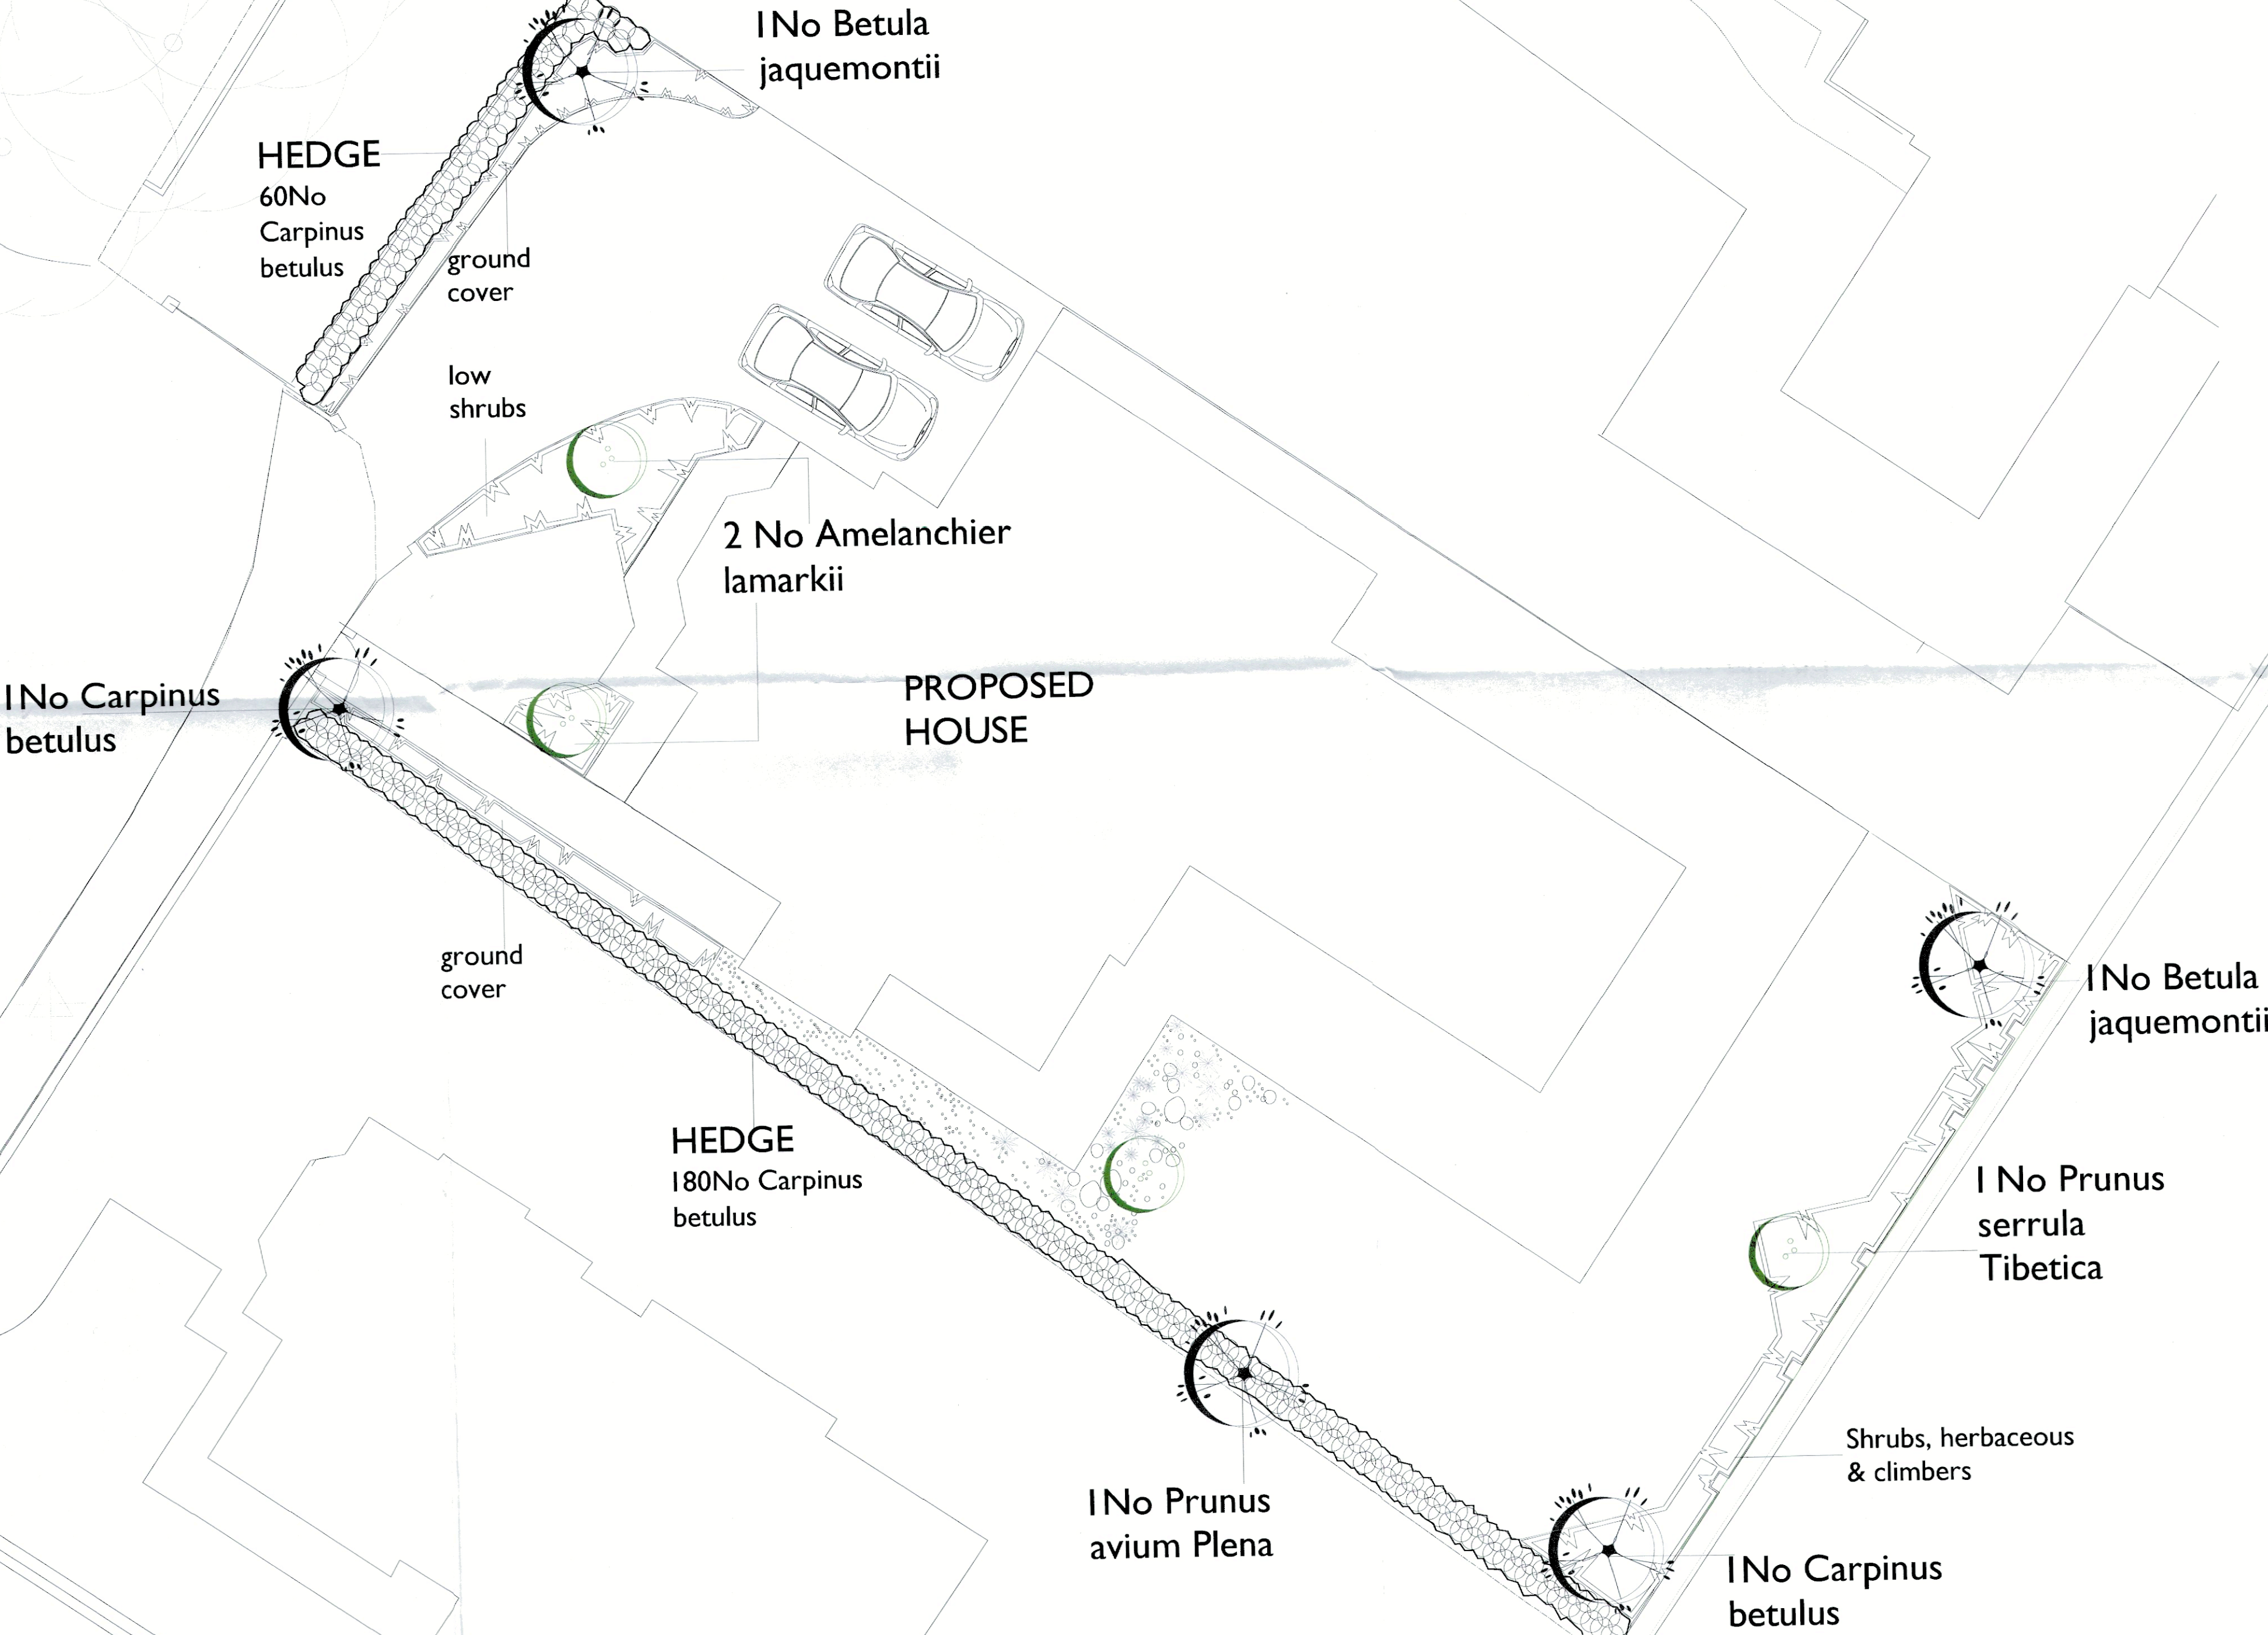

rycroft associates

20 Dartmouth Road T 0161 8819430 F 0161 374 6872
Chorlton Manchester E sarah@rycroftassociates.co.uk
M21 8XJ W www.rycroftassociates.co.uk

landscape architects

Project.
**PROPOSED NEW DWELLING
SUNNYMEDE
RIBBLESDALE AVENUE
CLITHEROE**

Drawing.

**PLANTING
PROPOSALS**

Drawing No. 748.2	Scale. 1:100 @ A1	Date. 16.08.202
-----------------------------	-----------------------------	---------------------------