


PLANNING ISSUE

Do Not Scale from this drawing without the express permission of the Architect

Rev	Description	Date	By
A	Partition glazing removed	04.10.21	MPD

Reed & Bead T & G boarded partition painted - colour TBA

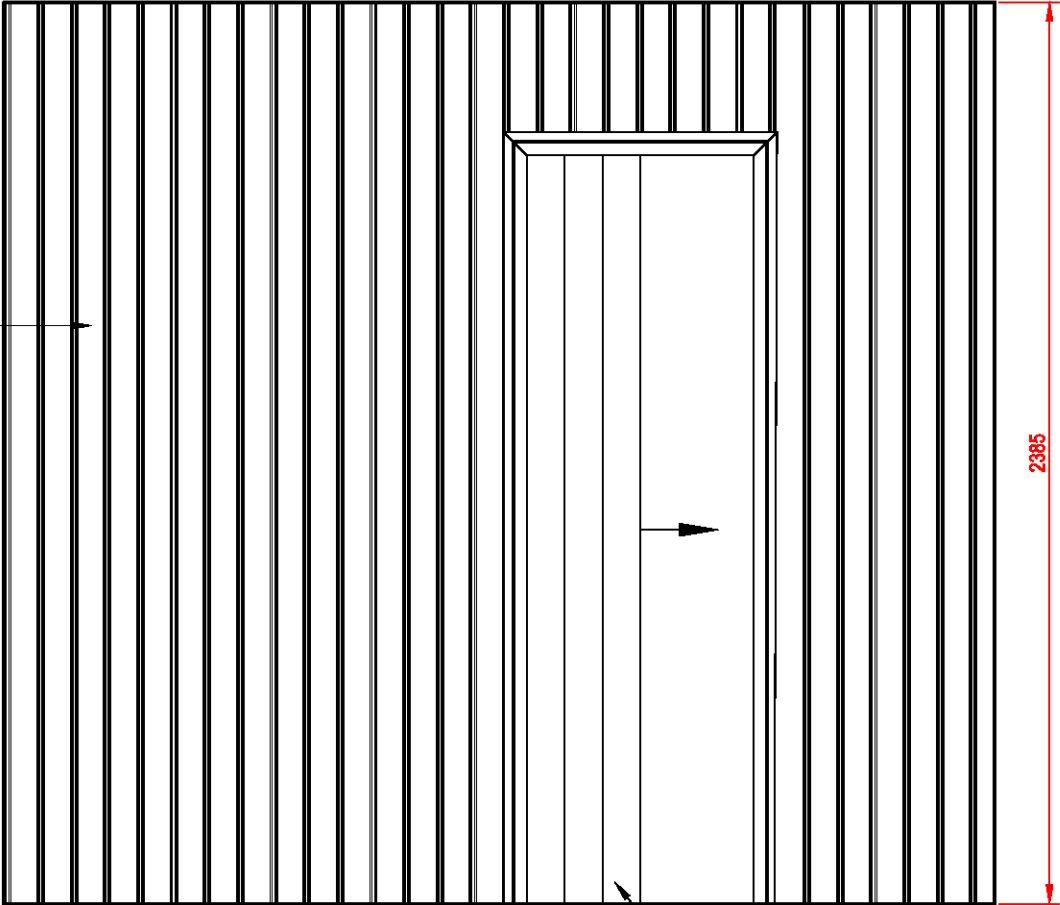

Painted timber architrave

Boarded pocket sliding door

Client	Project	Drawing No.		Revision
		5561 (PL) 05		A
		Scale		Date
		1:20 @ A4		Aug '21
McKevitt	Drawing Title	Drawn By		Project No.
		MPD		5561
	11 Railway View, Clitheroe			
	Partition Elevation			

