


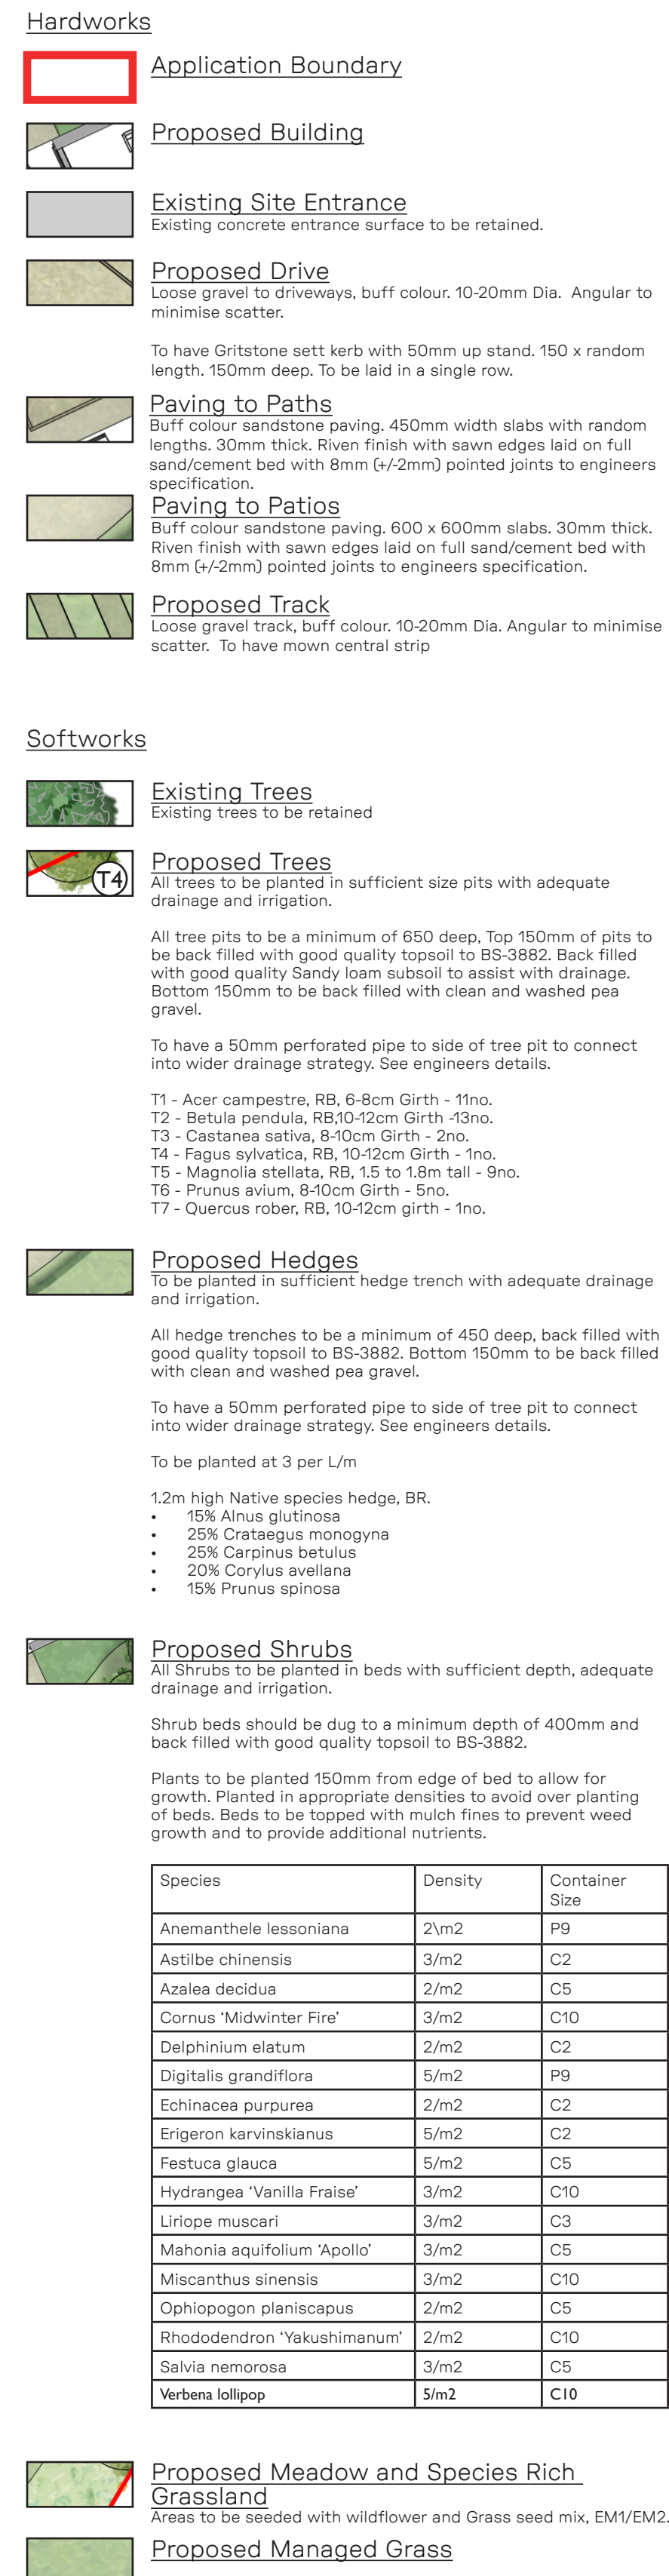

Canalside House
Brewery Lane
Skipton
BD23 1DR