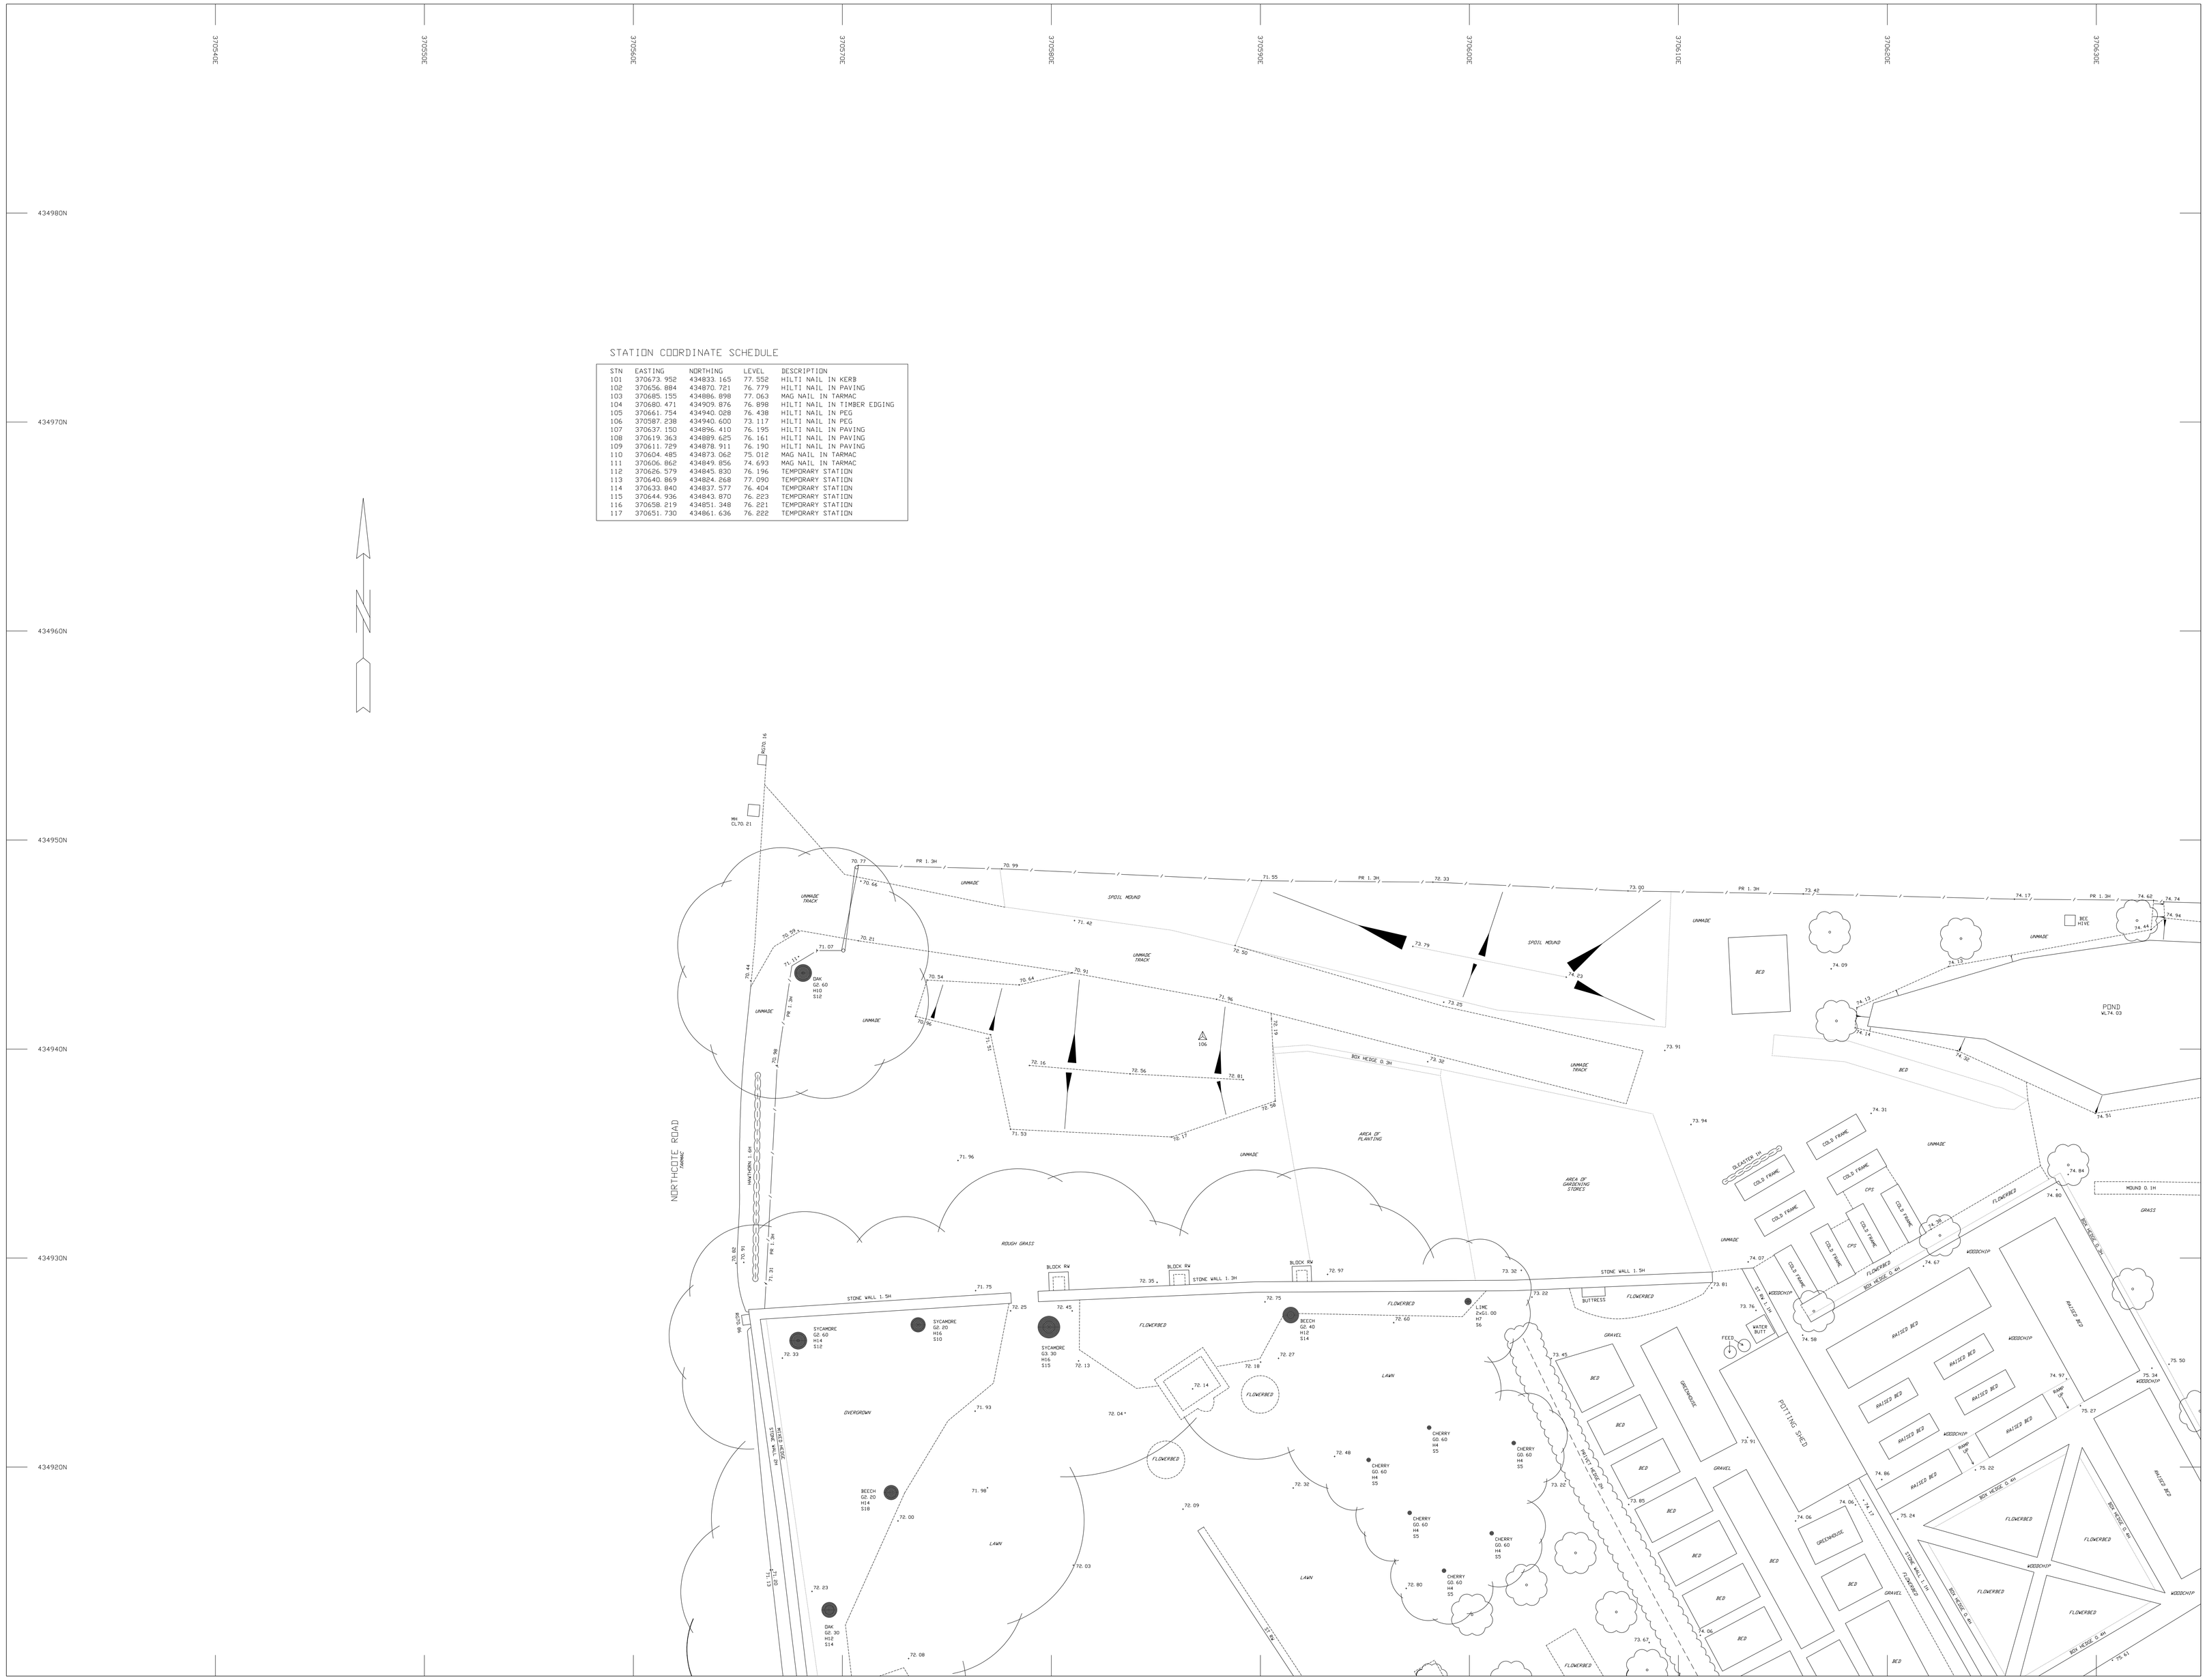
370540E
370550E
370560E
370570E
370580E
370590E
370600E
370610E
370620E
370630E
370640E
434980N
434970N
434960N
434950N
434940N
434930N
434920N
NORTHCOTE ROAD
UNMADE TRACK
SPOIL MOUND
BEE HIVE
POND
BED
OAK
SYCAMORE
BEECH
CHERRY
LIME
ROUGH GRASS
STONE WALL 1.5M
BLOCK RW
AREA OF PLANTING
AREA OF GARDENING STONES
FLOWERBED
LAWN
OVERGROWN
BOX HEDGE 0.3M
HAWTHORN 1.6M
PR 1.3M
COLD FRAME
CP2
POTTING SHED
GREENHOUSE
RAISED BED
WOODCHIP
GRAVEL
OLEASTER 1.5M
WATER BUT
FEED
BUTTRESS
MOUND 0.1M
GRASS
RAMP
STONE WALL 0.9M
BOX HEDGE 0.6M
BOX HEDGE 0.9M
BOX HEDGE 0.4