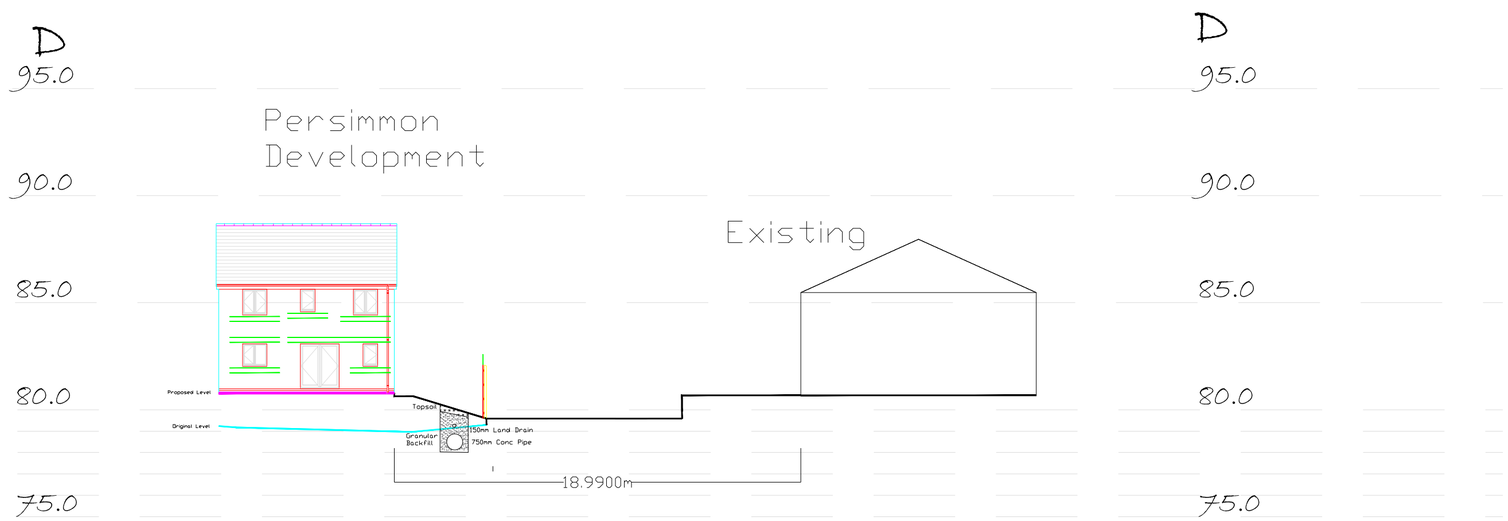

Development	Hawthorne Farm
Location	Clitheroe
Marketing Name	
Drawing Title	Sections D-D
Drawing Number	SLF.PL01.6
Revision	Scale @ A2 1:200
Drawn By LA	Date Started Apr 24

Persimmon

Persimmon Homes (PLC)

Phone: 01524 542000