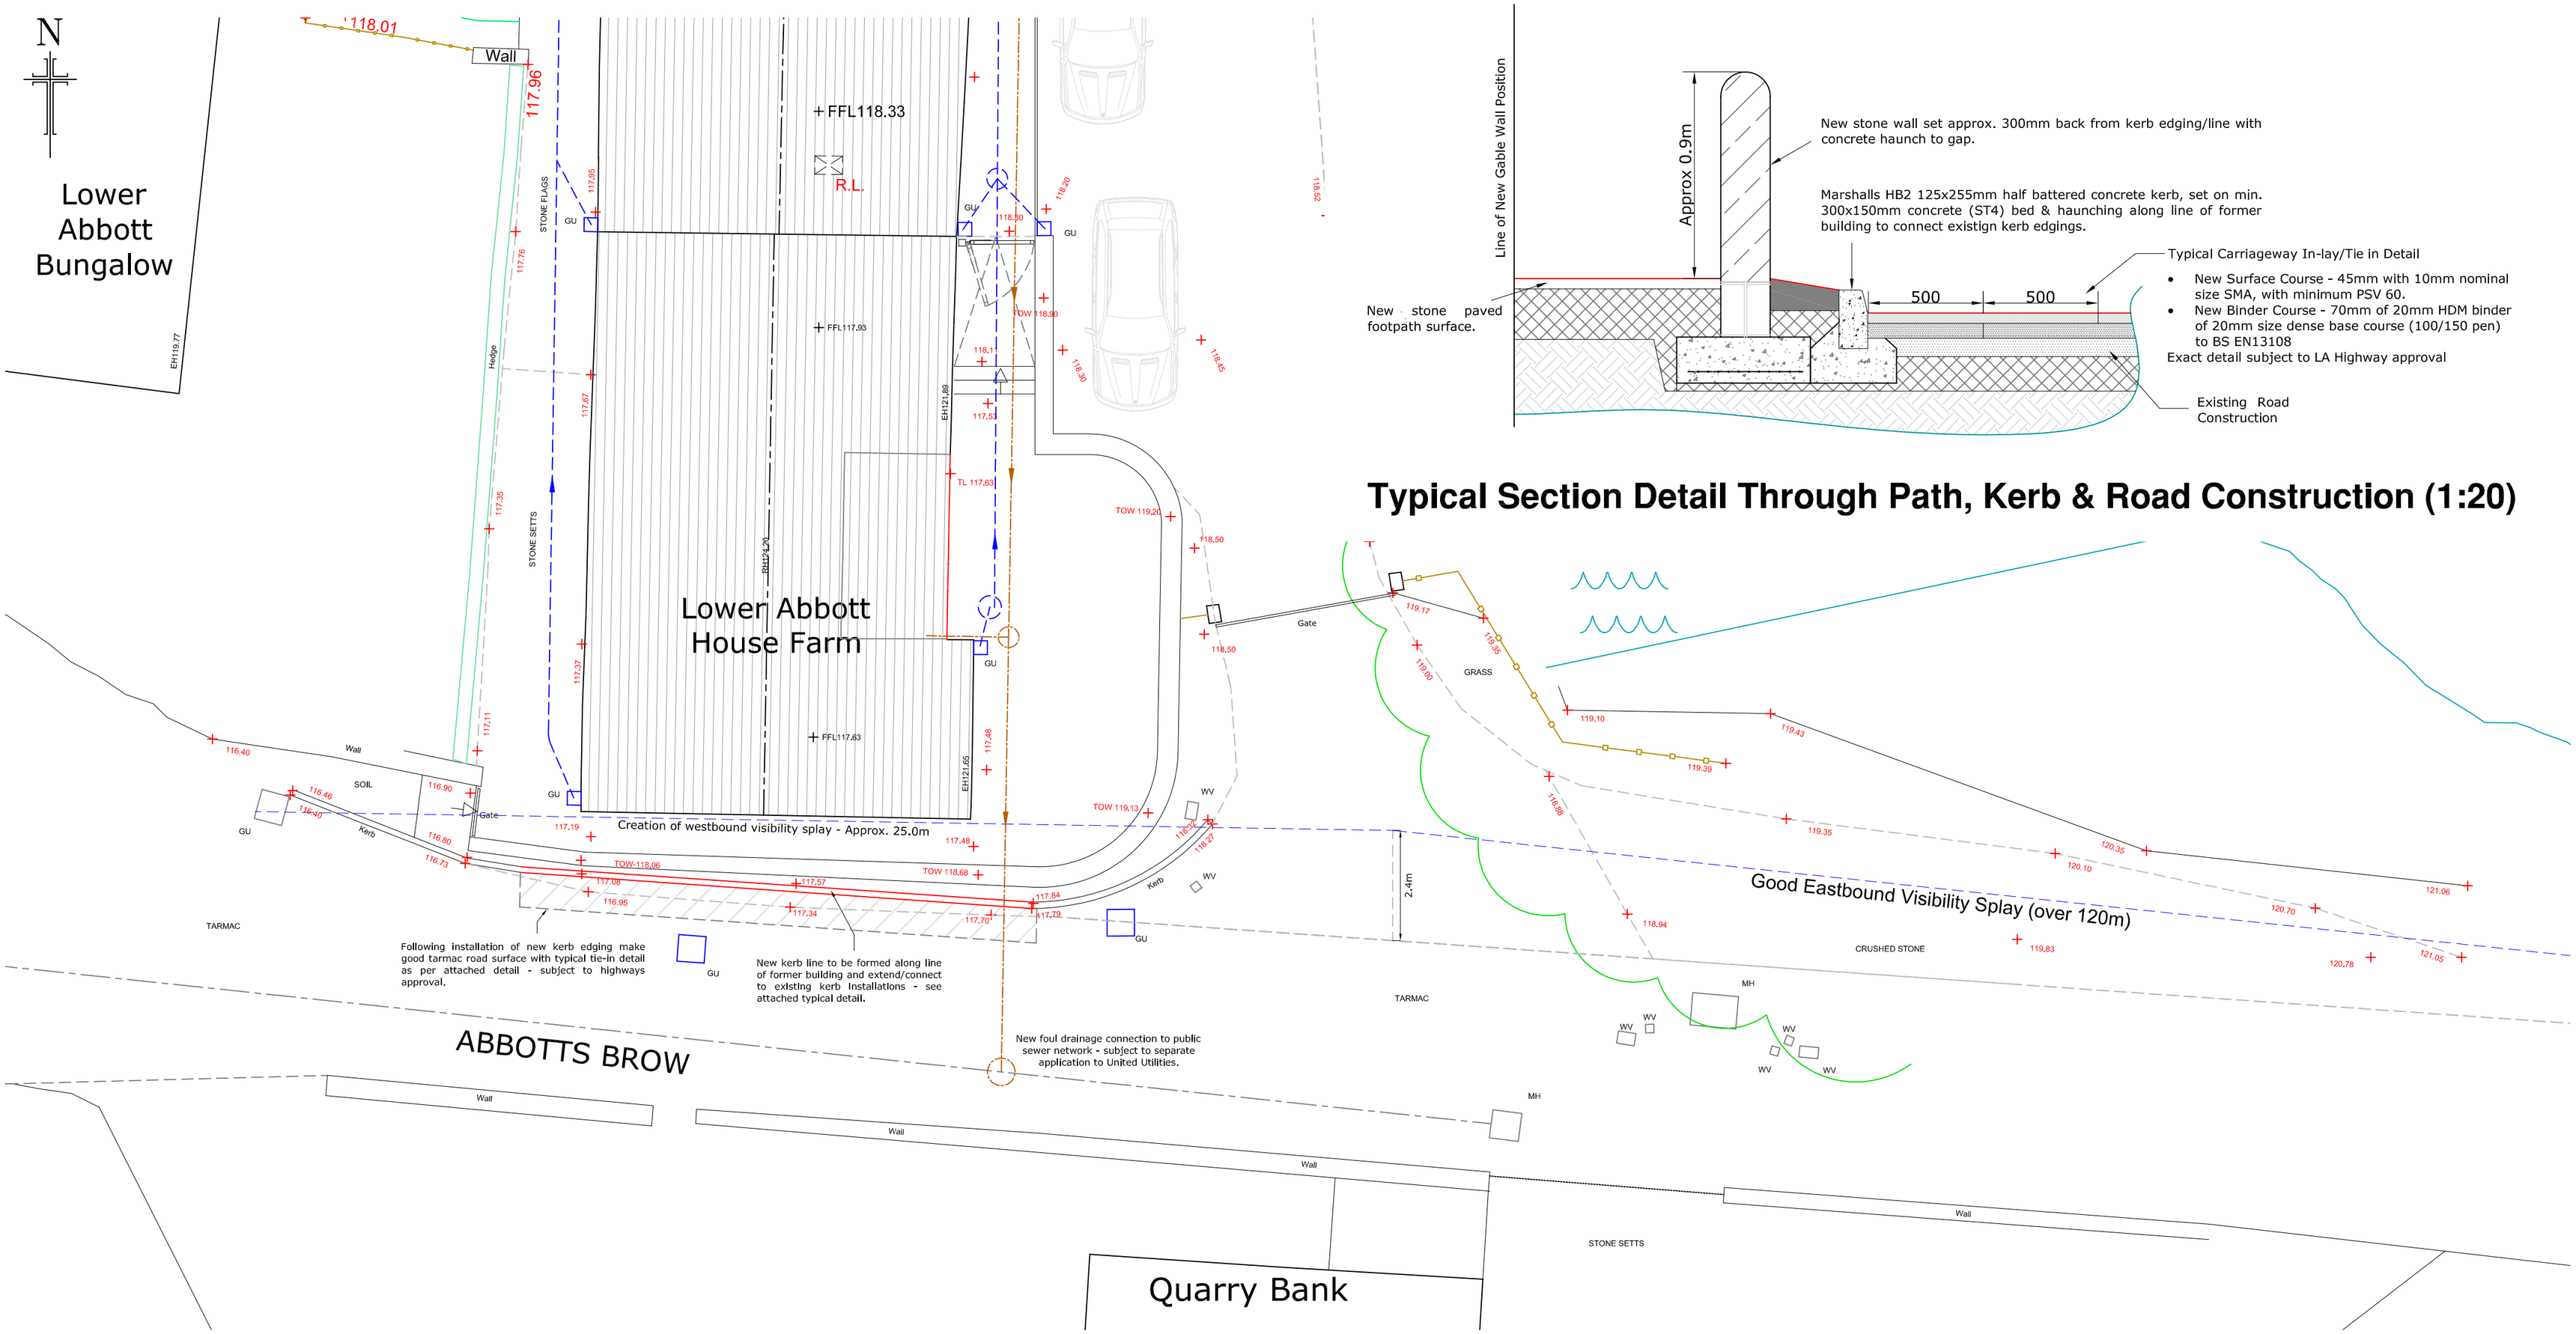

Typical Section Detail Through Path, Kerb & Road Construction (1:20)

NOTES

Do not scale from this drawing. All dimensions must be checked and verified by the contractor prior to works commencing on site.

REVISIONS

REV	DESCRIPTION	DATE	AMENDED

NOTES:

CLIENT:	Mr R Sharp, 9 Dorchester Avenue, Oswladtwistle, BB5 4NR.
PROJECT ADDRESS:	Lower Abbott House Farm, Abbott Brow, Mellor, Blackburn BB2 7HT.
PROJECT TITLE:	Proposed Barn Conversion to Residential Dwelling
DRAWING TITLE:	Proposed Site Plan & Highway Details
PAPER SIZE: A2	DRAWING NUMBER: GM-LAHF(A)/09 — REV: -
SCALE: 1/100	DATE: January 2024 — DRAWN BY: GM