


LEGEND

- Indicates Water out
- Indicates Bin Collection Point
- Line to delineate route of bin access
- Indicates where bins are to be stored

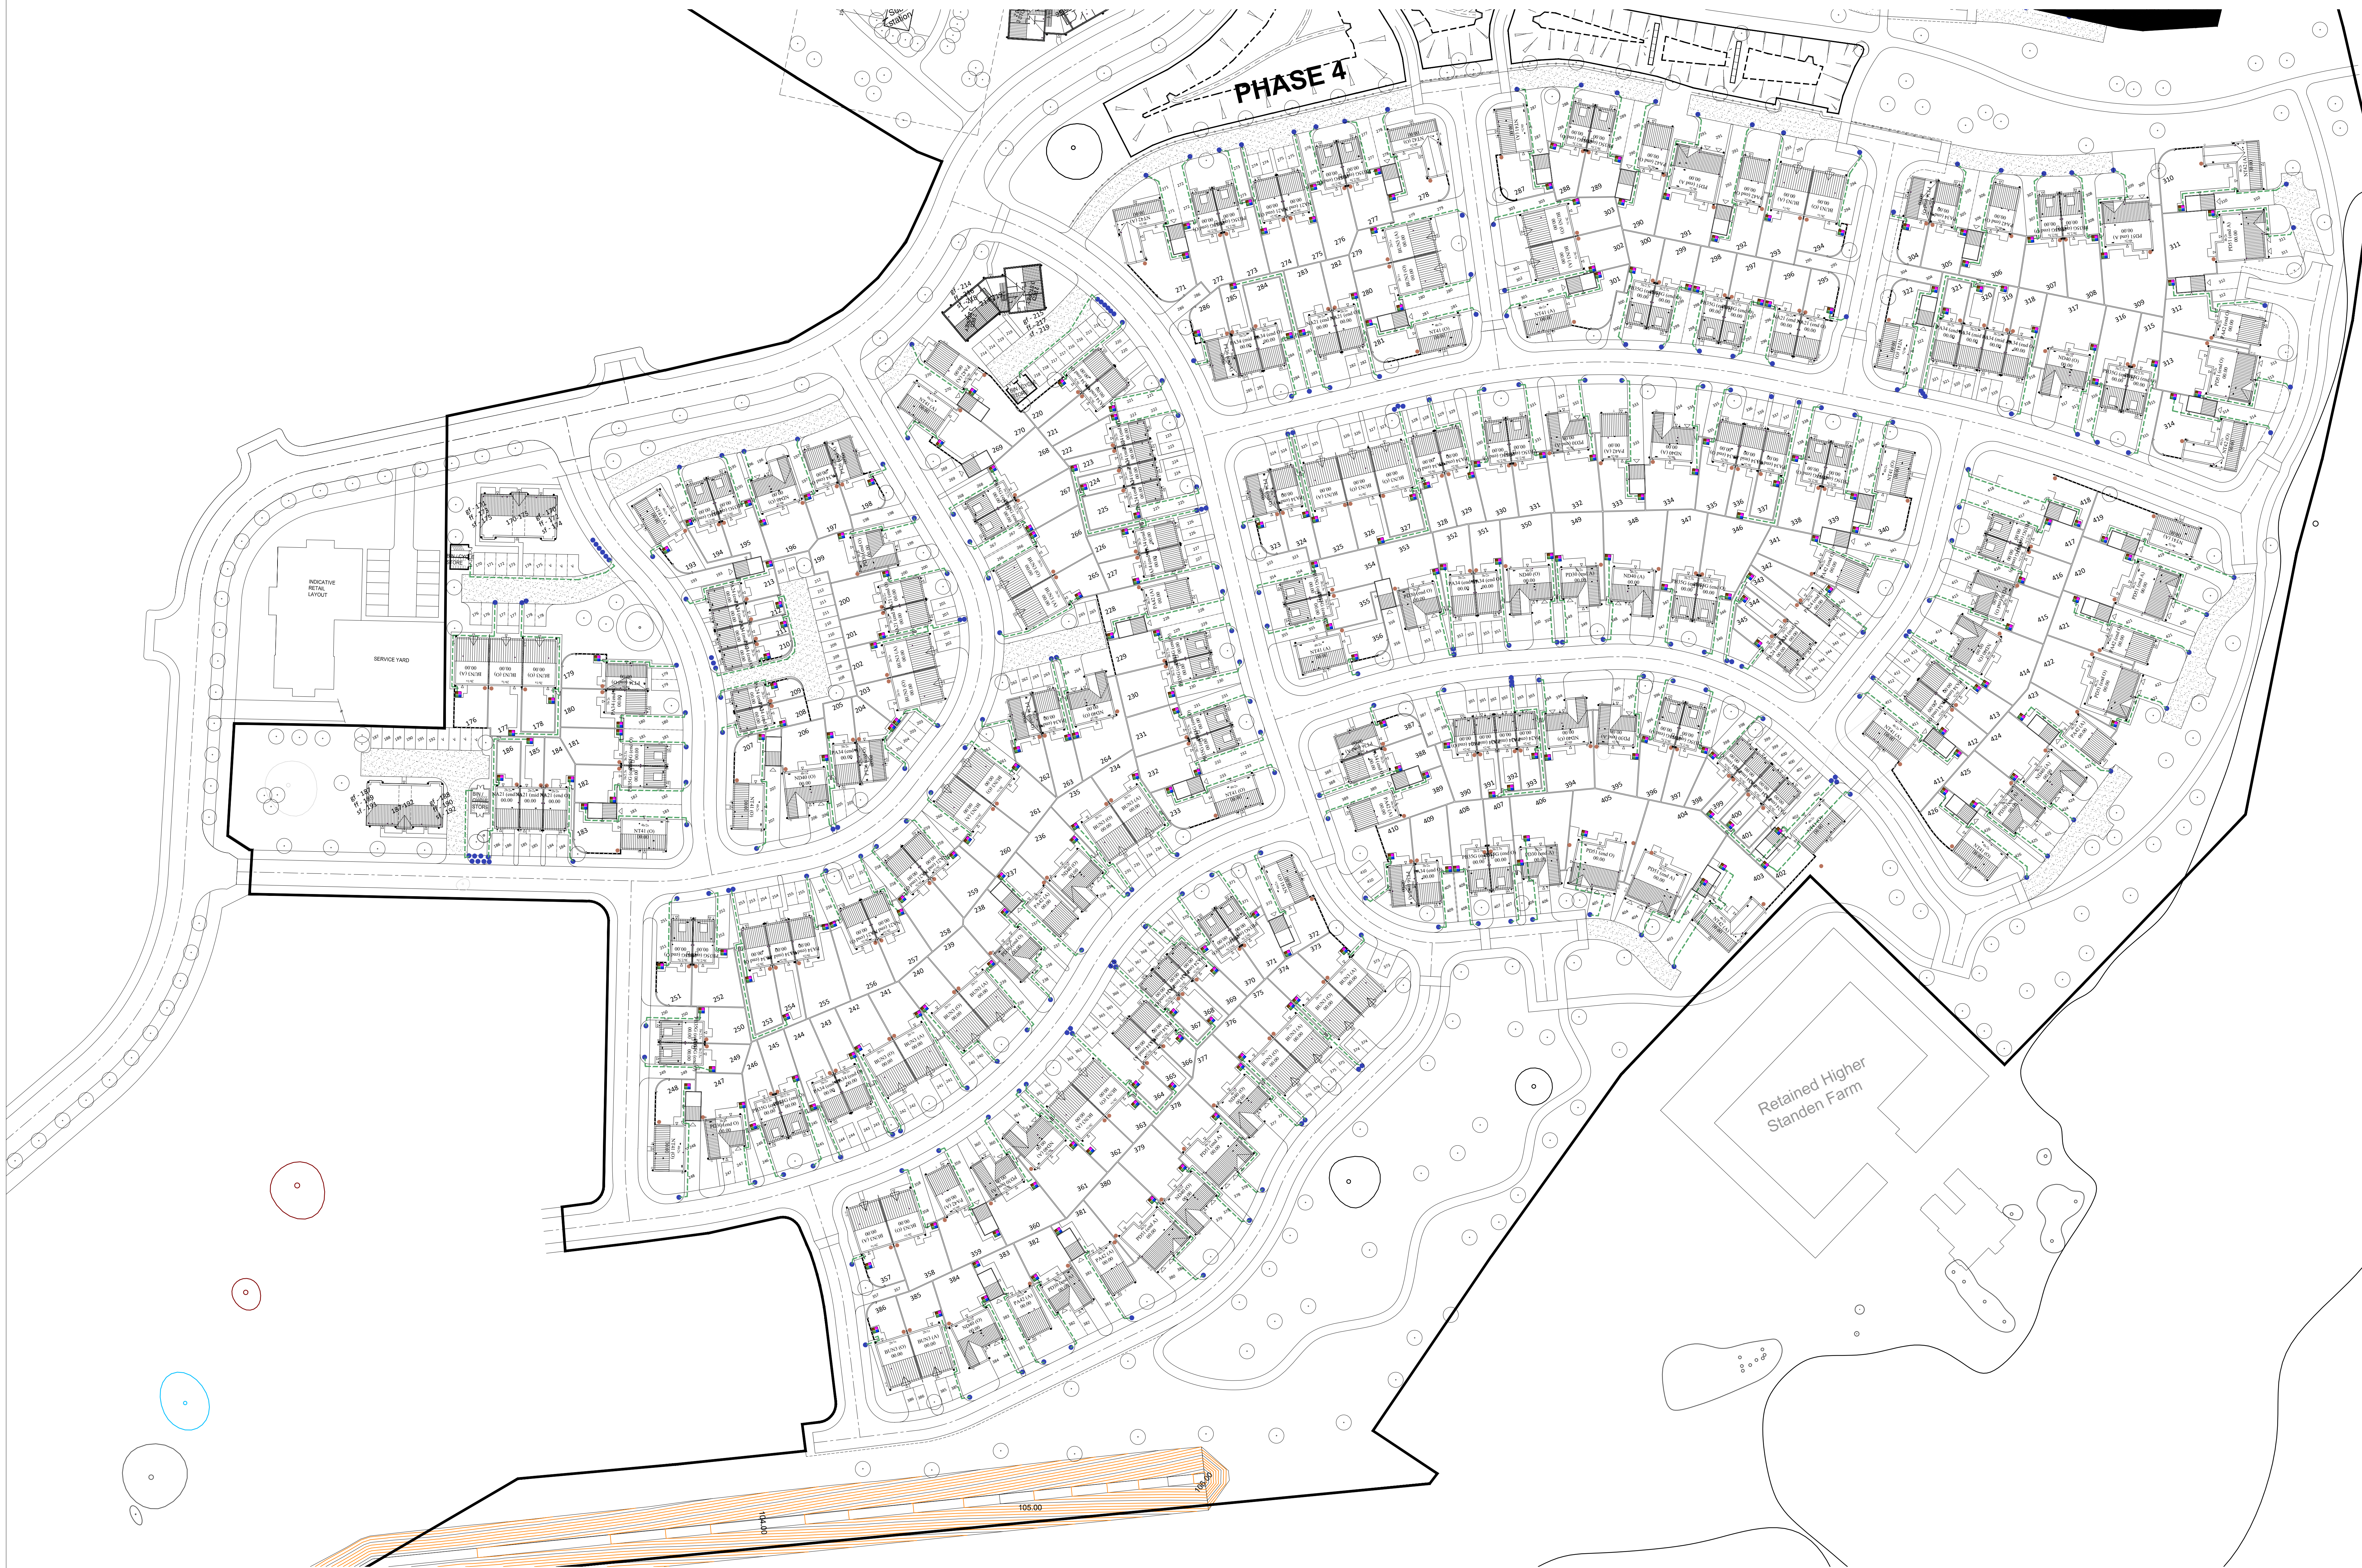

Higher Standen Farm (Phases 2, 3 & 4)

Baldwin

Design

Consultancy

Ltd

Revision:

Rev A - Updated drawing to additional 51 plots.

Rev B - Amended to client comments.

Rev C - Amend not edge to clients comments.

Rev D - Amend all NBS1 rear paths & add handstanding to rear of plots for bins.

Rev E - Homes for over 55 added.

Rev F - Binstore and parking to plots 93-98, 170-175, 187-192 and 214-219 revised to LA requirements 12.09.24.

22.03.19

09.09.19

26.09.19

04.12.19

30.03.20

12.09.24

Project Title:

Residential Development

Address:

Higher Standen Farm, Clitheroe

Drawing:

Waste Management Plan

Sheet 2

Drawing No:

TWHSF/WMP/02

Drawn:

Ch'd:

ST

Date:

07/06/19

Scale:

1:500

Paper Size:

A0

4 Marina Walk, Potters Green, Potters Lane, Leigh, WN4 6JZ. Tel: 01695 757915. Email: g.baldwin@baldwindesign.co.uk