


LEGEND

- 1800mm high curved brick wall.
- 1800mm high brick wall with piers and timber fence infill panels.
- 1800mm high close boarded fence.
- Knee rail fencing.
- Timber gates to be erected to rear gardens. (as indicated on site layout).

Please read in conjunction with Boundary Detail drawing TWHSF/BTD/01

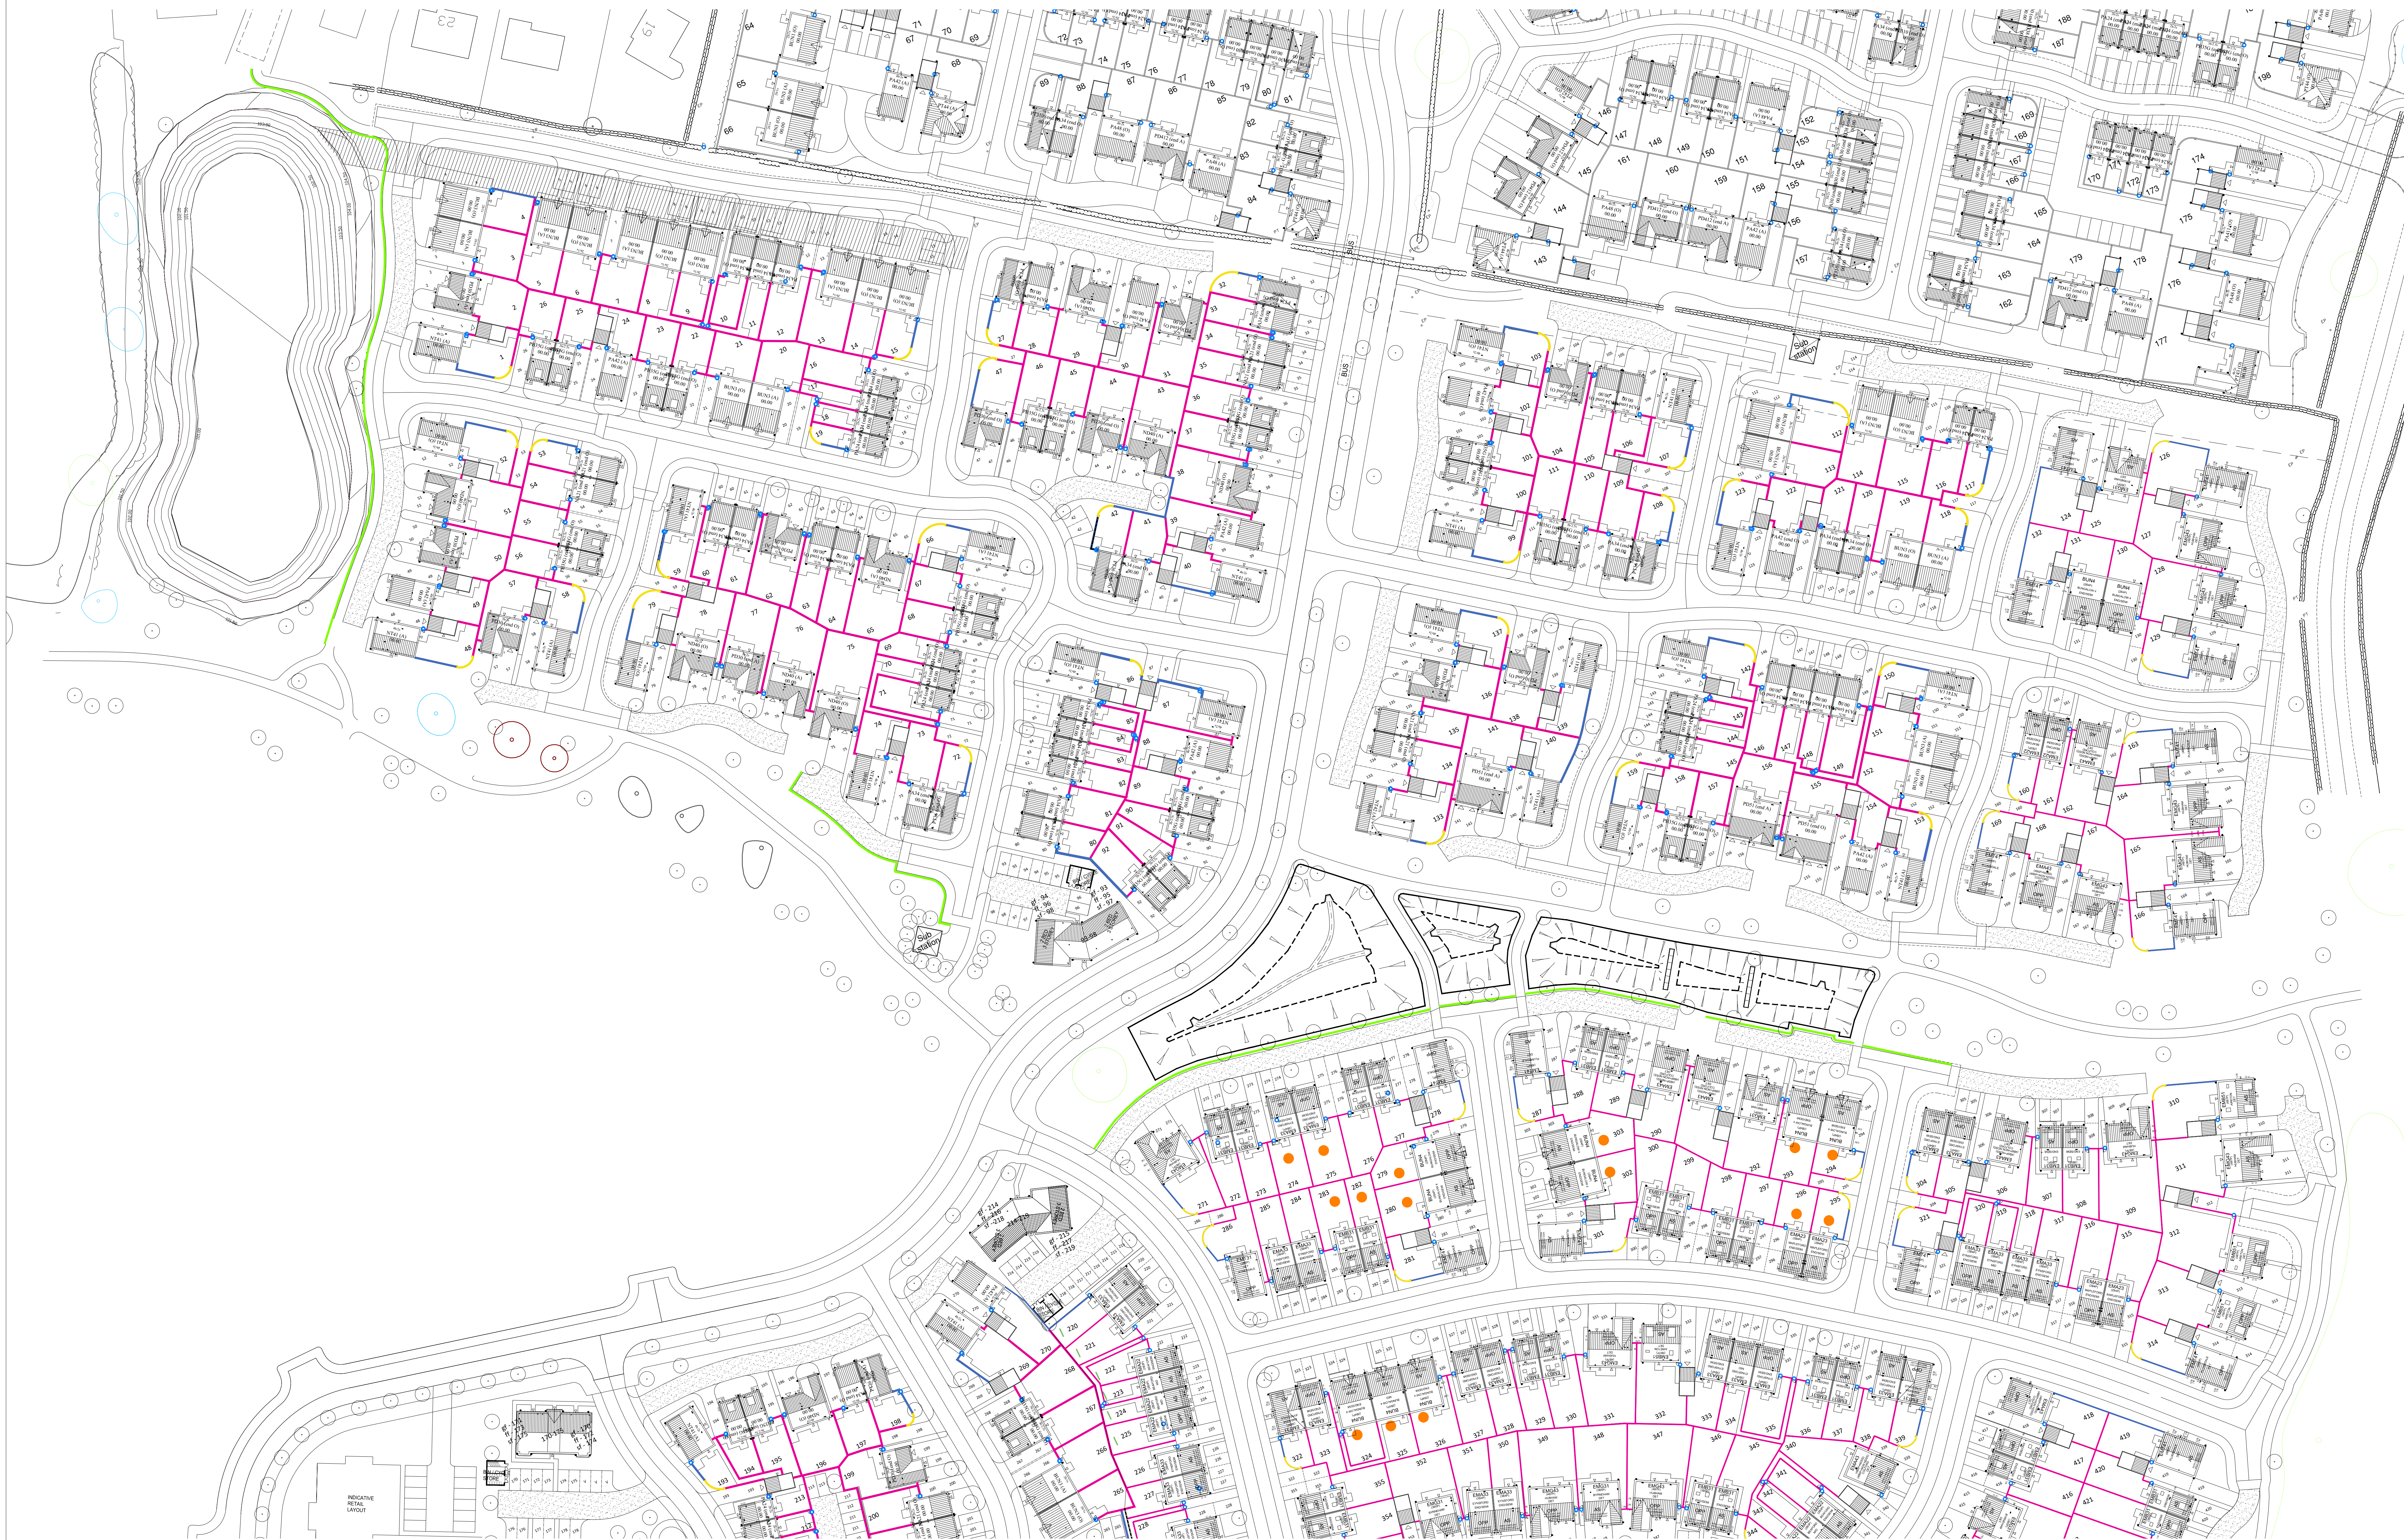

Baldwin Design

Consultancy

Ltd

Revision:		
Rev A - Updated drawing to additional 51 plots	22.03.19	
Rev B - Amended to client comments	09.09.19	
Rev C - Amended red edges to clients comments	26.09.19	
Rev D - Amended all NB31 rear paths & add hardstanding to rear of plots for drive	04.12.19	
Rev E - Homes for the elderly added	21.02.20	
Rev F - Homes for the elderly amended to user SS	02.03.20	
Rev G - House type NB31 substituted to PB350	28.01.21	
Rev H - Updated in line with Site Layout updates	16.01.25	
Rev I - House type substitution on Plots 154-152, 160-169, 220-233, 271-355, 388-401 & 411-426	28.01.25	

Project Title:
Residential Development

Address:
Higher Standen Farm,
Clitheroe

Drawing:
Boundary Treatment Plan
Sheet 1
Drawing No:

TWHSF/BTP/01		
Drawn:	Chd:	Date:
KM	ST	Date 07/06/19
Scale:	Paper Size:	
1:500	A0	