


LEGEND

- 1800mm high curved Brick wall.
- 1800mm high Brick wall with piers and timber fence infill panels.
- 1800mm high close boarded fence
- Knee rail fencing
- Timber gates to be erected to rear gardens. (as indicated on site layout).

Please read in conjunction with Boundary Detail drawing TW/HSF/BTD/01

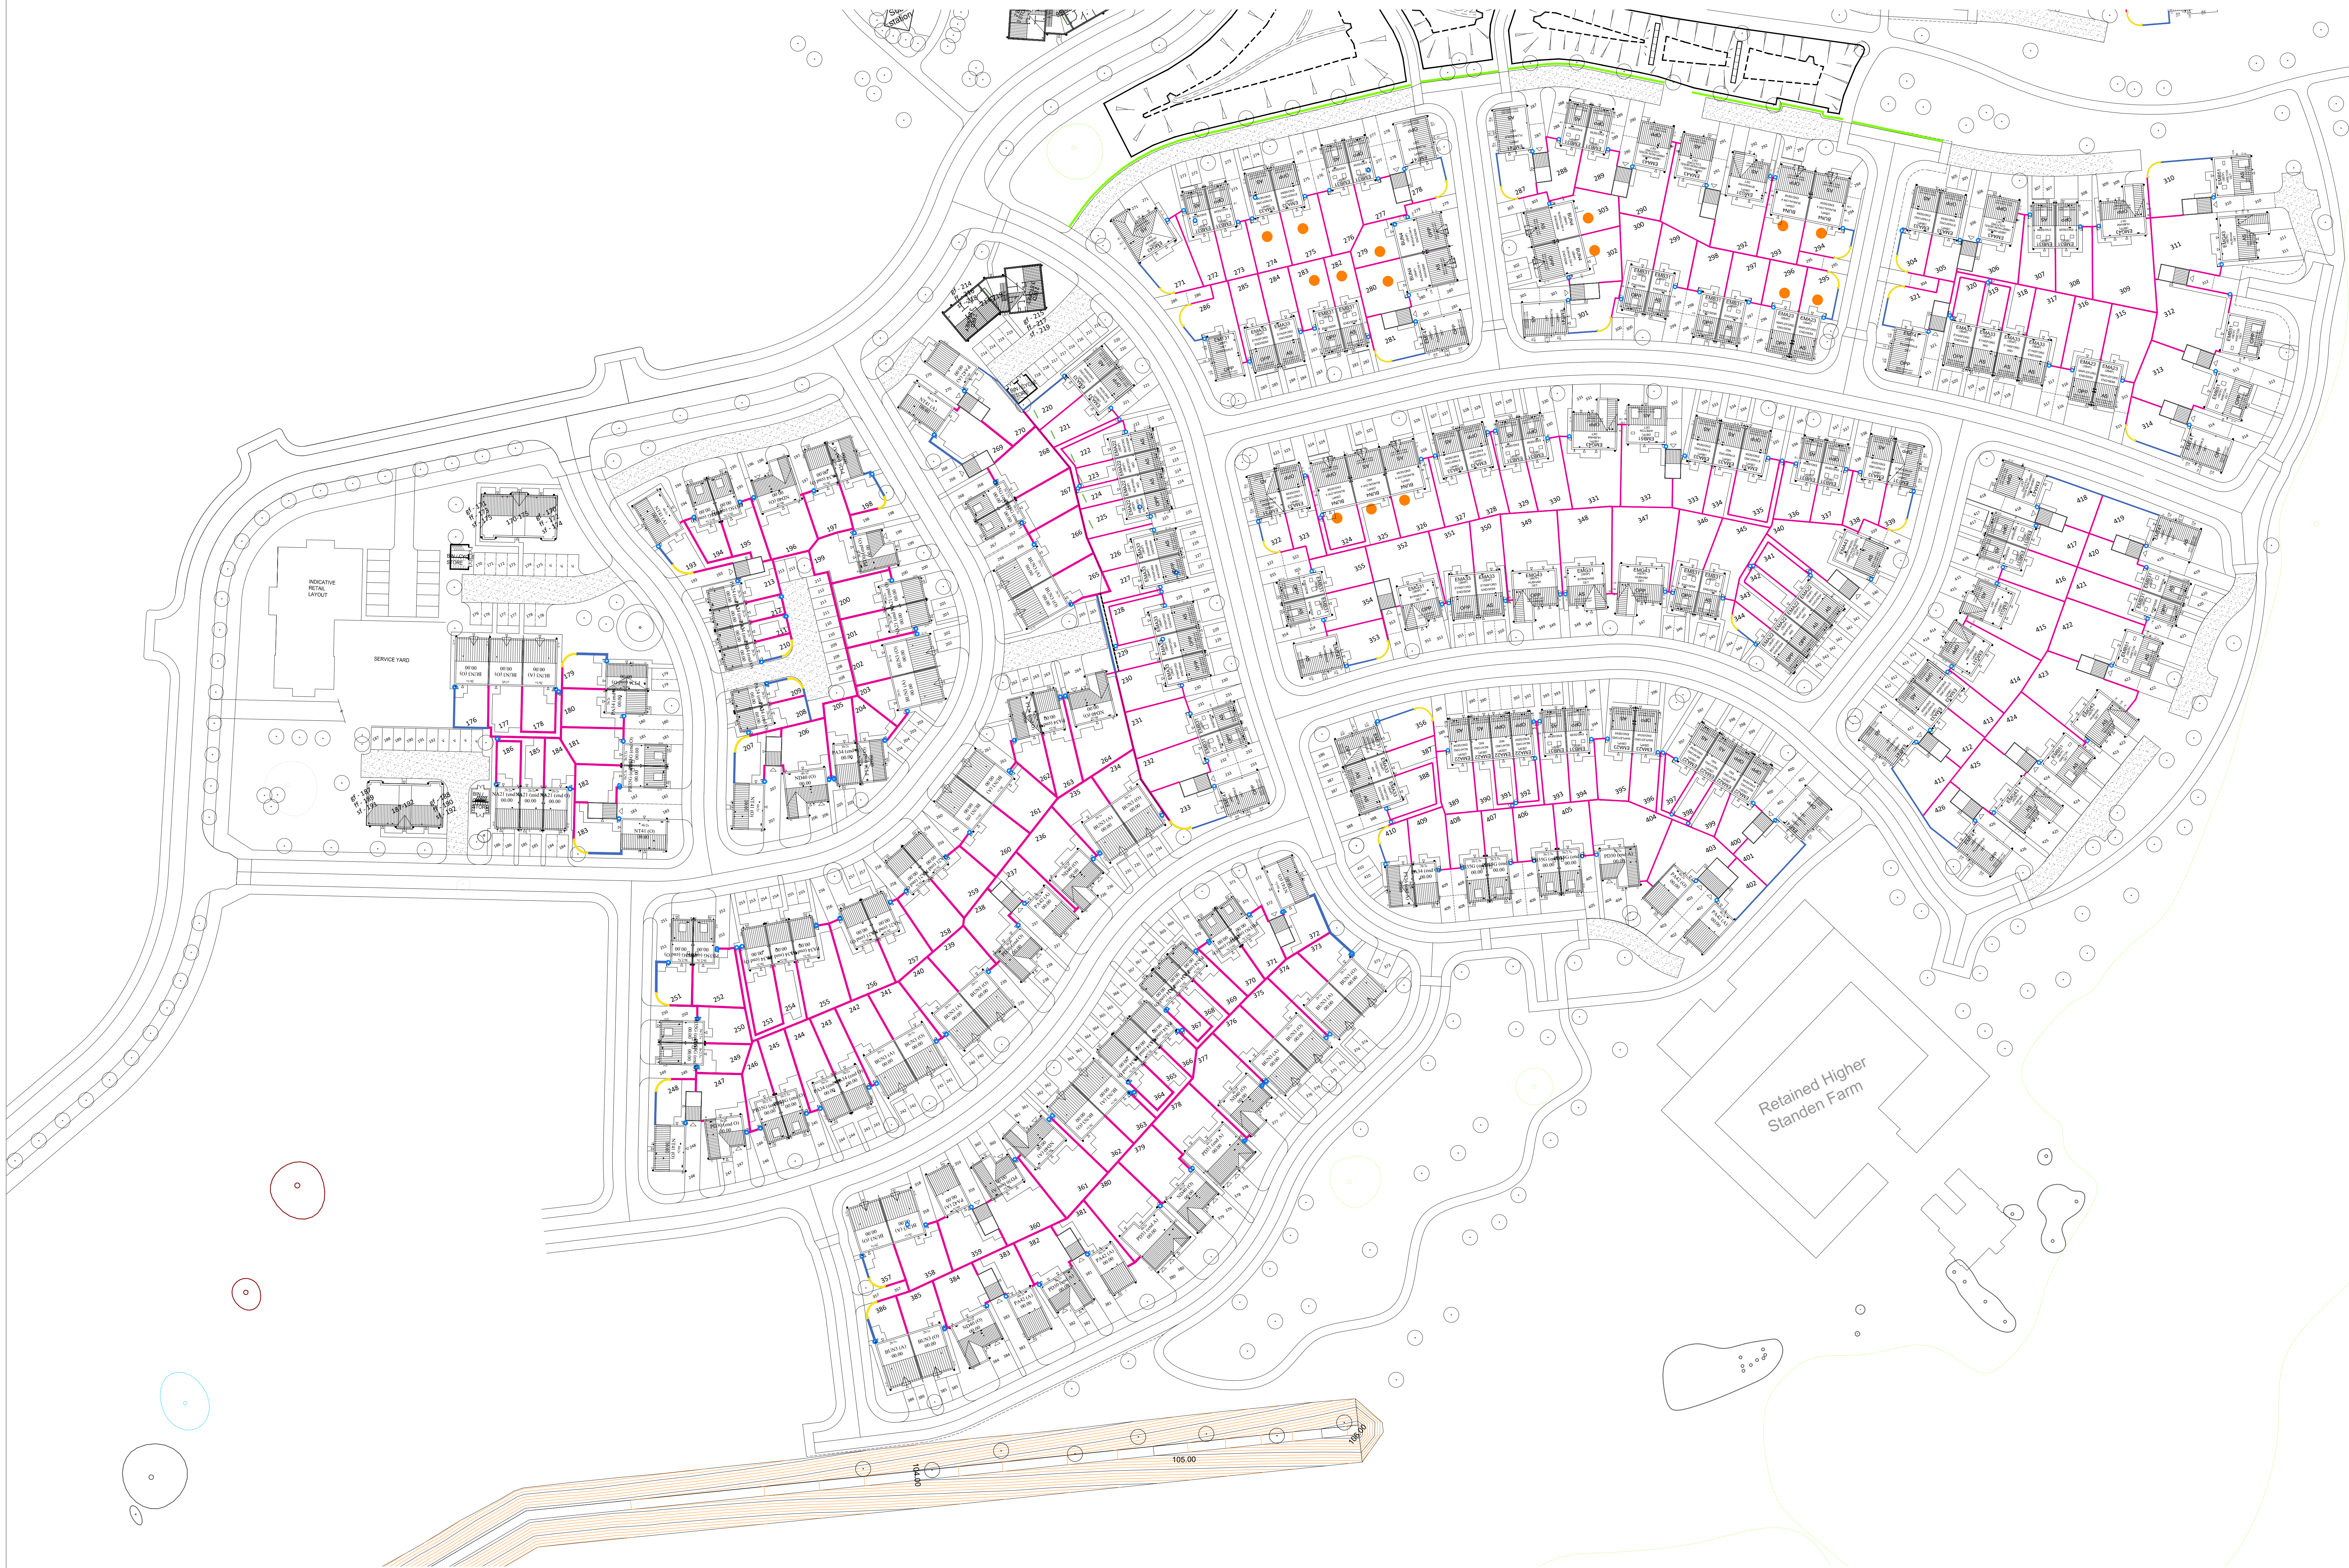

Higher Standen Farm (Phases 2, 3 & 4)

Baldwin Design

Consultancy		Ltd
Revision:		
Rev A - Updated drawing to additional 51 plots.	22.03.19	
Rev B - Amended to client comments	08.09.19	
Rev C - Amend not edge to clients comments	26.09.19	
Rev D - Amend all NE31 rear paths & add handstanding to rear of plots for lanes	04.12.19	
Rev E - Homes for the elderly added	21.02.20	
Rev F - Homes for the elderly amended to over 55	02.03.20	
Rev G - Updated brick wall boundary on p325	11.03.20	
Rev H - House type NE31 substituted to PB35G3	28.01.21	
Rev I - Updated in line with Site Layout update	25.10.22	
Rev J - Updated in line with Site Layout update	18.10.23	
Rev K - House type substitution on Plots 124/132, 160/169, 220/233, 271/355, 388/401 & 411/426	28.01.25	
Rev L - Landscape bund position corrected	14.02.25	

Project Title:		Residential Development	
Address:		Higher Standen Farm, Clitheroe	
Drawing:		Boundary Treatment Plan	
Sheet 2		Drawing No:	
		TW/HSF/BTP/02	
Drawn:	Chd:	Date:	
KM	ST		Date 07/06/19
Scale:		Paper Size:	
1:500		A0	