


LEGEND

- Indicates Water out
- Indicates Bin Collection Point
- Line to delineate route of bin access
- Indicates where bins are to be stored

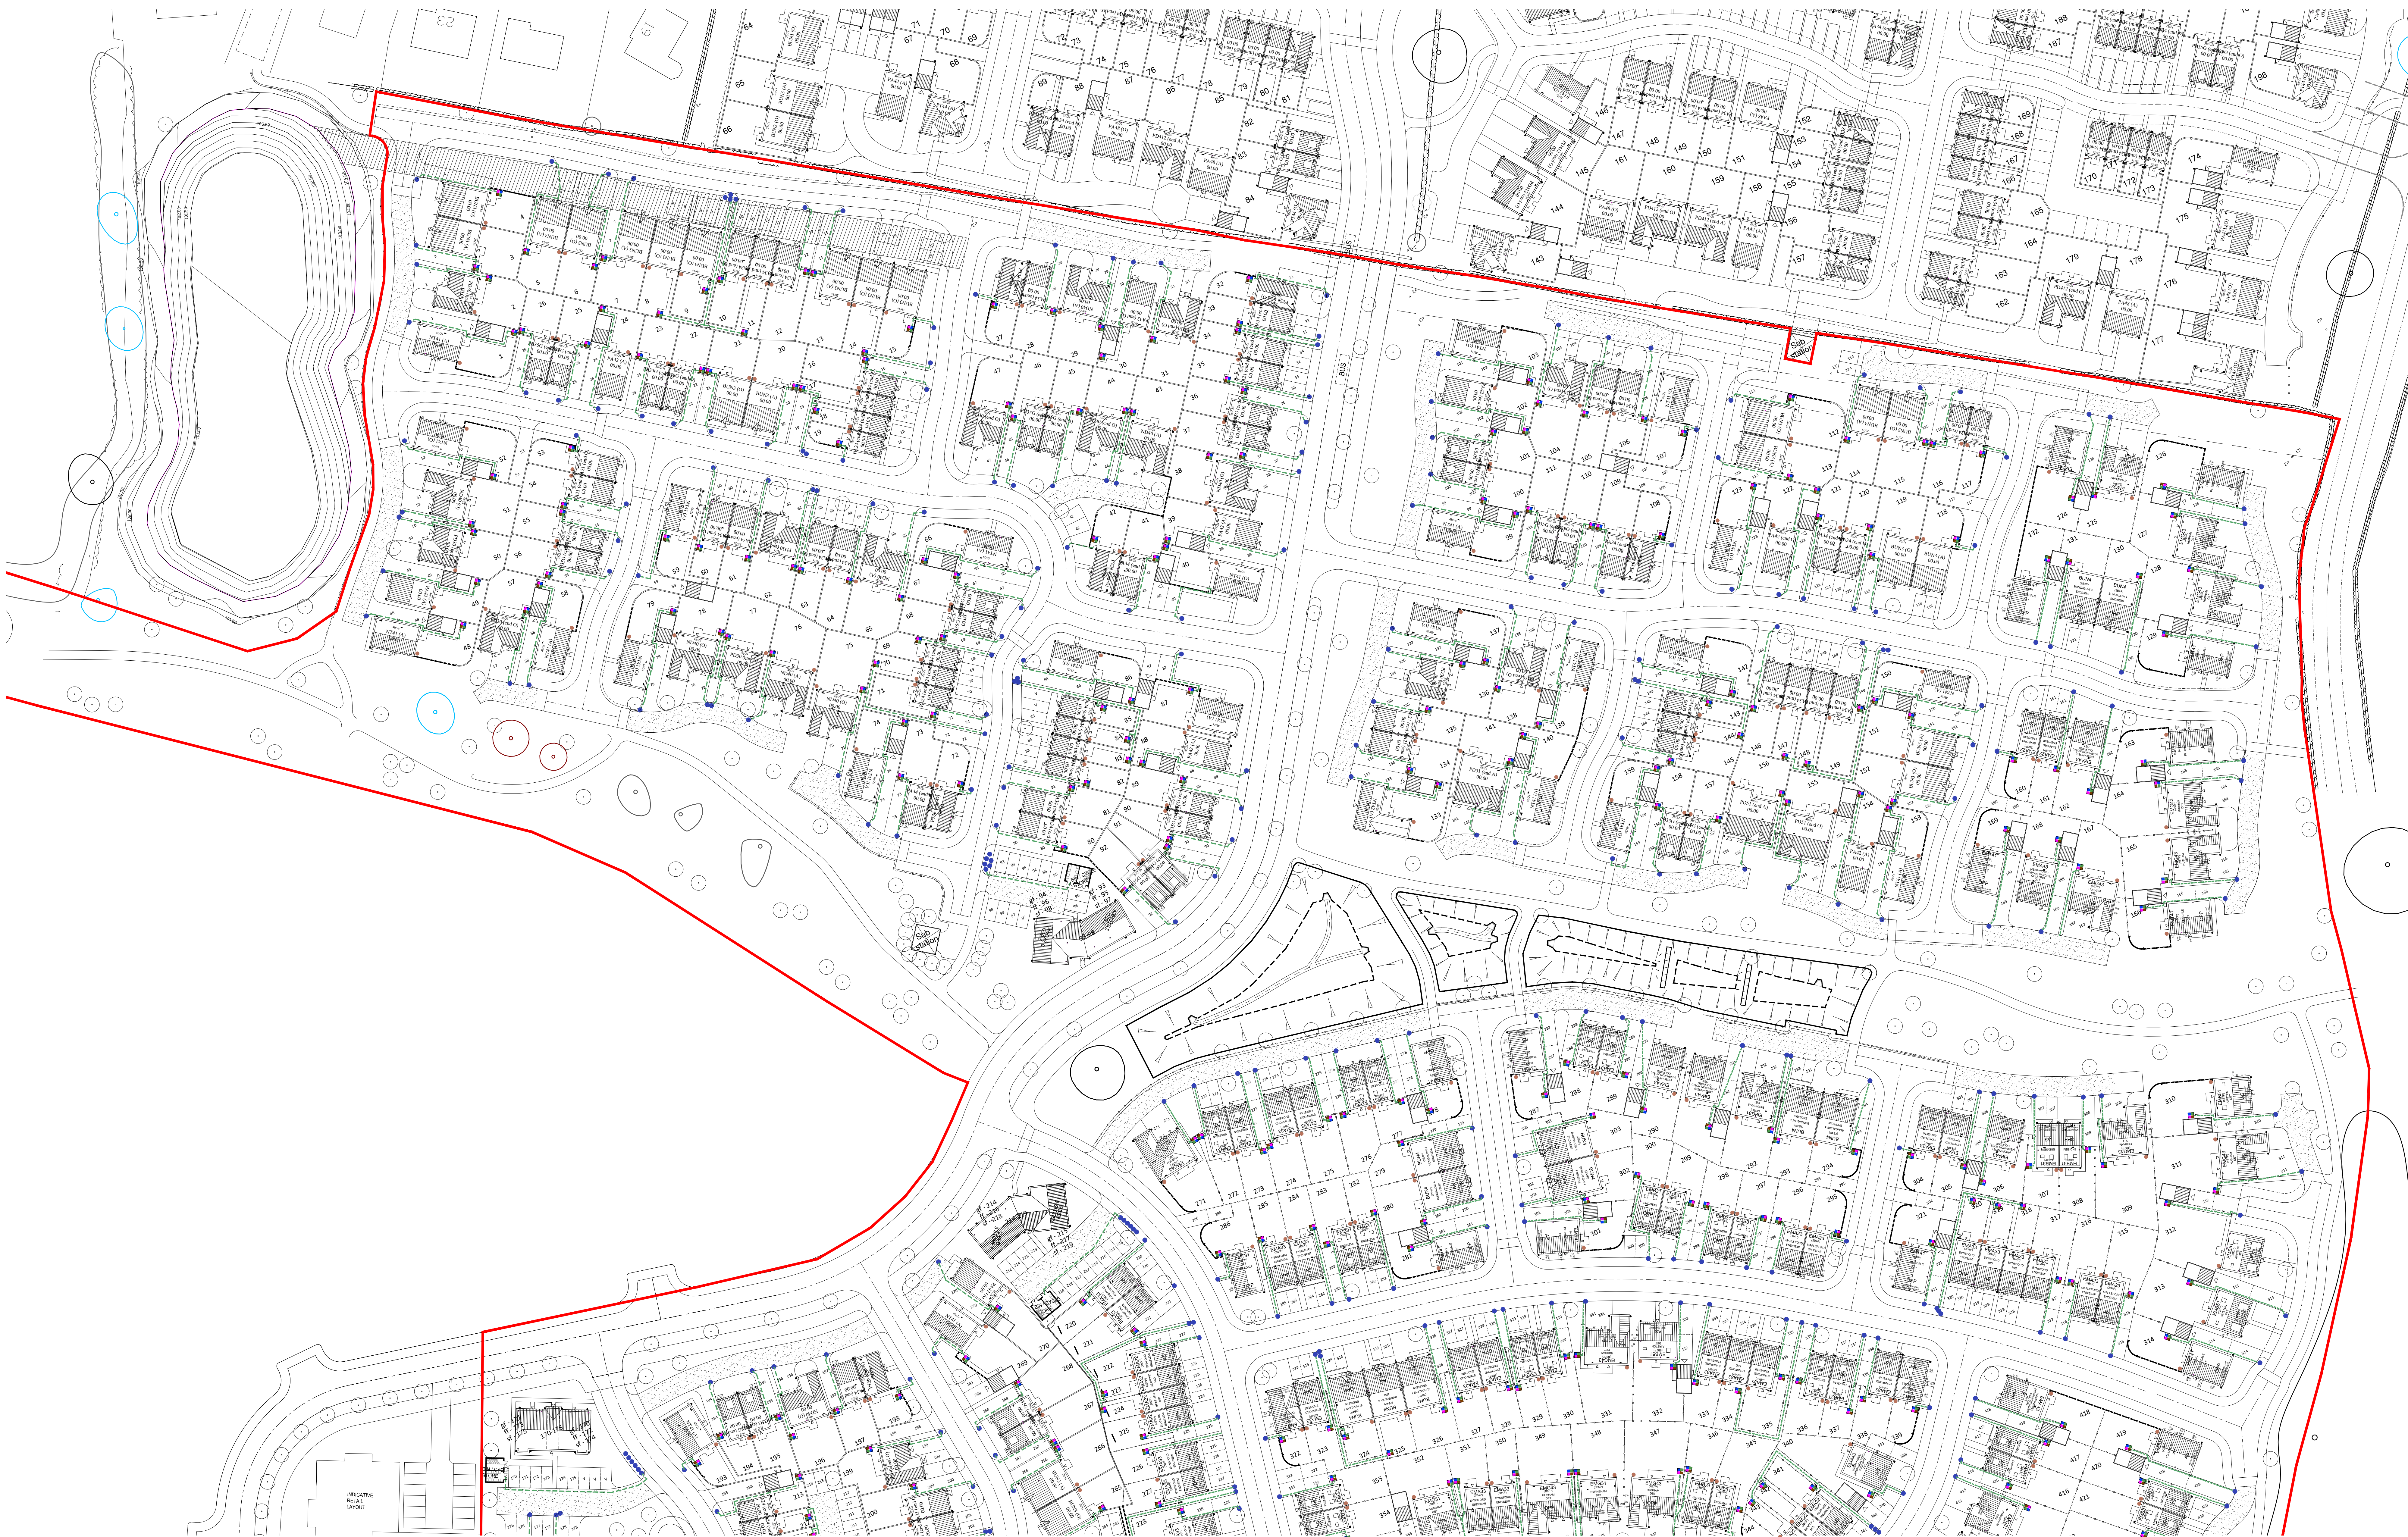

Higher Standen Farm (Phases 2, 3 & 4)

Baldwin Design

Consultancy	Design	Ltd
Revision:	Rev A - Updated drawing to additional 51 plots.	22.03.19
Rev B - Amended to client comments		09.05.19
Rev C - Amended net edge to clients comments		26.05.19
Rev D - Amended all NB31 rear paths & add handstanding to rear of plots for bins		04.12.19
Rev E - Homes for over 55 added		04.03.20
Rev F - Breakers and parking to plots 39-56, 170-175, 187-192 and 214-219 revised to LA requirements		12.09.24
Rev G - House type substitution on Plots 124-132, 160-169, 220-233, 271-285, 368-401 & 411-430		28.01.25

Project Title:
Residential Development

Address:
Higher Standen Farm,
Clitheroe

Drawing:
Waste Management Plan
Sheet 1

Drawing No:
TWHSP/WMP/01

Drawn:	Chd:	Date:
KM	ST	07/06/19
Scale:	Paper Size:	A0
1:500		