


LEGEND

- Indicates Water Out
- Indicates Bin Collection Point
- Line to delineate route of bin access
- Indicates where bins are to be stored

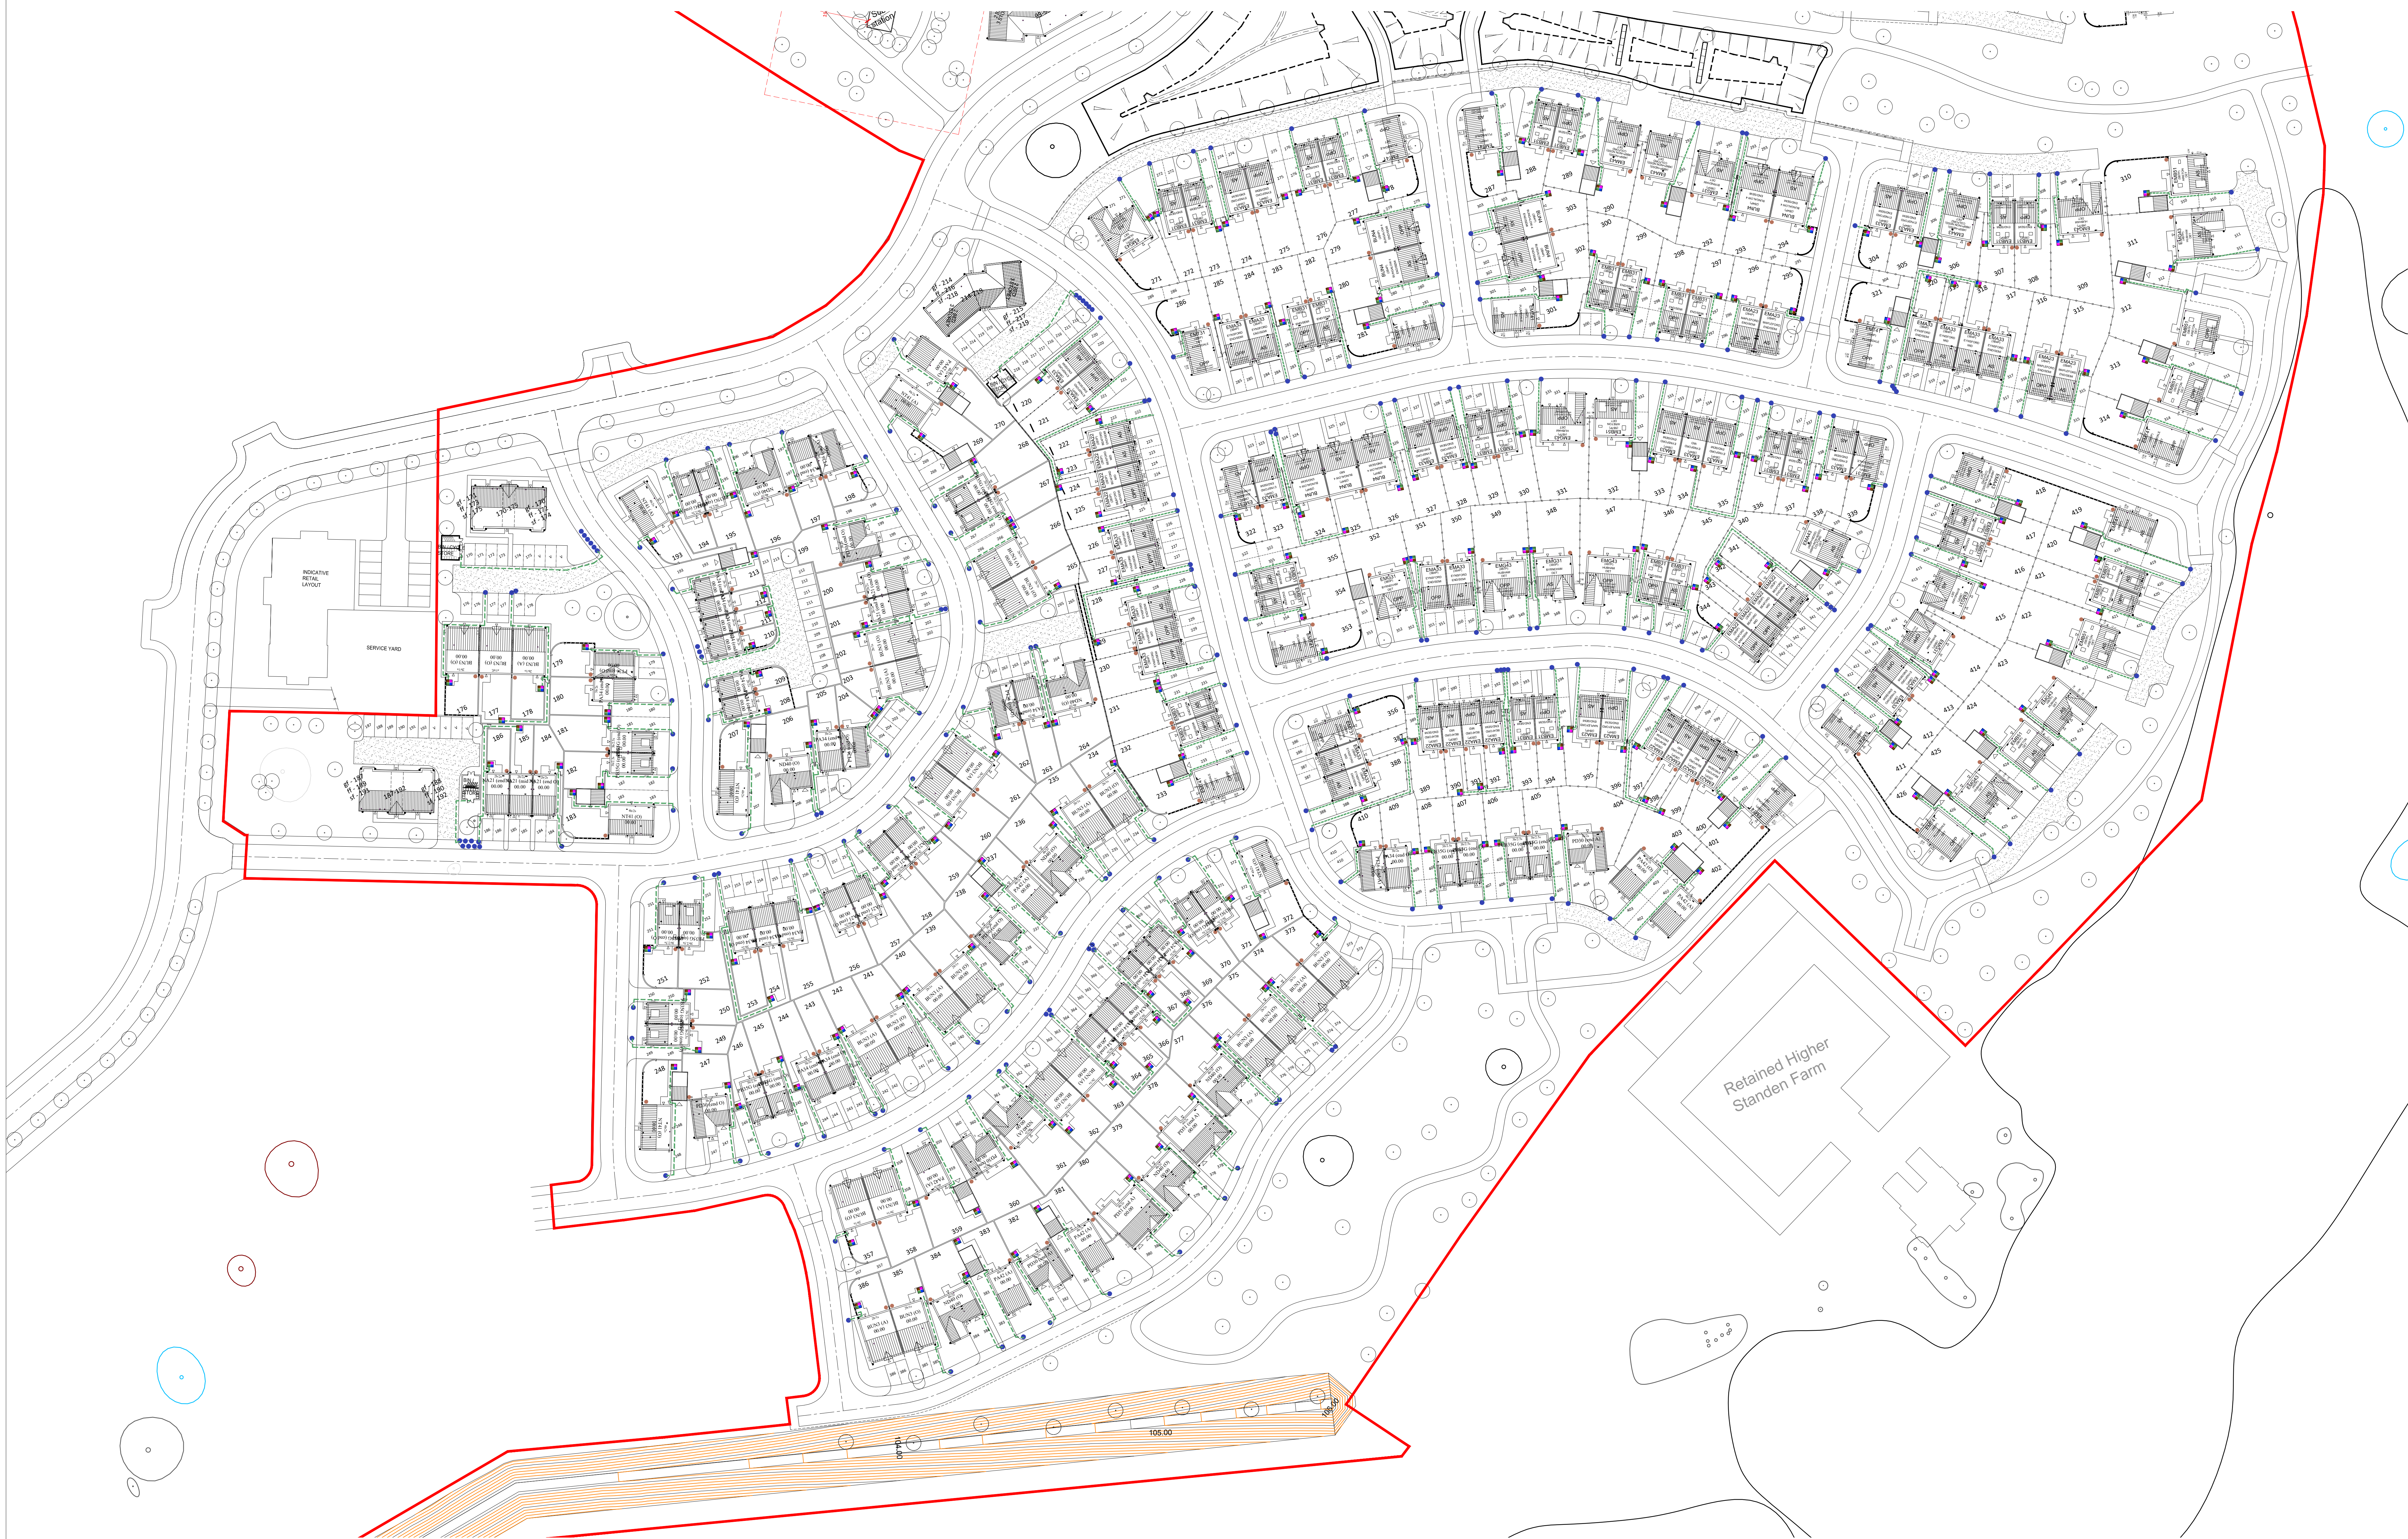

Baldwin Design

Revision:	
Rev A - Updated drawing to additional 51 plots.	22.03.19
Rev B - Amended to client comments	09.09.19
Rev C - Amend not edge to clients comments	26.09.19
Rev D - Amend all NBS1 rear paths & add landscaping to rear of plots for bins	04.12.19
Rev E - Homes for over 55 added	34.03.20
Rev F - Binstore and parking to plots 99-98, 170-175, 187-192 and 214-219 revised to LA requirements	12.09.24
Rev G - House type substitution on plots 124-132, 160-165, 220-233, 271-265, 368-401 & 411-426	28.01.25
Rev H - Landscape bund position corrected	14.02.25

Project Title:		
Residential Development		
Address:		
Higher Standen Farm, Clitheroe		
Drawing:		
Waste Management Plan		
Sheet 2		
Drawing No:		
TWHSF/WMP/02		
Drawn:	Chd:	Date:
KM	ST	07/06/19
Scale:	Paper Size:	
1:500	A0	