


NOTES:
1: The Contractor, Sub Contractor or specialist supplier are responsible for confirming site dimensions prior to fabrication 2: Any dimensional discrepancies are to be reported to the Architect immediately

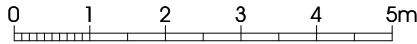

North East Elevation
1 : 100



North West Elevation
1 : 100

- Materials**
- Walls**
Random coursed stone
- Roofs**
Natural Slate
- Windows & Doors**
PVCu
Painted timber