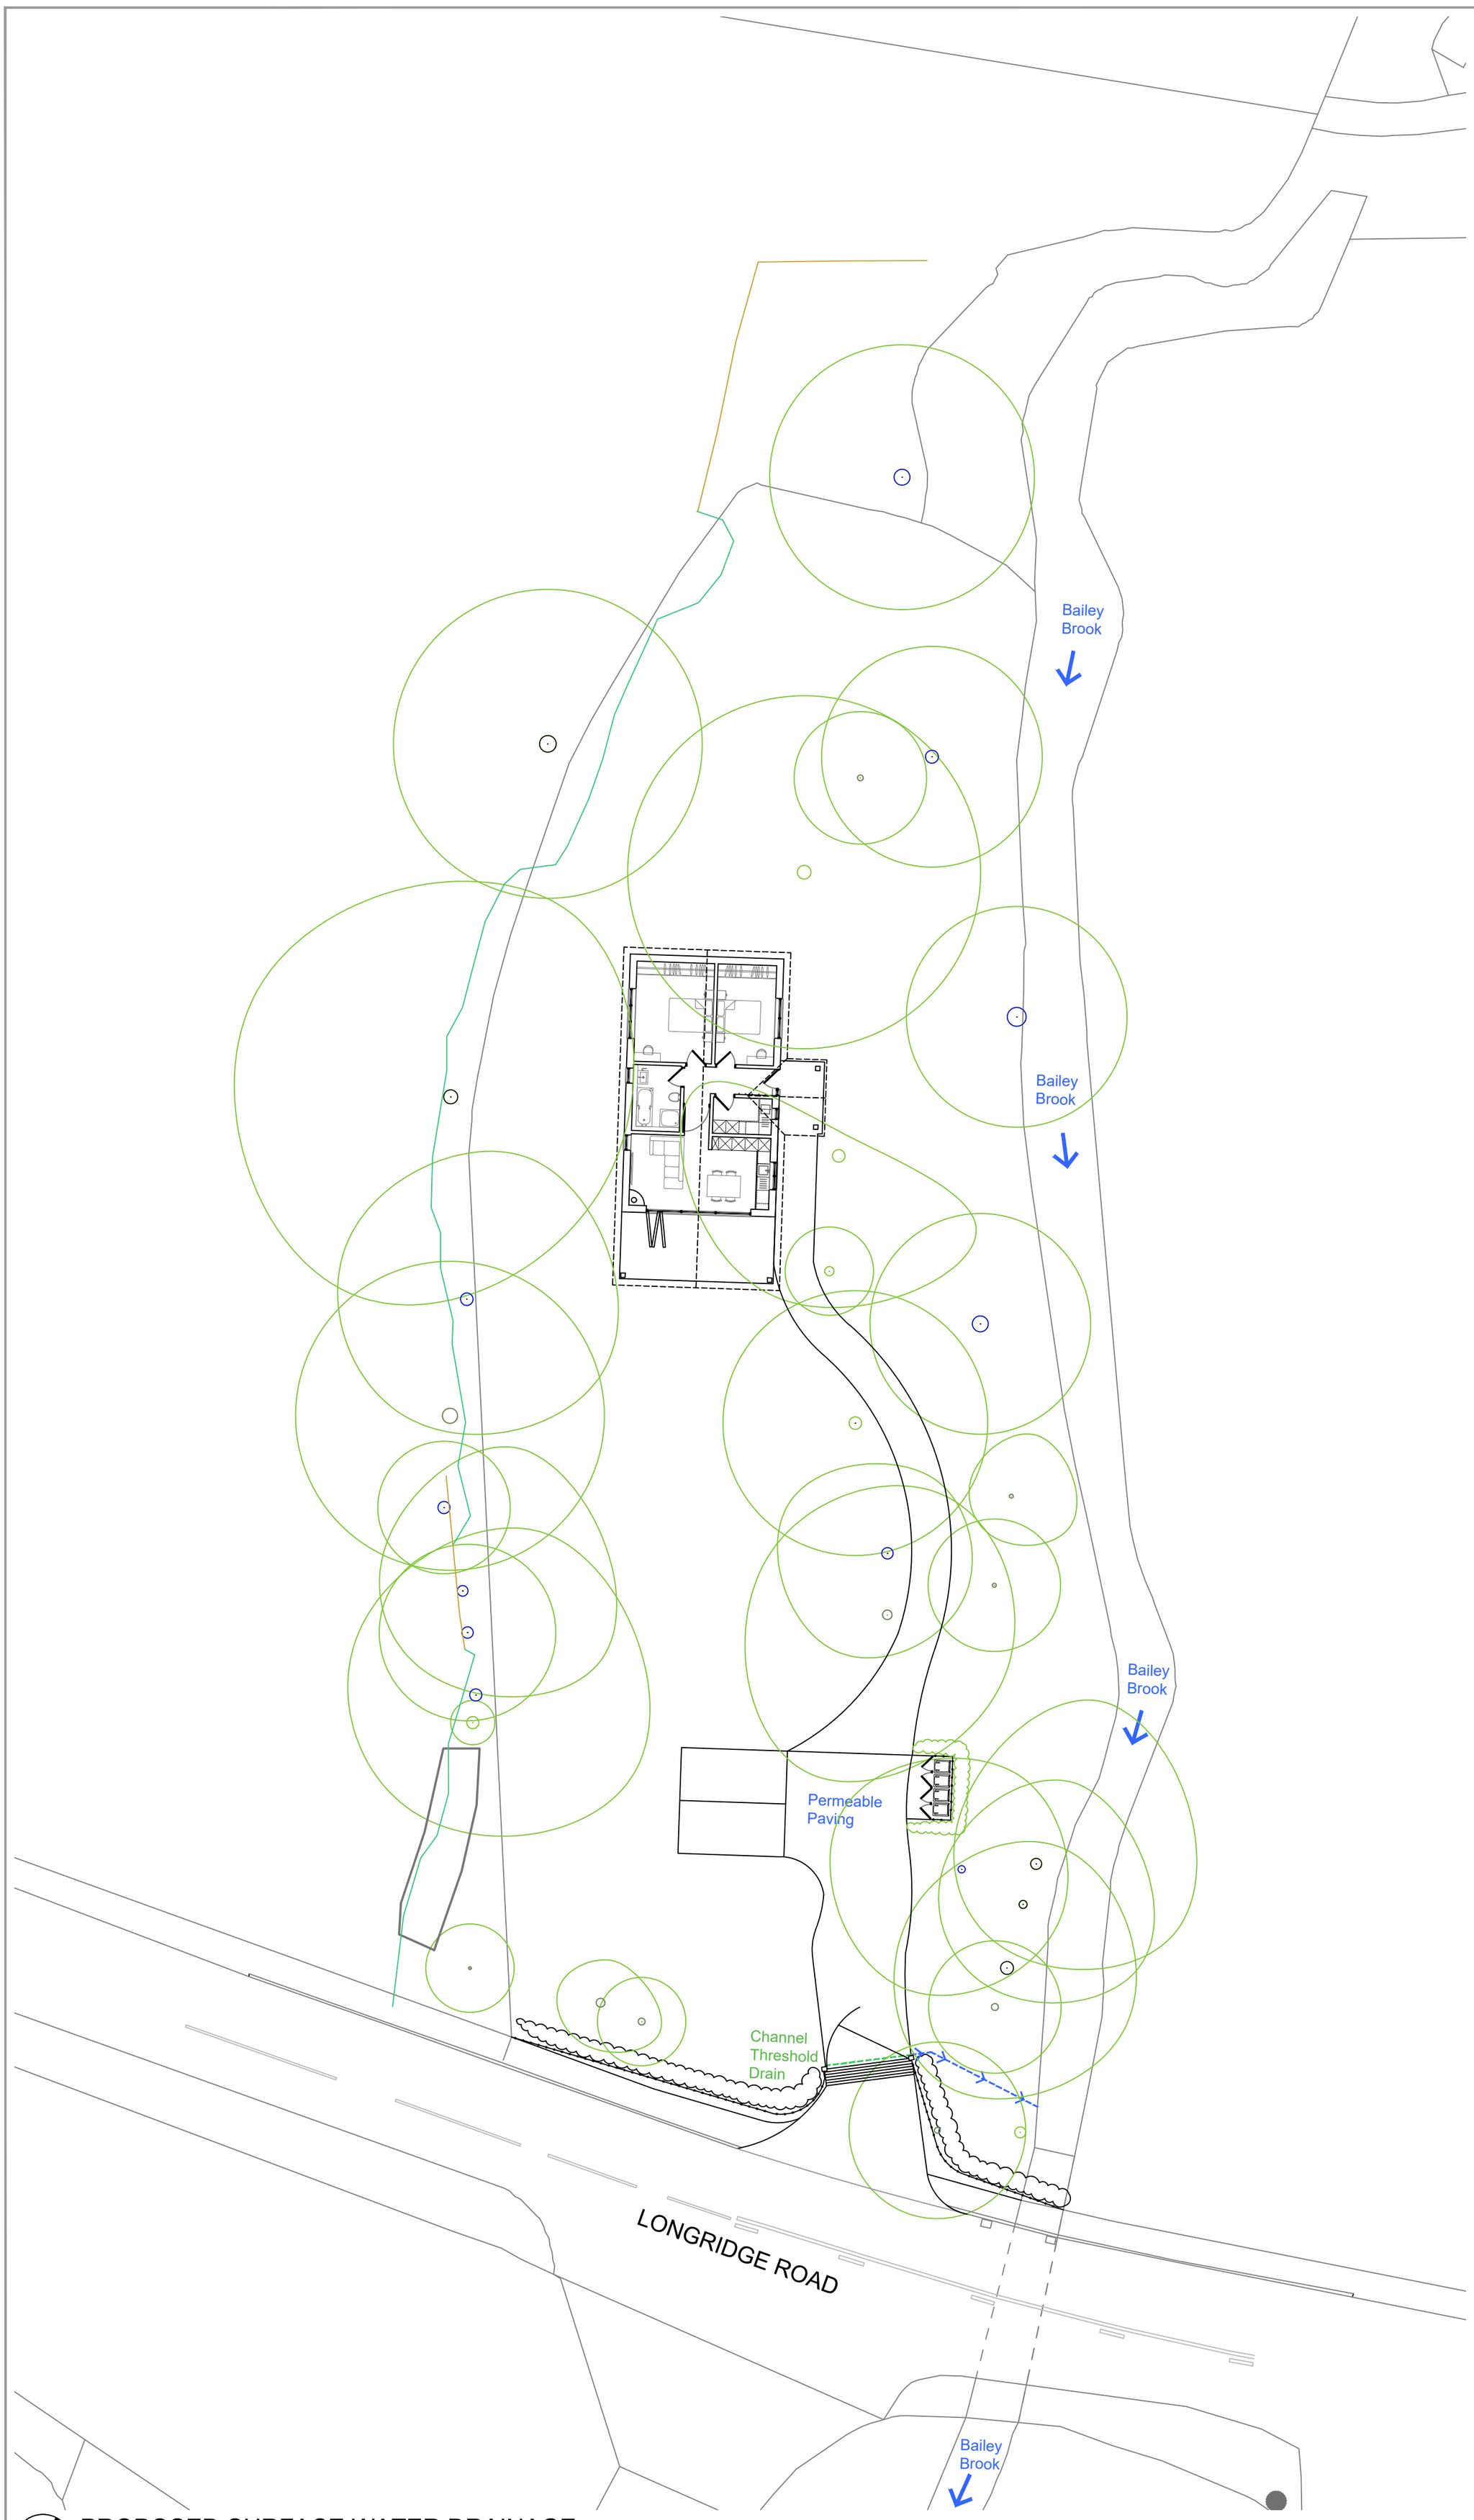

PROPOSED SURFACE WATER DRAINAGE

SCALE 1:200

0 2 4 6 8 10m

1:200

Notes:

1. Notes

REV:	DESCRIPTION:	BY:	DATE:

© All works copyright of Black Barn Architecture

This drawing has been produced for Mr Hull for in relation to Longridge Road and prepared solely for the status indicated. It is not for use by any other person or for any other purpose.

STATUS:
Stage 3 - Spatial Coordination

BLACK BARN
ARCHITECTURE
Planning, Design & Architectural Consultants

SITE:
Longridge Road
Hurst Green
Lancashire
BB7 9QP

CLIENT:
Mr Hull

JOB TITLE :
Hazel-Mere

DRAWING TITLE :
Proposed Surface Water Drainage Strategy

DATE:	DRAWN:	CHECKED:	PAPER SIZE:
26/09/25	MS	CH	A2 (420x594mm)
JOB NO:	DRAWING NO:		REVISION:
BBA_232	P06		A