Key

- 1 STOREY
- 2 STOREY
- 2.5 STOREY

N

DO NOT SCALE

All dimensions to be checked on site and Architect to be notified of any discrepancies prior to commencement

DESIGNERS RISK ASSESMENT

Construction (Design and Management) Regulations 2015

RESIDUAL RISKS

REF	DATE	DESCRIPTION

0 5 10 20 50 metres

Scale 1:500 @ A0

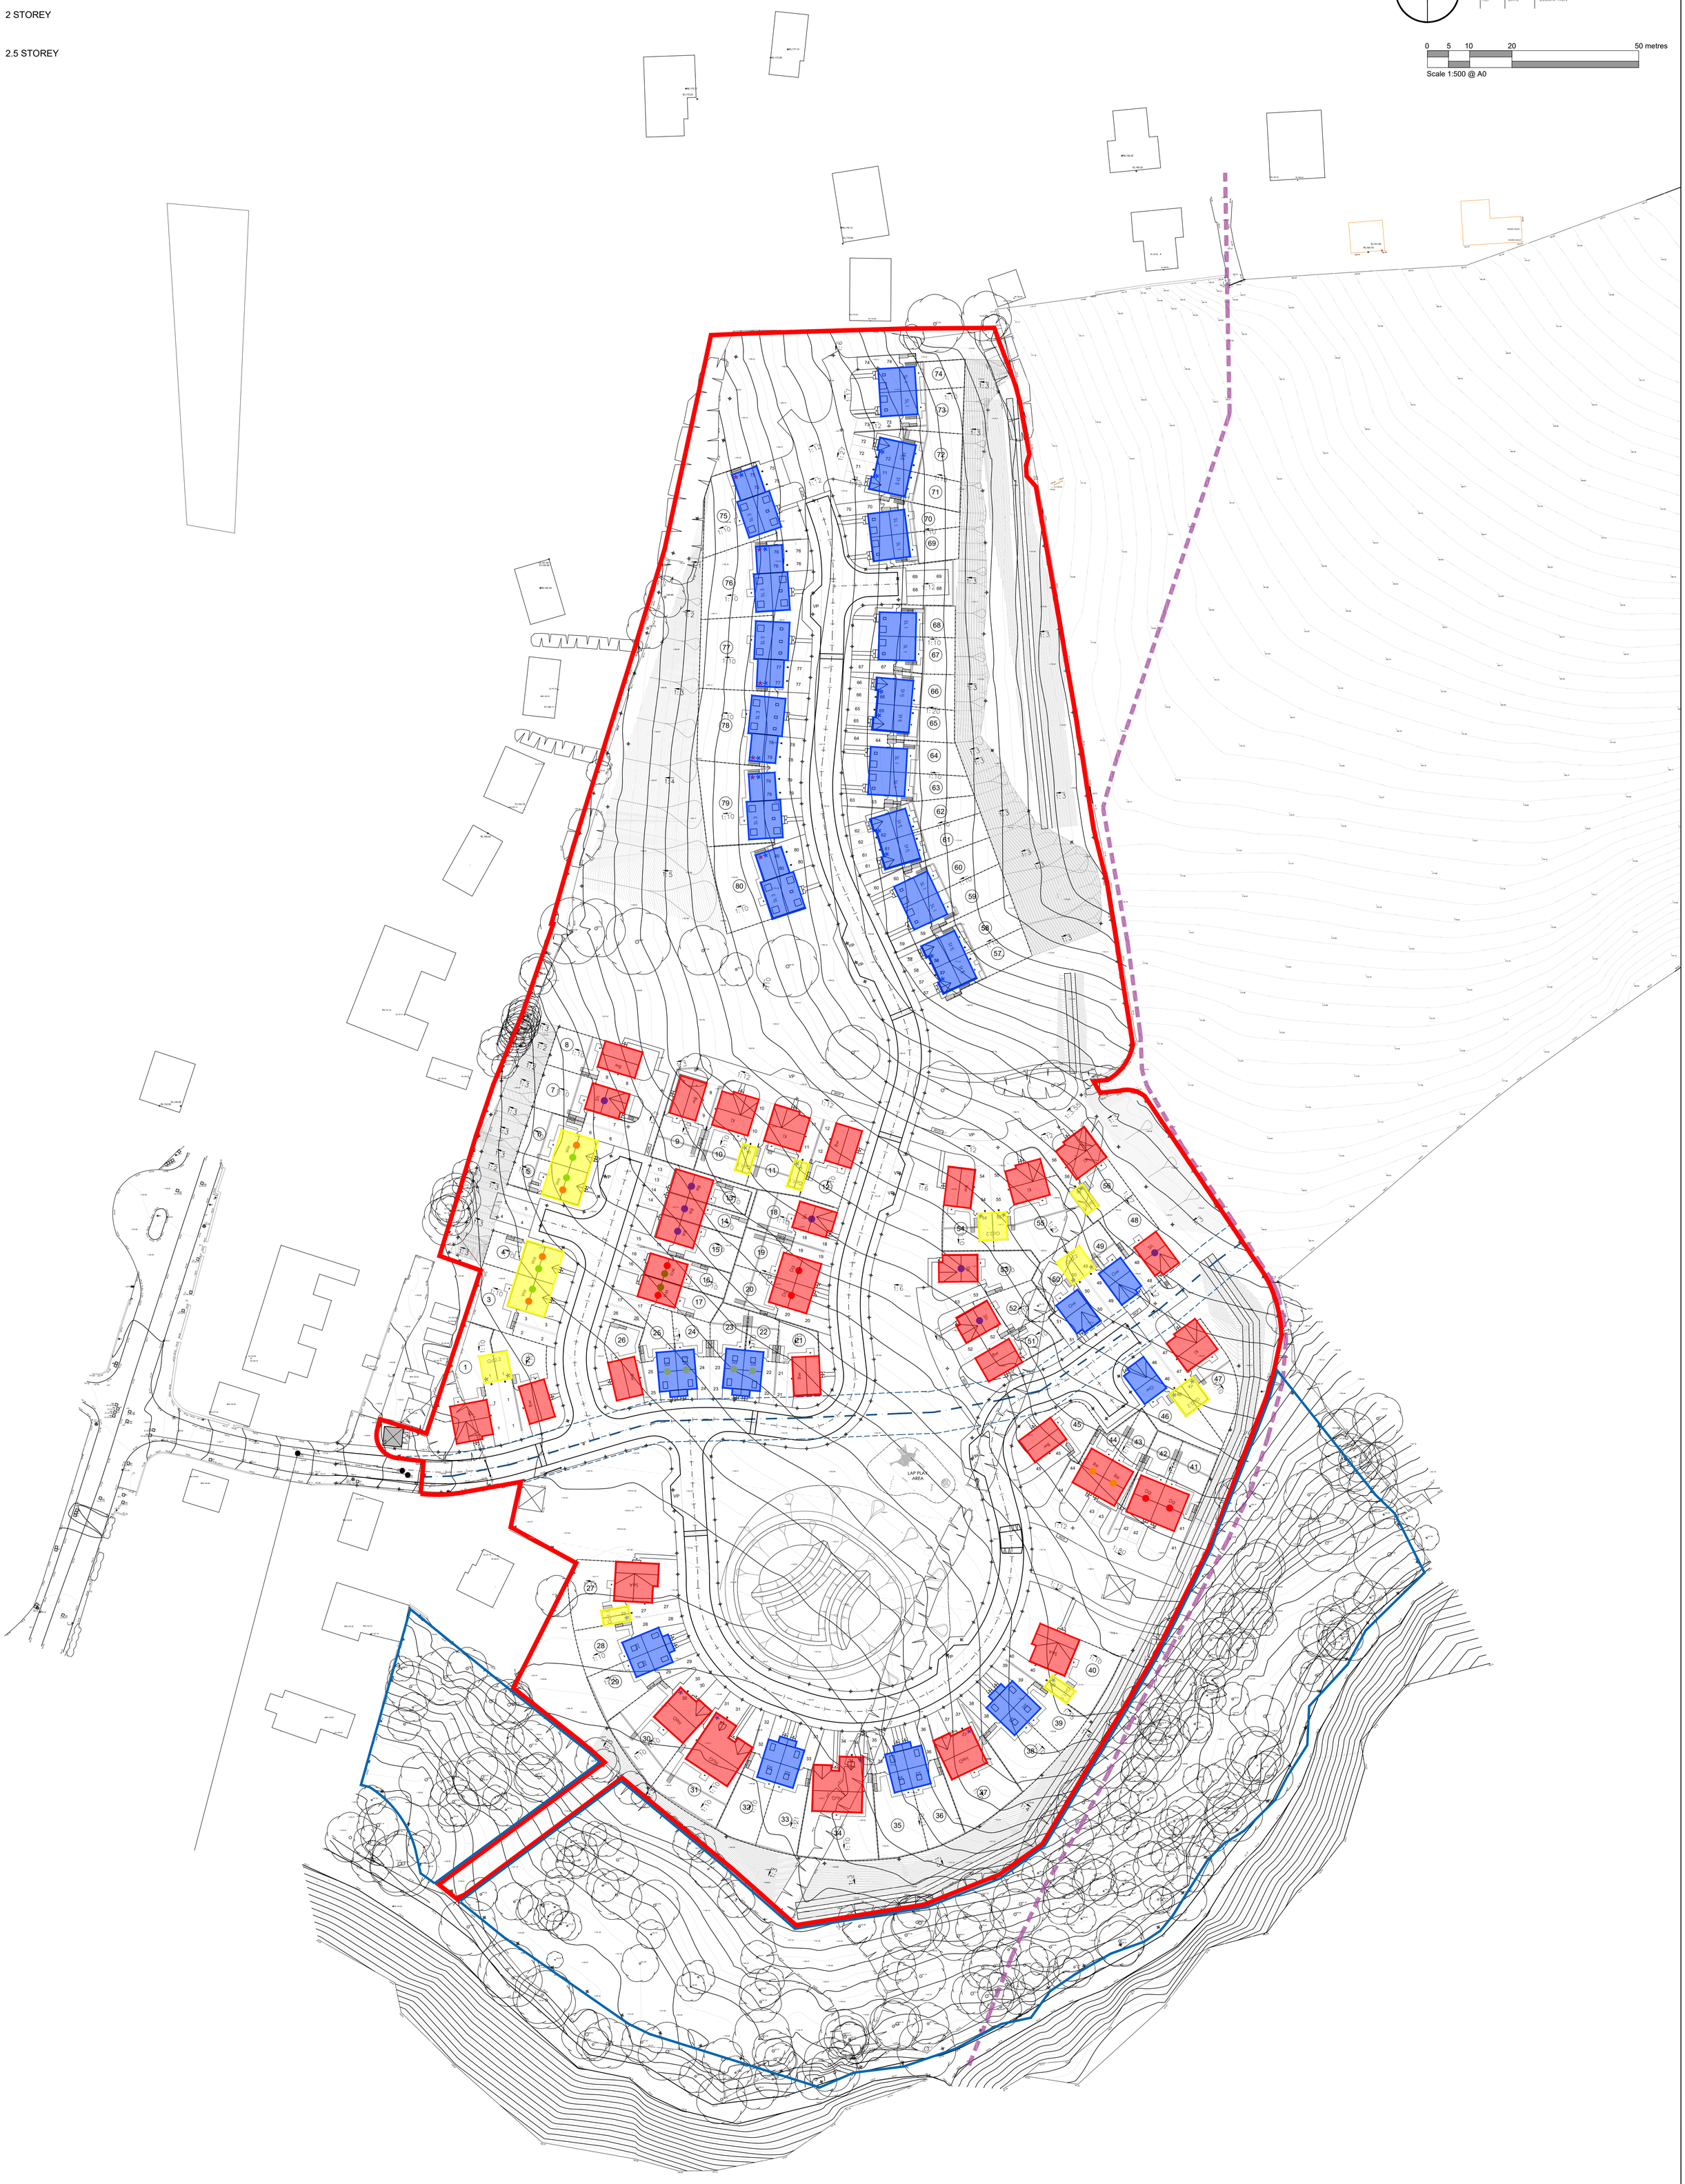

REV	DATE	INITIAL	DESCRIPTION
P11	04/12/25	KW	Updated to correspond with latest layout 101 P25
P10	19/09/25	KW	Updated to correspond with latest layout 101 P20
P9	12/09/25	KW	Updated to correspond with latest layout 101 P19
P8	11/09/25	KW	Updated to correspond with latest layout 101 P18
P7	11/09/25	KW	Updated to correspond with latest layout 101 P17
P6	08/09/25	KW	Updated to correspond with latest layout 101 P13
P5	29/08/25	KW	Updated to correspond with latest layout 101 P11
P4	21/08/25	SQ	Updated to correspond with latest layout 101 P7.
P3	08/04/24	KT	Updated to correspond with latest layout 101 P5.

PROJECT / CLIENT Salesbury View Road, Wilpshire, for Persimmon Homes			PROJECT NO. N81:3203
DRAWING TITLE Proposed Storey Height Plan			DRAWING STATUS PLANNING
			DRAWING NO. 105
PROJECT LEADER KD	DRAWN BY MF	CHECKED BY IDP	DRAWING REVISION P11
SCALE 1:500 @ A0	DATE July 2023		

COPYRIGHT - IDPartnership

idp Architecture Masterplanning Urban Design

IDPartnership-Northern, St. Jude's, Barker Street, Shiedfield, Newcastle Upon Tyne, NE2 1AS T: 0191 2614442
E: info@idpartnership-northern.com | W: idpartnership.com