



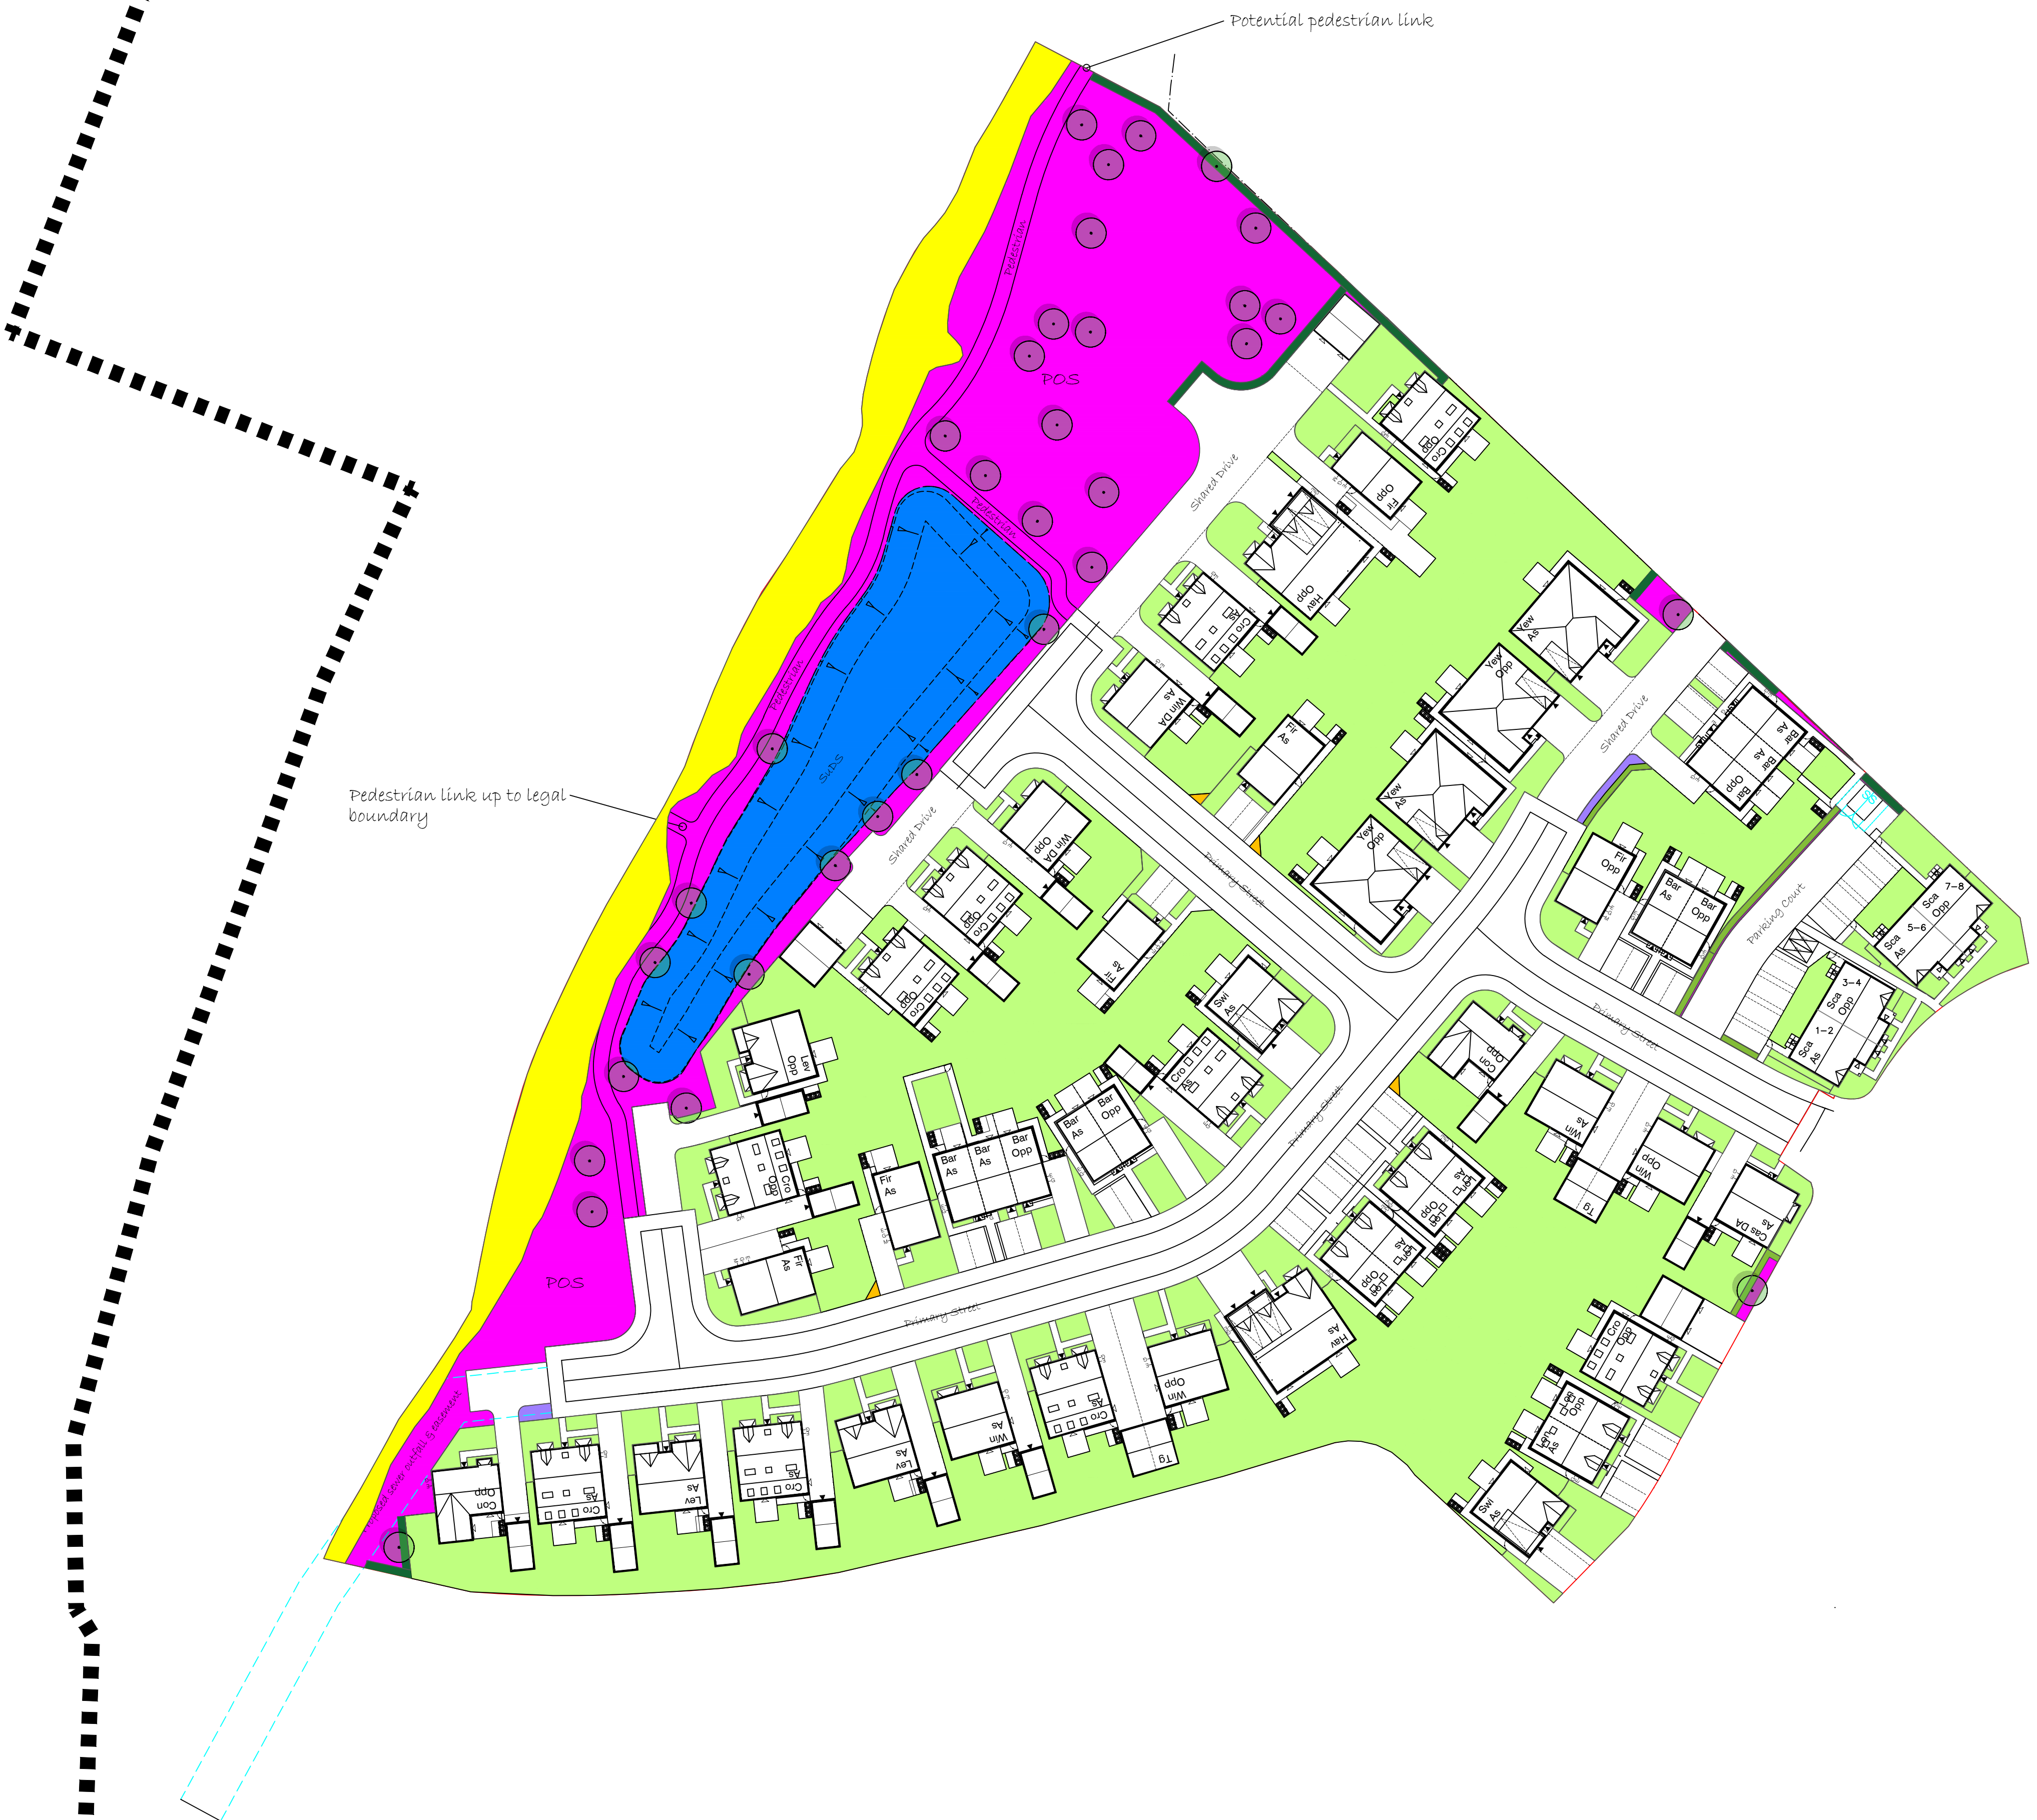

- Application Boundary
- Wildflower Meadow (3,633m²)
- Amenity Grassland (30m²)
- Ornamental Shrubs (8m²)
- SUDS Basin (1,318m²)
- Retained Vegetation (1,208m²)
- Vegetated Garden (6,913m²)
- Proposed Native Hedgerow (129 Linear Meters)
- Proposed Ornamental Hedgerow (67 Linear Meters)
- Proposed Native Trees - POS (33)
- Hard Landscaping (12,547m²)

B	Amended to new site layout	04.08.26
A	Amended to new engineering layout	09.07.26
Rev	Comment	Date

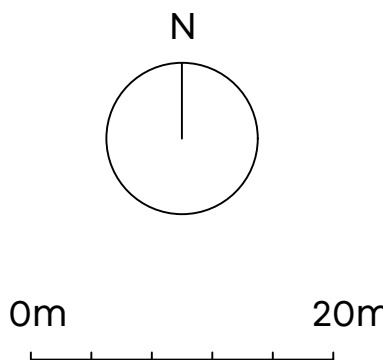

LAIRD BAILEY LANDSCAPE ARCHITECTS
t: 0330 043 4883
e: hello@lbla.co.uk
Costwolds | Somerset | South Wales

Client:
Applethwaite Ltd

Project Title:
Higher Standen, Clitheroe

Drawing Title:
BNG Calculations

Date: 14 January 2025	Drawn By: AL
Drawing Number: LB700_D02	Checked by:
Scale: 1:500 at A1	Revision: B
Status: Final	Use: Planning