


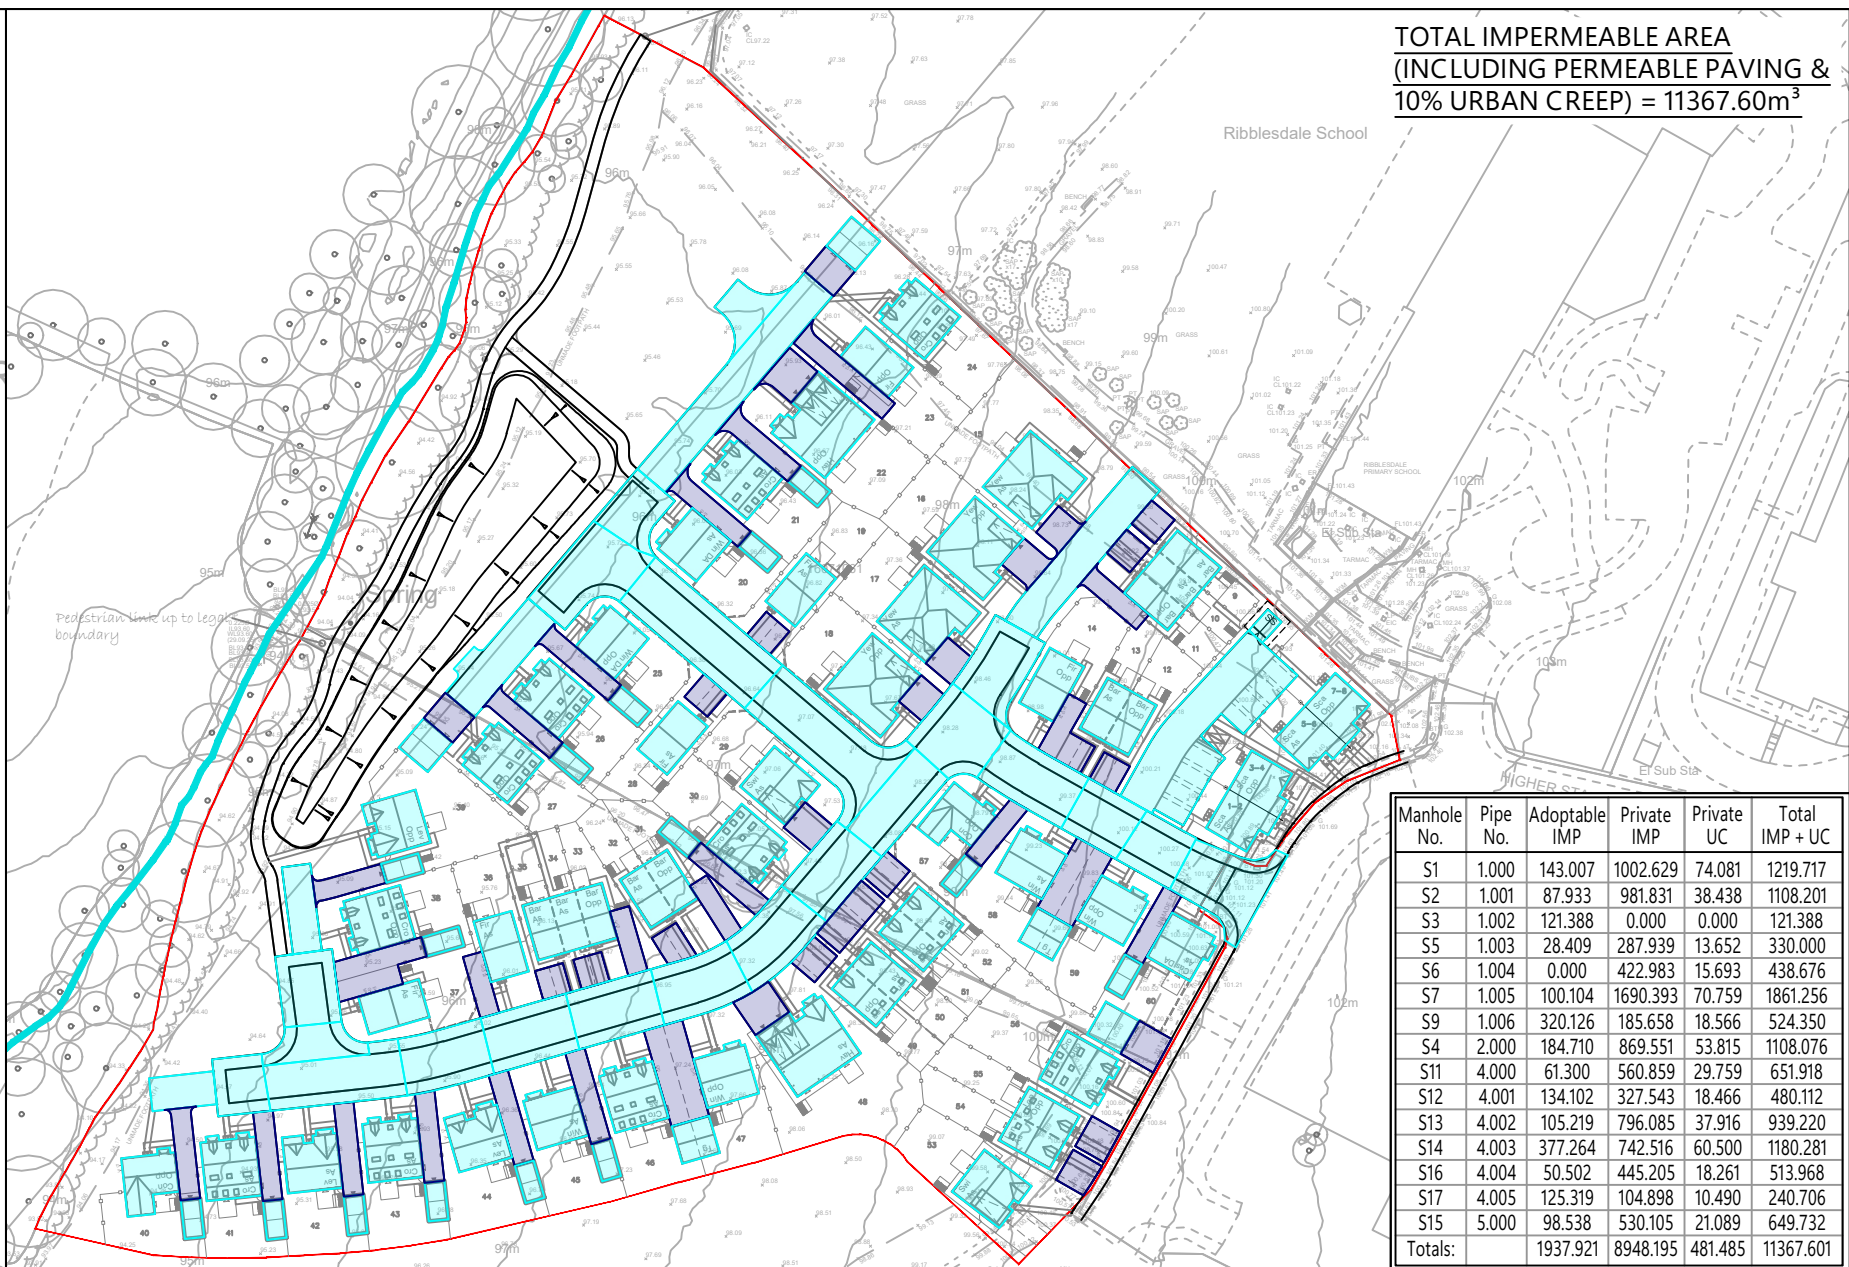

Manhole No.	Pipe No.	Adoptable IP	Private IP	Private UC	Total IP + UC

- NOTES:**
1. DO NOT SCALE THIS DRAWING.
 2. THIS DRAWING IS FOR CONCEPTUAL PURPOSES ONLY AND SHOULD NOT BE USED FOR CONSTRUCTION.
 3. THIS DRAWING IS TO BE READ IN CONJUNCTION WITH ALL OTHER RELEVANT ENGINEERS' ARCHITECTS AND SPECIALIST DESIGN DRAWINGS AND DETAILS.
 4. ALL DIMENSIONS ARE IN METRES UNLESS NOTED OTHERWISE. ALL LEVELS ARE IN METRES UNLESS NOTED OTHERWISE.
 5. ALL DRAINAGE WORKS SHALL BE CARRIED OUT IN ACCORDANCE WITH DESIGN AND CONSTRUCTION GUIDANCE FOR FOUL AND SURFACE WATER SEWERS OFFERED FOR ADOPTION UNDER THE CODE FOR ADOPTION AGREEMENTS FOR WATER AND SEWERAGE COMPANIES OPERATING WHOLLY OR MAINLY IN ENGLAND ("THE CODE")

DRAINAGE DESIGN NOTES

- 1.1. SURFACE WATER DISCHARGE RATES SET AT A PRACTICAL MINIMUM LIMIT BASED ON GREENFIELD RUN-OFF CALCULATIONS: TOTAL IMPERMEABLE AREAS MULTIPLIED BY QBAR GIVING A TOTAL SITE DISCHARGE RATE.
- 1.2. DISCHARGE RATES TO BE CONFIRMED BY LEAD LOCAL FLOOD AUTHORITY (LFFA).
- 1.3. SURFACE WATER HYDRAULIC SIMULATIONS ARE IN ACCORDANCE WITH LANCASHIRE LFFA STANDARDS. APPLYING A RUN-OFF COEFFICIENT OF 1 AND MADD FACTOR OF 0.
- 1.4. APPROPRIATE SUDS REQUIRED IN ORDER TO ENSURE ADEQUATE TREATMENT OF SURFACE WATER FLOWS PRIOR TO DISCHARGE IN ACCORDANCE WITH THE SIMPLE INDEX METHOD AS SET OUT IN THE SUDS MANUAL (CIRIA C753).
- 1.5. ALL MANHOLE COVERS TO BE SET 1m AND MANHOLES TO BE A MINIMUM OF 0.5m FROM THE KERBLINE.
- 1.6. INCOMING LATERAL CONNECTIONS TO BE CONFIRMED AT DETAILED DESIGN.
- 1.7. FOR SOFT LANDSCAPING, INCLUDING GARDENS AND EXISTING GREENFIELD LAND WITHIN THE SITE BOUNDARY, LOCAL LAND DRAINAGE MAY BE INTRODUCED WHERE LOW SPOTS OCCUR NEAR BUILDING THRESHOLDS. ANY REQUIRED COLLECTION FEATURES WILL BE DESIGNED TO DIRECT FLOWS AWAY FROM BUILDINGS, WITH FINAL ARRANGEMENTS CONFIRMED AT DETAILED DESIGN.

P05	Updated to latest site masterplan	8W	EC	05.08.26
P04	Updated to suit latest masterplan	8W	EC	07.07.26
P03	Miscellaneous dotted line removed	8W	EC	14.05.26
P02	Drainage Areas Table added	8W	EC	06.05.26
P01	First Issue	8W	EC	01.05.26
REV:	AMENDMENTS:	DRN:	CHK:	DATE:

Higher Standen Drive
Clitheroe

DRAWING TITLE: **Drainage Strategy
(Basin Volume & Outfalls)**

CLIENT: Applethwaite Ltd

DRAWING NUMBER: P26127-DGC-Z1-GF-DR-C-0001

REVISION: P05	SHEET SIZE: A1	SCALE: 1:500
DRAWN BY: BW	CHECKED BY: EC	DATE: 01.05.2026

STATUS: PRELIMINARY



Office 2
Caldecott Park
Wolverton Road
Stony Stratford
Milton Keynes
MK11 1JQ
T: 07946 263669

Office 9
Clock Tower Building
Clock Tower Park
Longmoor Lane
Liverpool
L10 1LD
T: 07818 261377

info@dgc-engineering.co.uk
www.dgc-engineering.co.uk

ORDNANCE SURVEY © CROWN COPYRIGHT 2014. ALL RIGHTS RESERVED